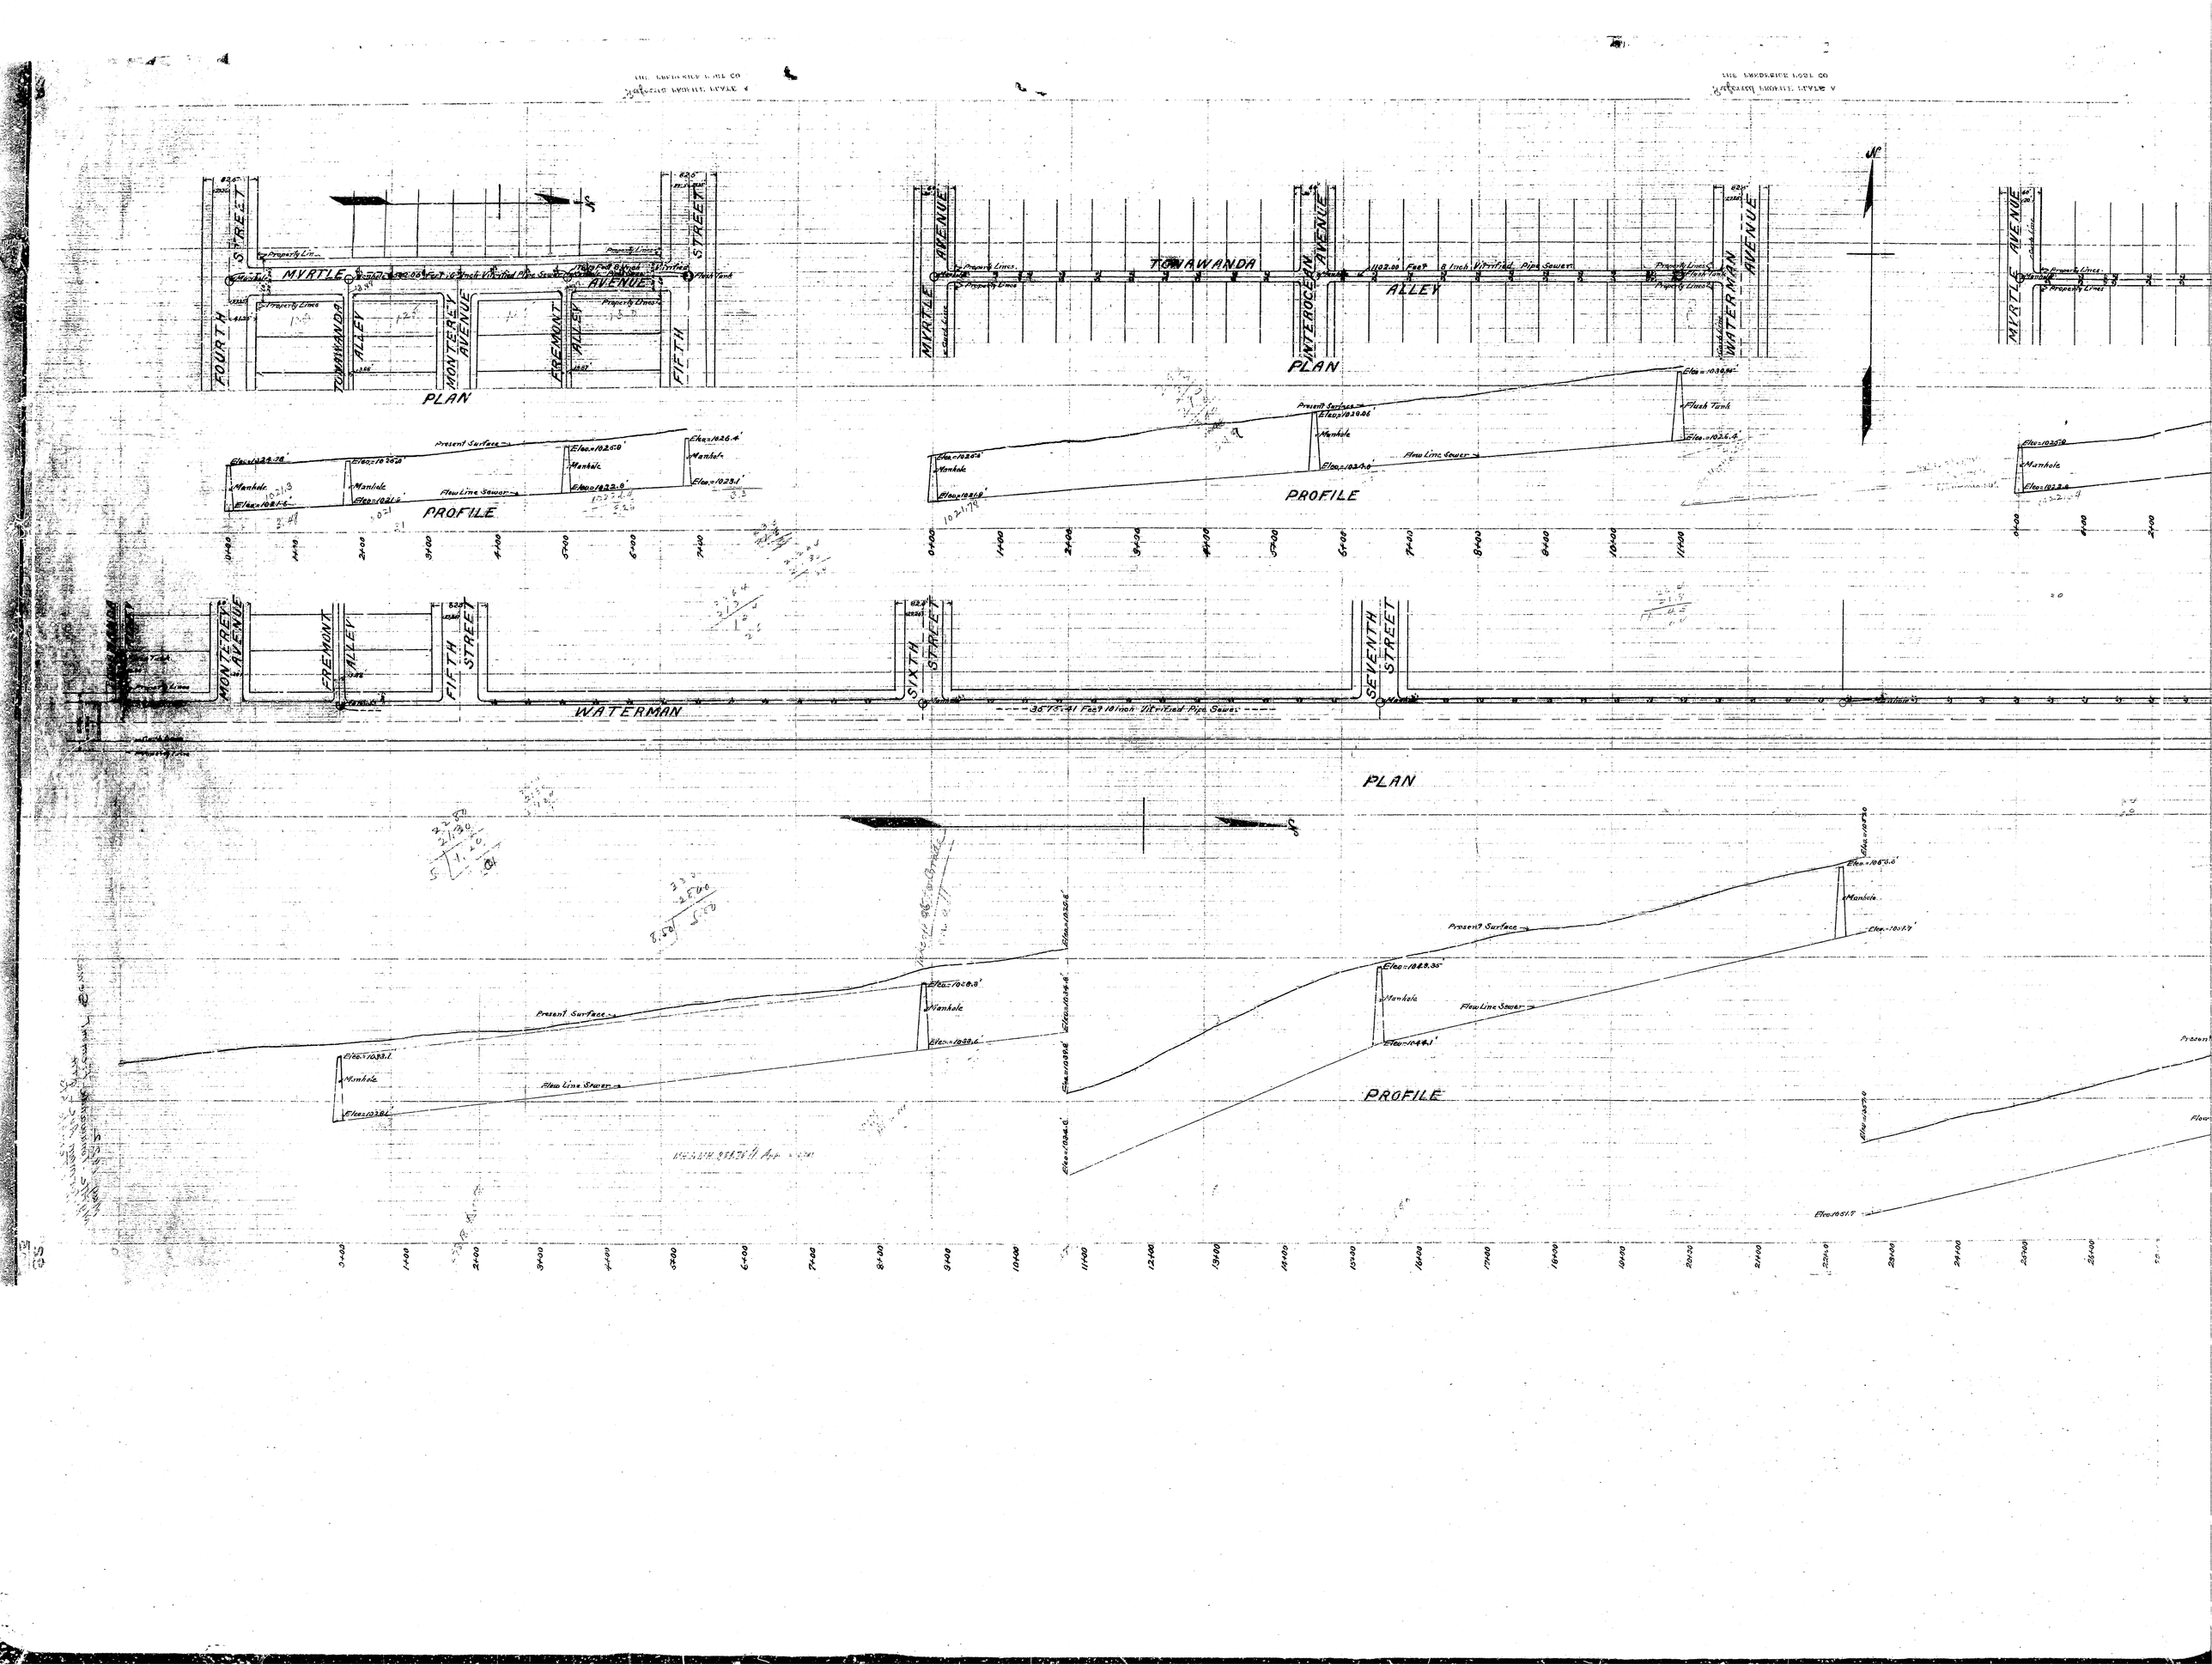
FOURTH STREET
MYRTLE AVENUE
TONAWANDA ALLEY
MONTEREY AVENUE
FREMONT ALLEY
FIFTH STREET
Flush Tank
Property Lines
PLAN
Present Surface
Flow Line Sewer
Manhole
PROFILE
MYRTLE AVENUE
TONAWANDA ALLEY
WINTEROCEAN AVENUE
WATERMAN AVENUE
1102.00 Feet 8 Inch Vitrified Pipe Sewer
SIXTH STREET
SEVENTH STREET
WATERMAN
35 Feet 18 Inch Vitrified Pipe Sewer