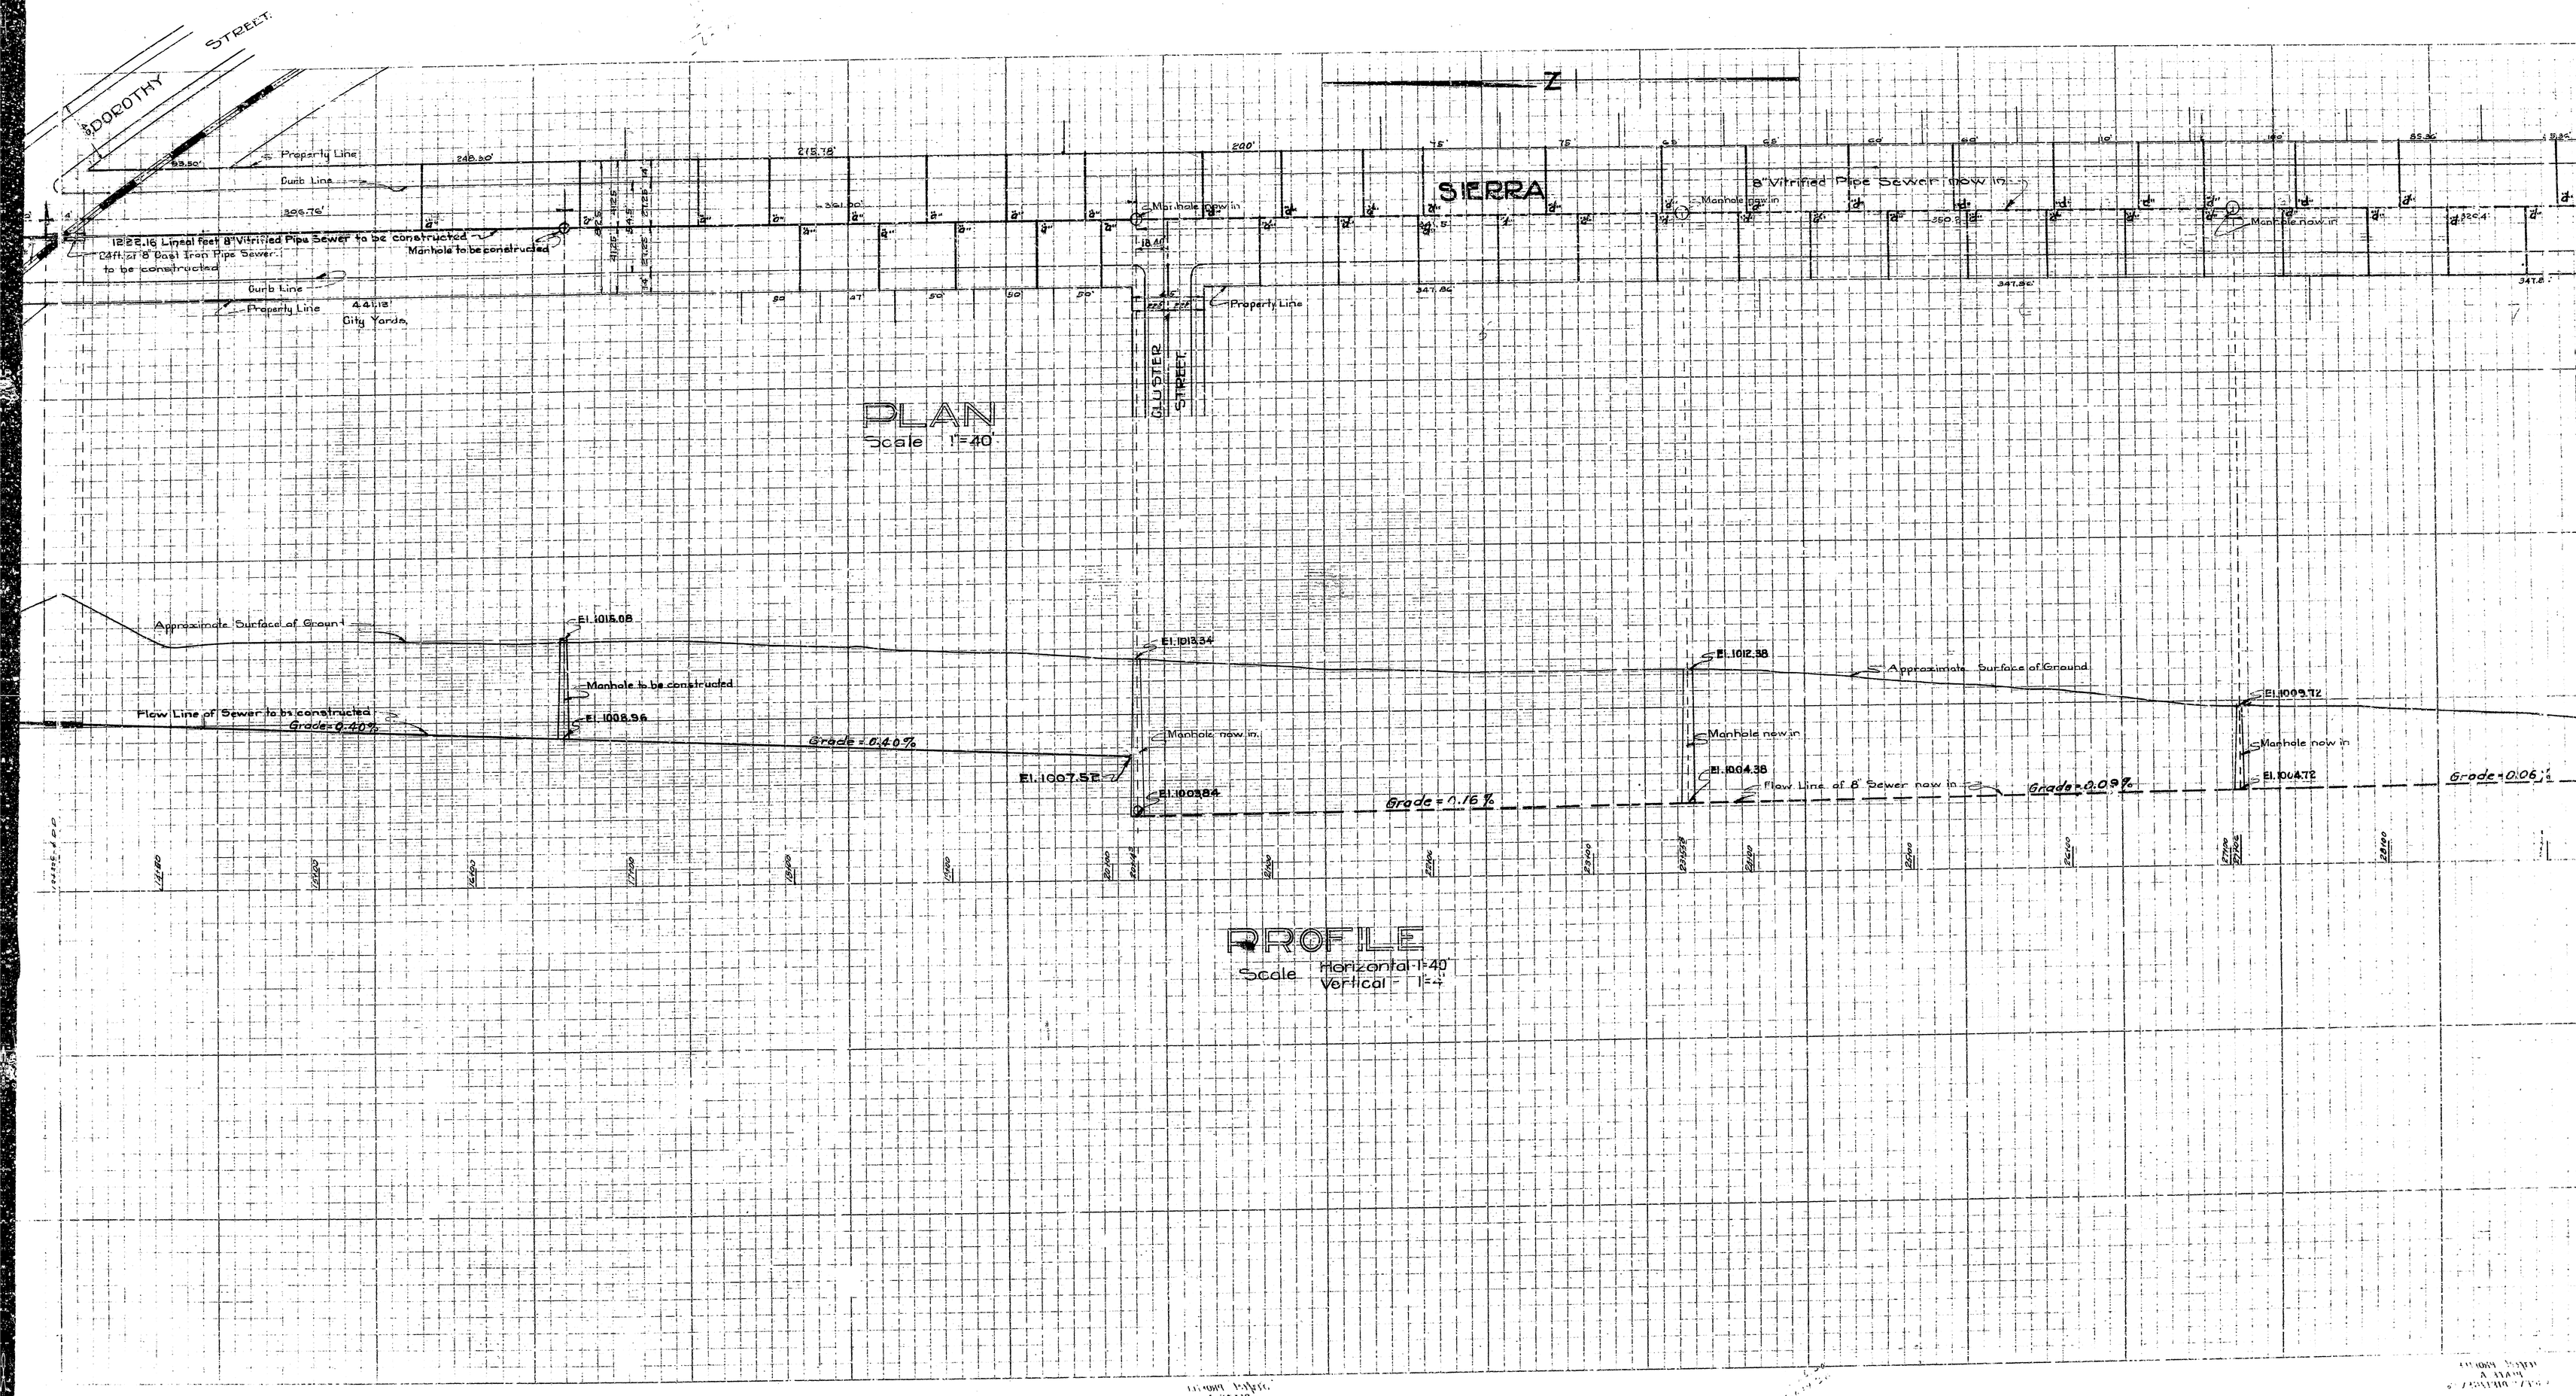

DOROTHY STREET
SIERRA
CLUSTER STREET
Property Line
Curb Line
1222.16 Lineal feet 8" Vitrified Pipe Sewer to be constructed
24 ft. of 8" Cast Iron Pipe Sewer to be constructed
Manhole to be constructed
Manhole now in
8" Vitrified Pipe Sewer now in
City Yards
PLAN
Scale 1"=40'
Approximate Surface of Ground
Flow Line of Sewer to be constructed
Grade = 0.40%
Grade = 0.16%
Grade = 0.09%
Grade = 0.06%
El. 1015.08
El. 1008.96
El. 1013.34
El. 1007.52
El. 1003.84
El. 1012.38
El. 1004.38
El. 1009.72
El. 1004.72
Flow Line of 8" Sewer now in
PROFILE
Scale Horizontal 1"=40'
Vertical 1"=4'