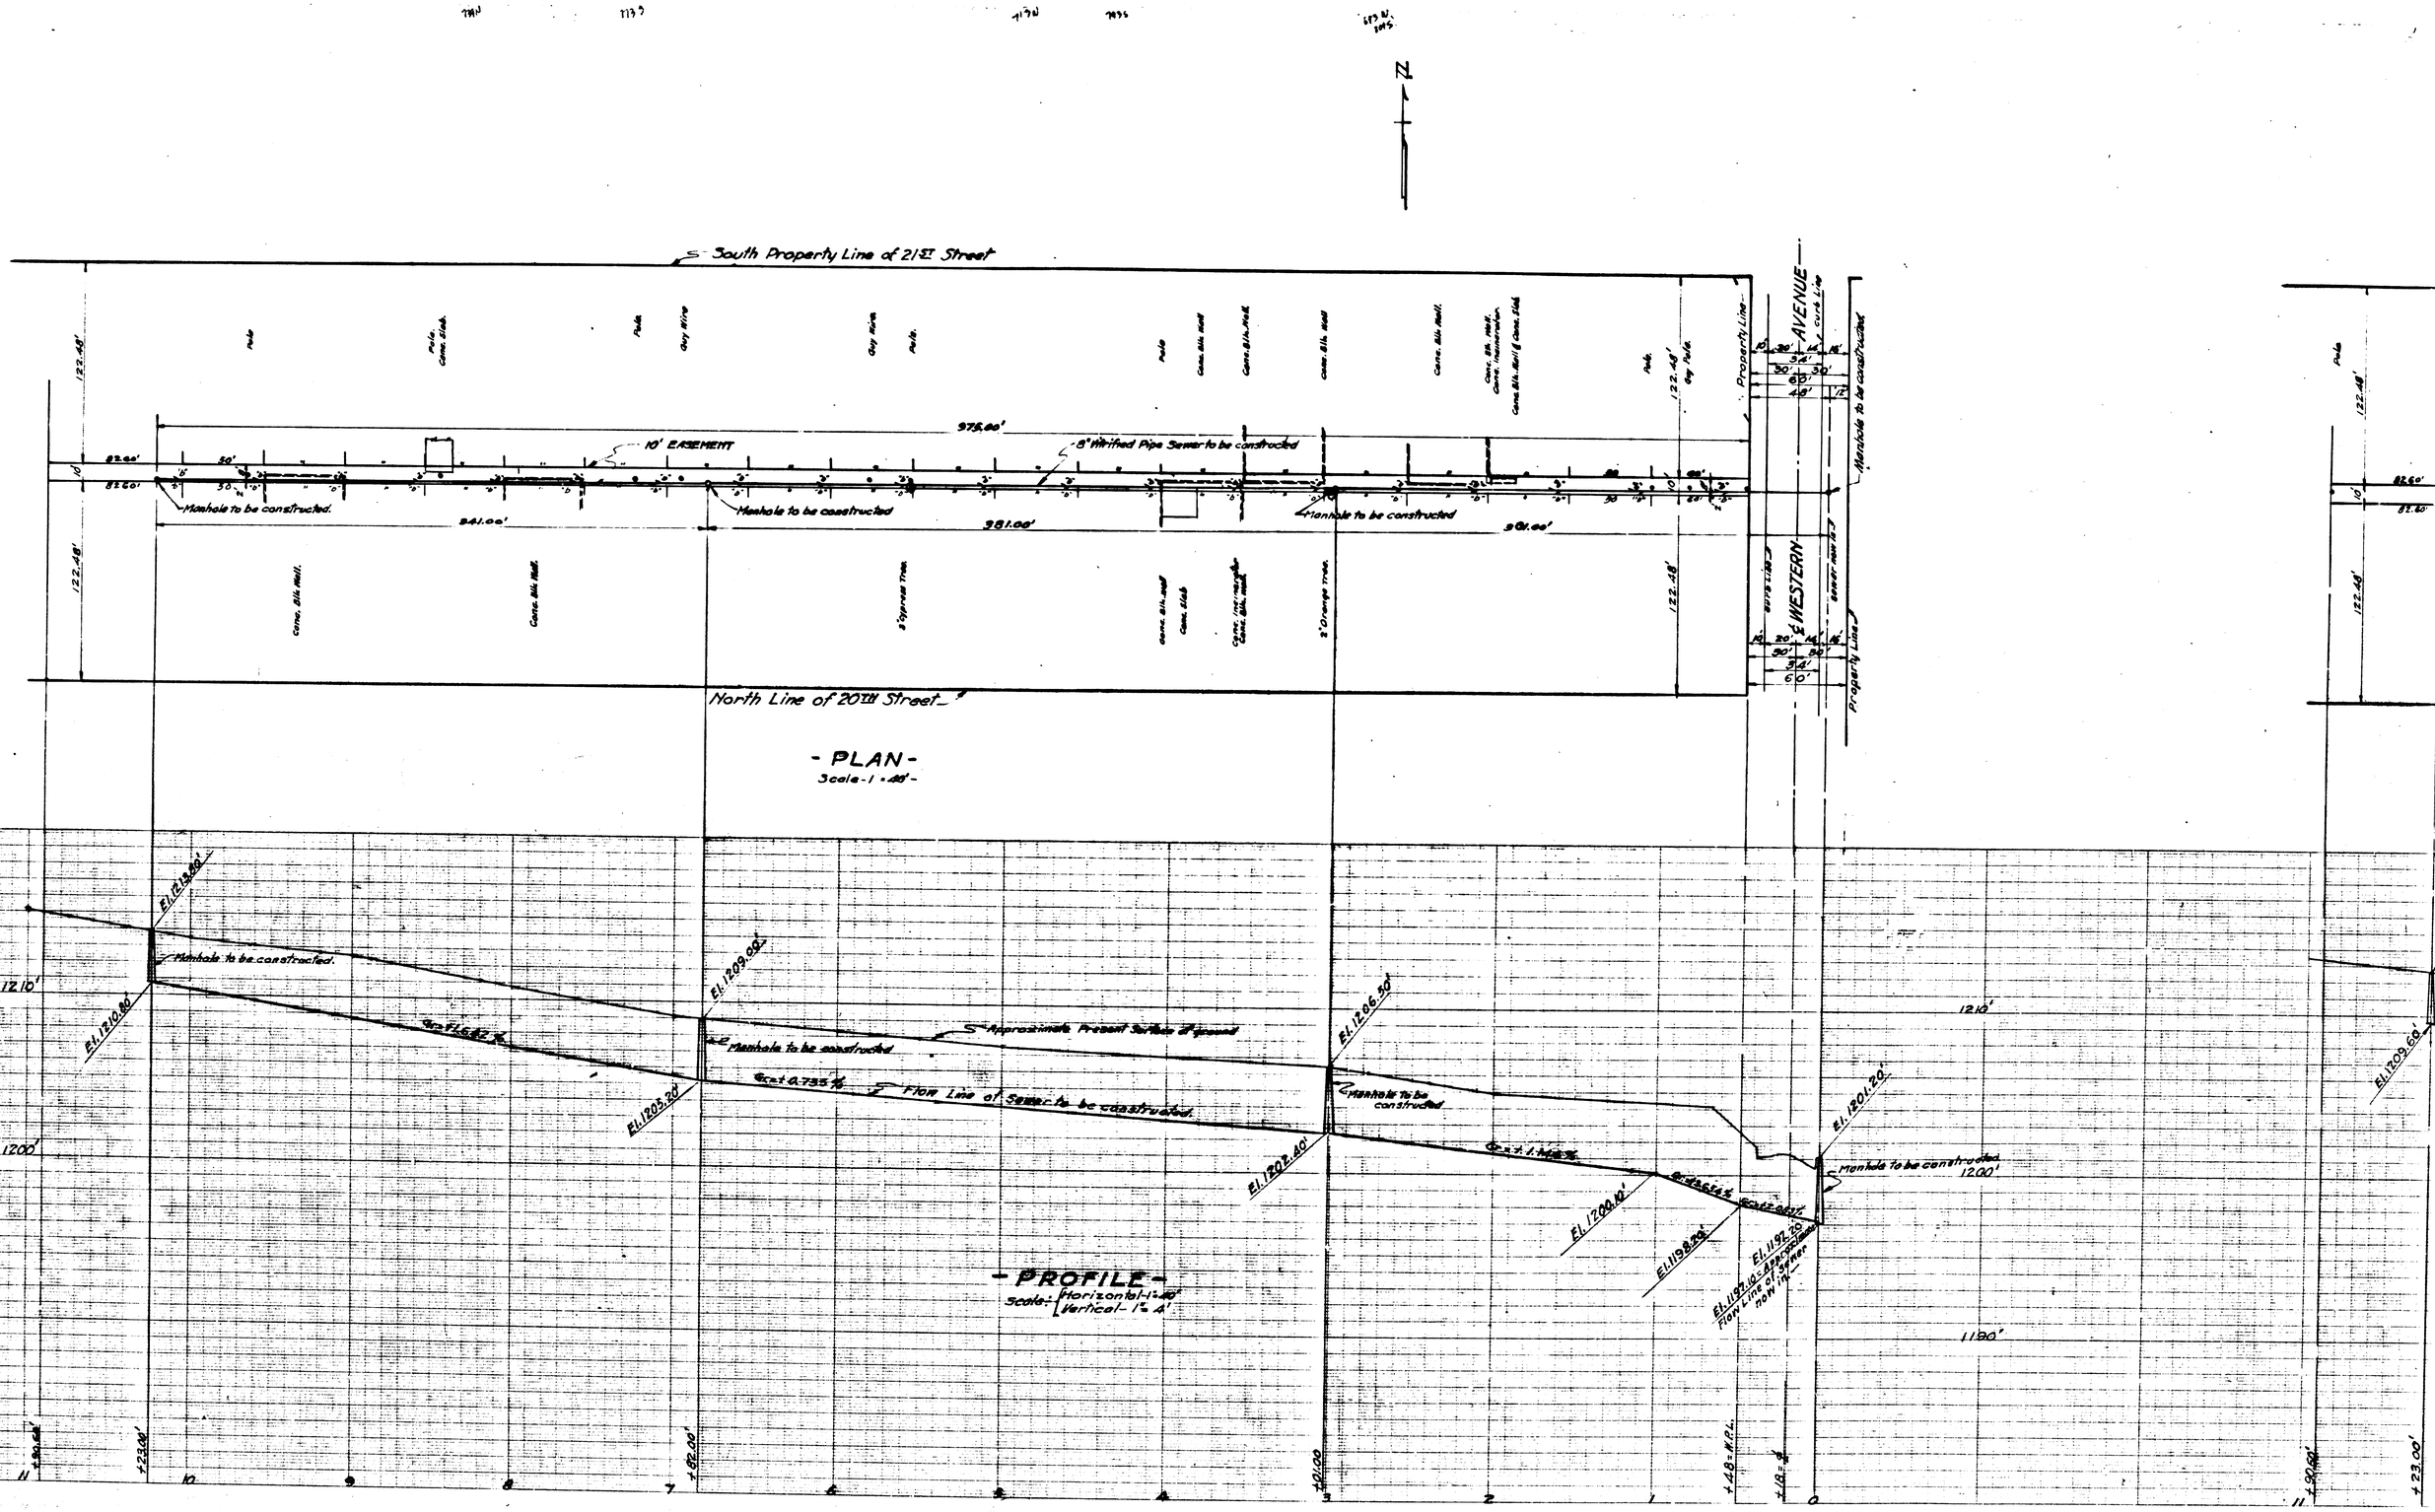
South Property Line of 21ST Street
North Line of 20TH Street
10' EASEMENT
8" Vitrified Pipe Sewer to be constructed
Manhole to be constructed.
Manhole to be constructed
Manhole to be constructed
Manhole to be constructed
Manhole to be constructed
Manhole to be constructed
Manhole to be constructed
Manhole to be constructed
Property Line
Property Line
AVENUE
WESTERN
Curb Line
Sewer now in
975.00'
941.00'
981.00'
961.00'
122.48'
82.00'
82.60'
Pole
Guy Wire
Conc. Blk. Wall
Conc. Slab
2" Spruce Tree
2" Orange Tree
- PLAN -
Scale - 1" = 40' -
El. 1210.80'
El. 1209.00'
El. 1206.50'
El. 1205.20'
El. 1202.40'
El. 1201.20'
El. 1200.10'
El. 1198.80'
El. 1197.20
El. 1197.10 - Approximate Flow Line of Sewer now in
Grade 1.6.42 %
Grade 0.735 %
Grade 1.1.48 %
Grade 0.6645
Grade 0.6617
Approximate Present Surface of ground
Flow Line of Sewer to be constructed
12.10'
12.00'
11.80'
1200'
- PROFILE -
Scale: Horizontal - 1" = 40'
Vertical - 1" = 4'