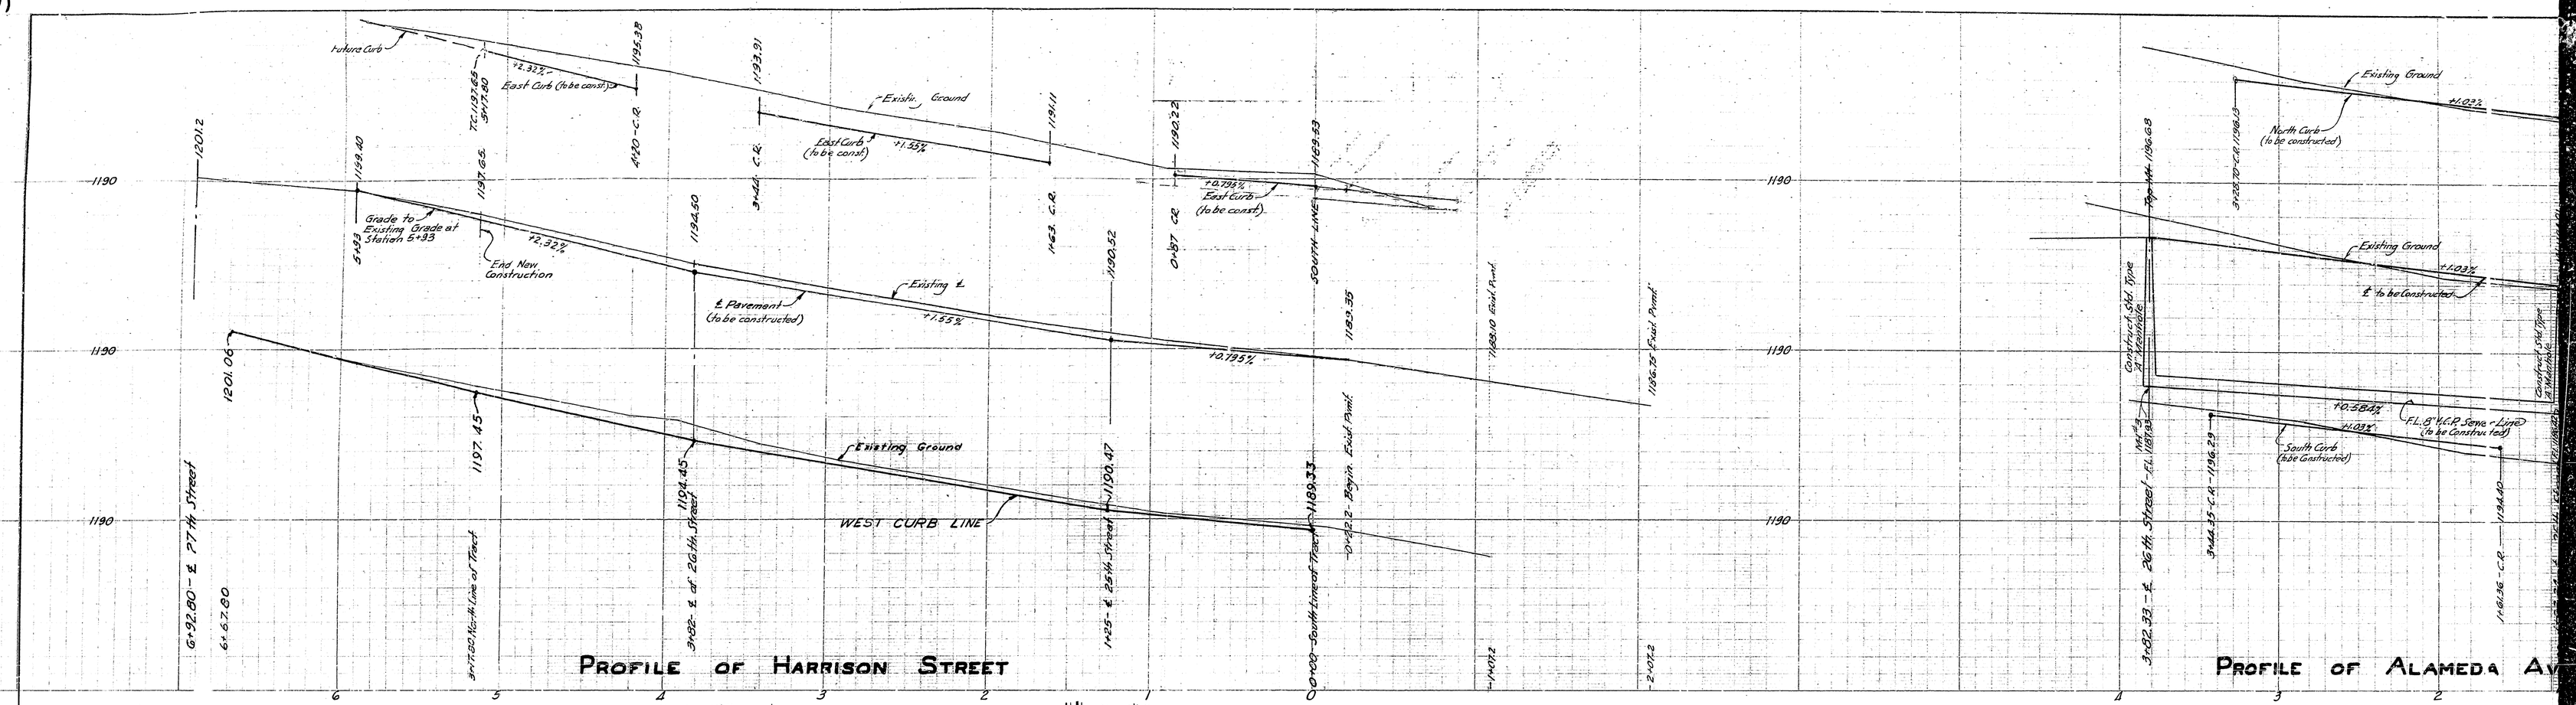

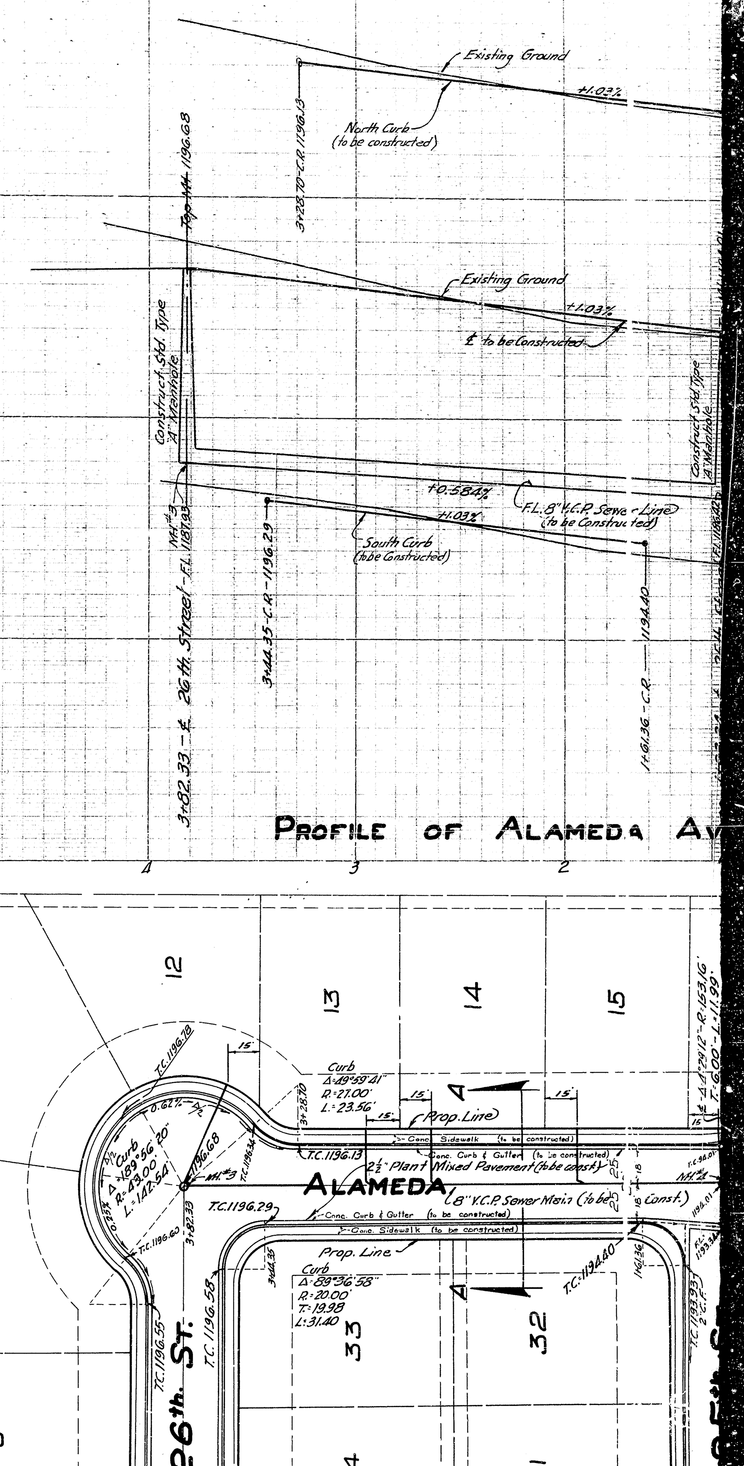

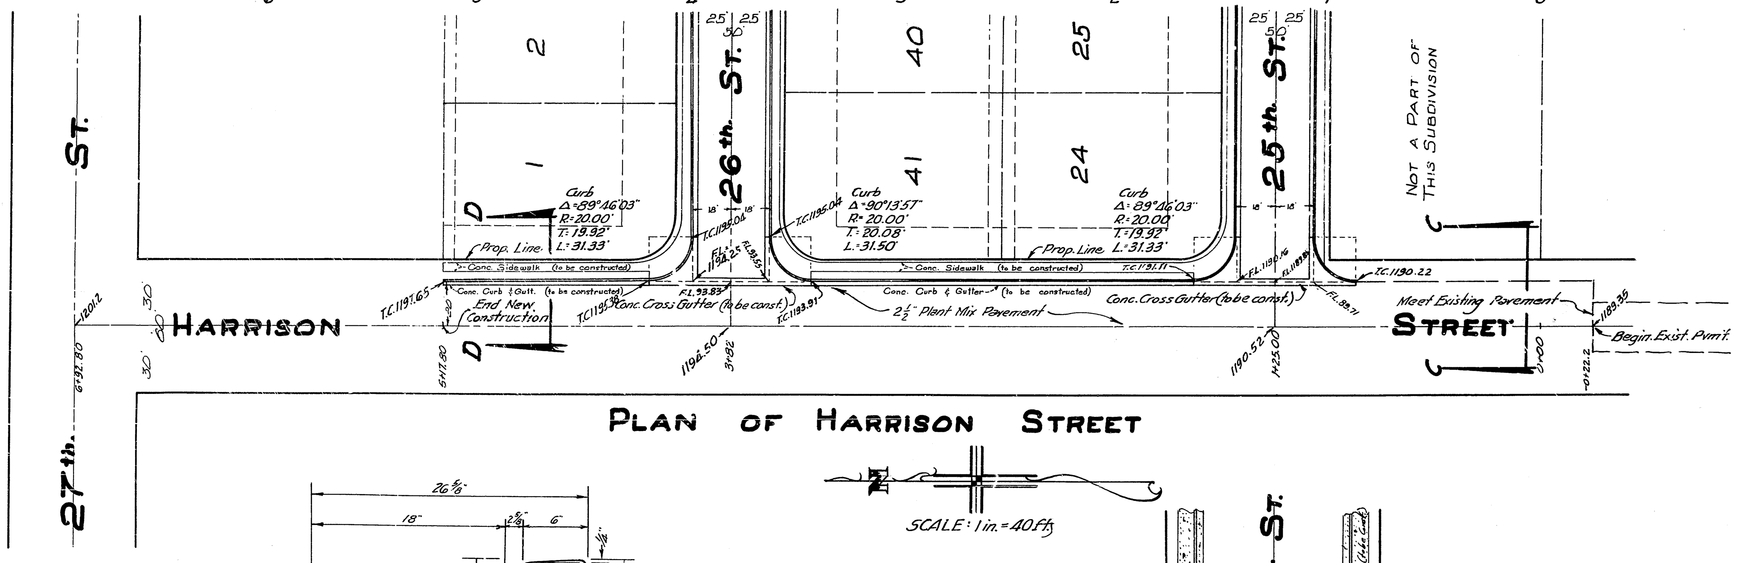

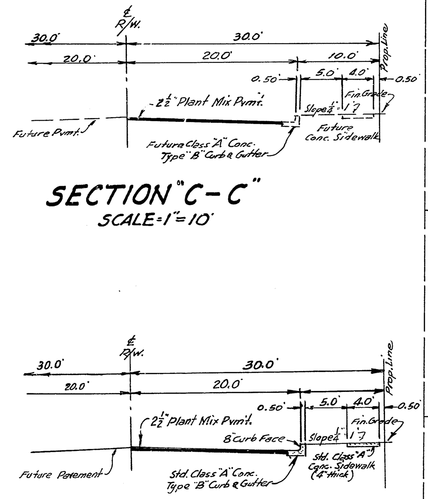

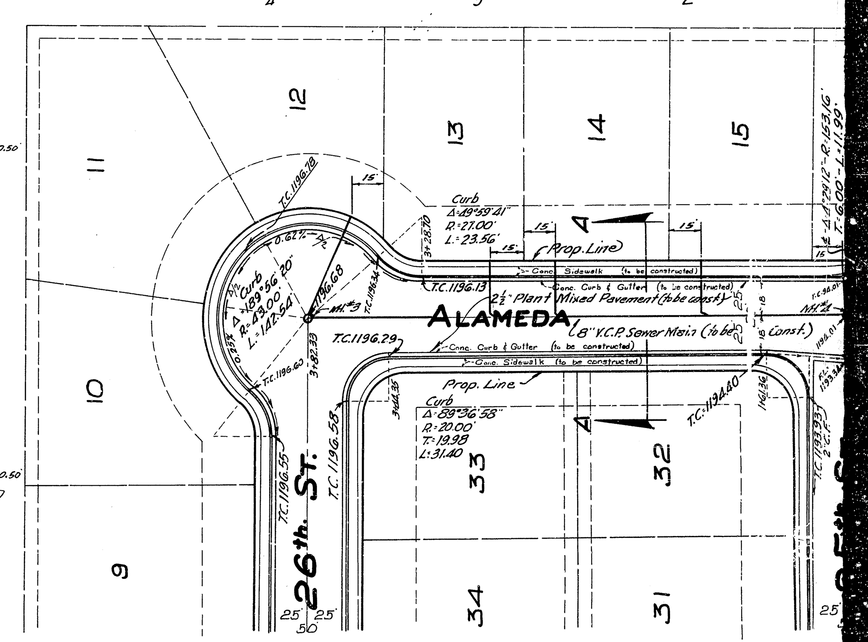

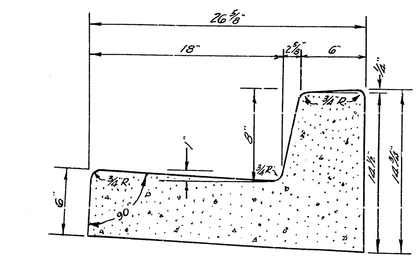

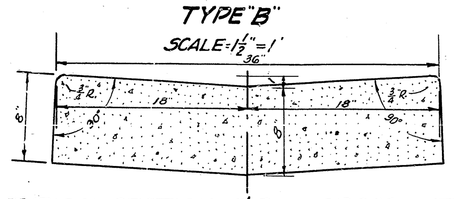

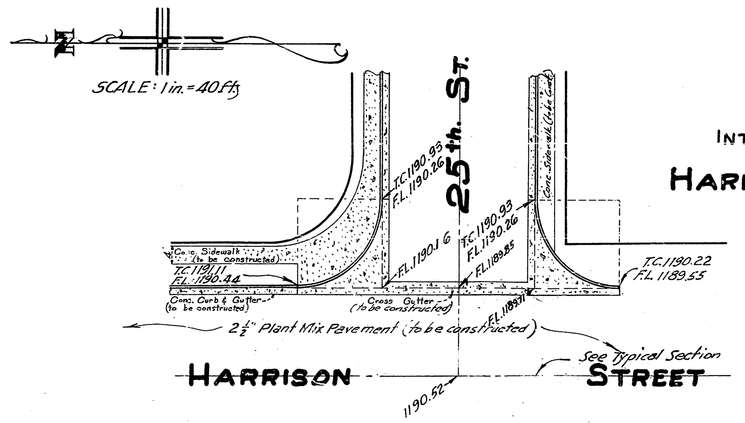

INTERSECTION DETAIL
HARRISON & 25th St.
SCALE 1"=20'

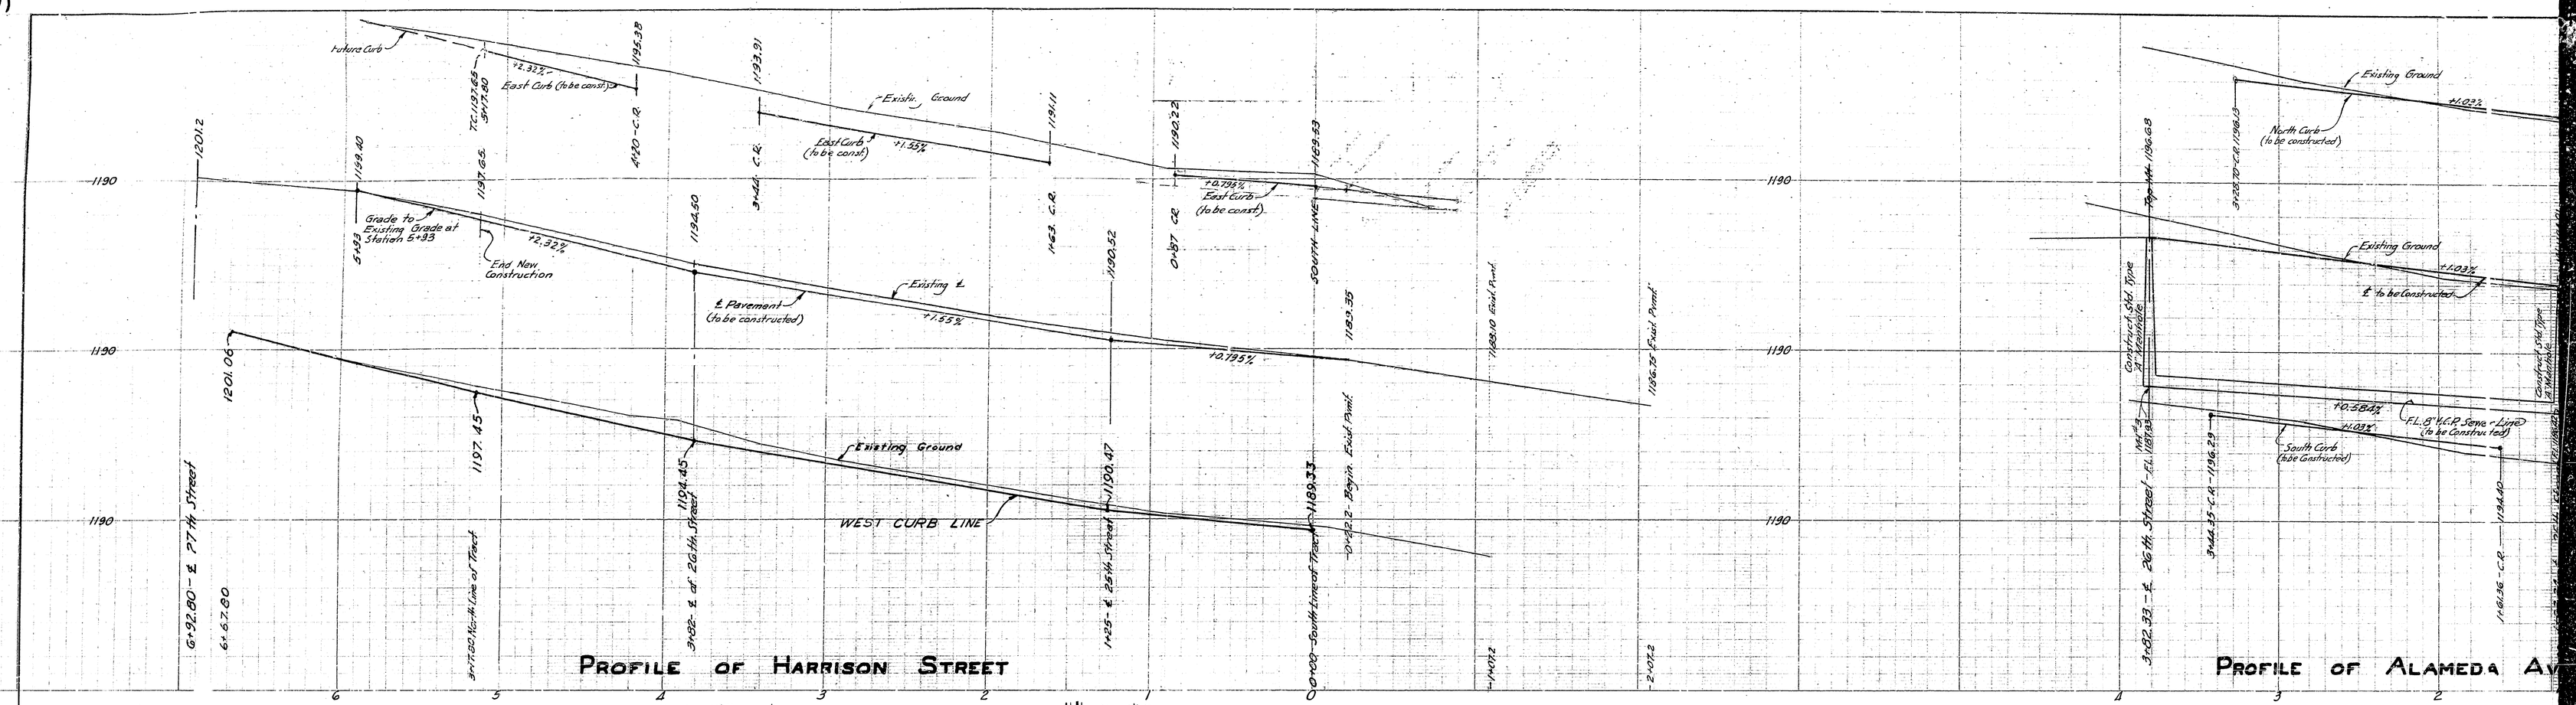

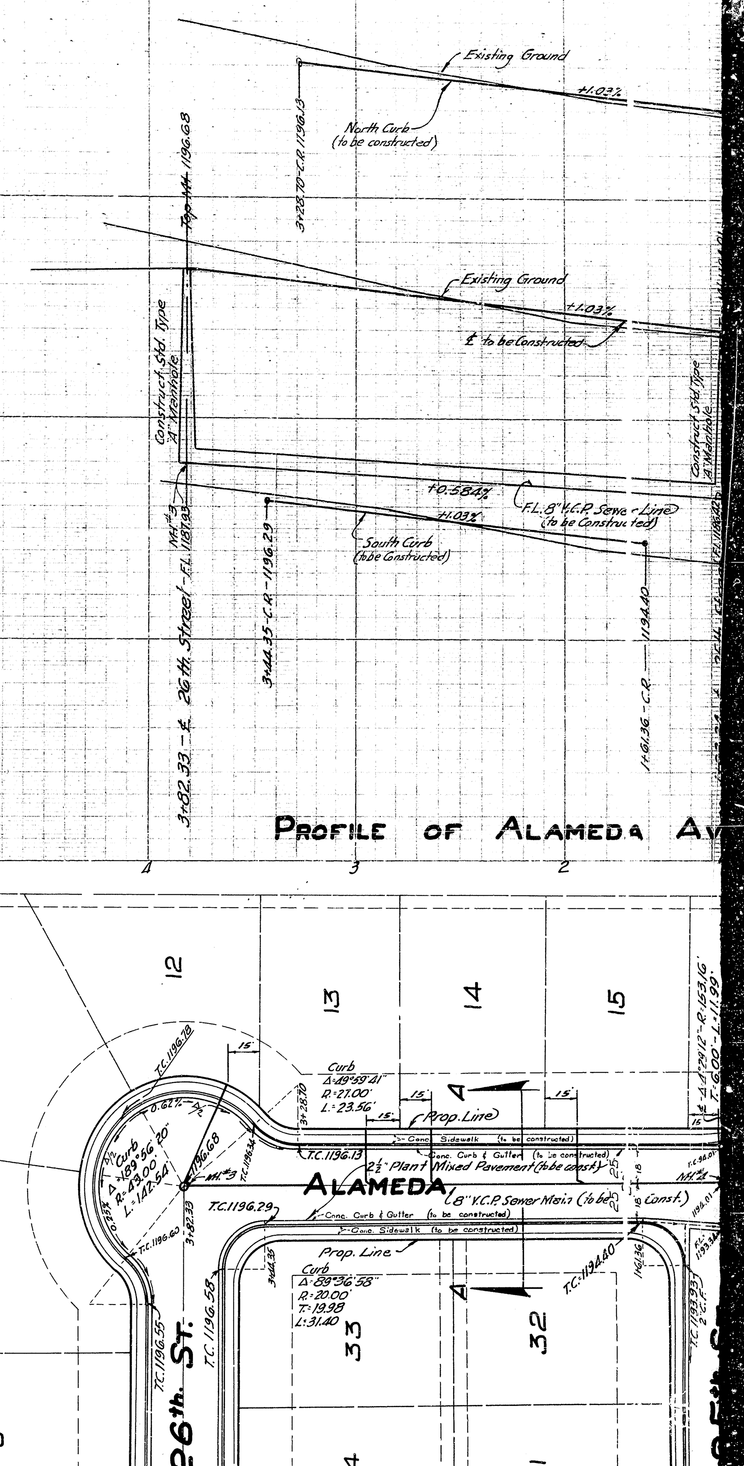

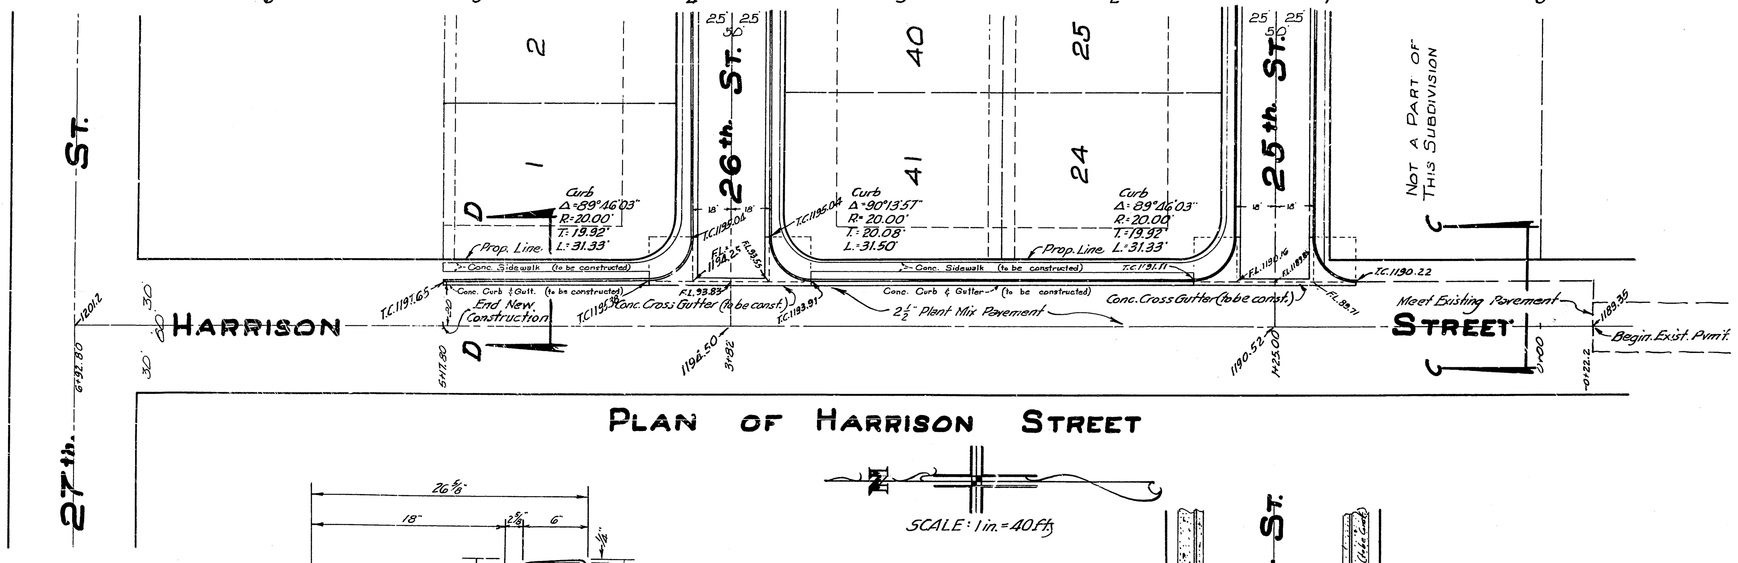

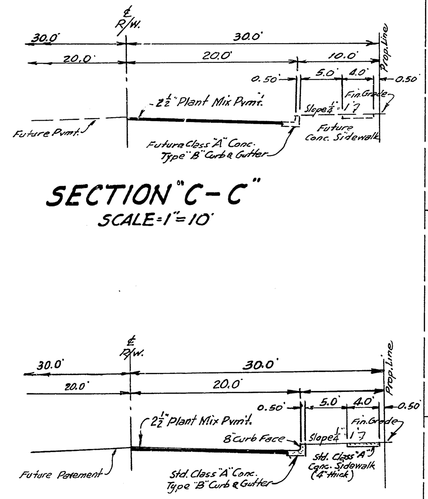

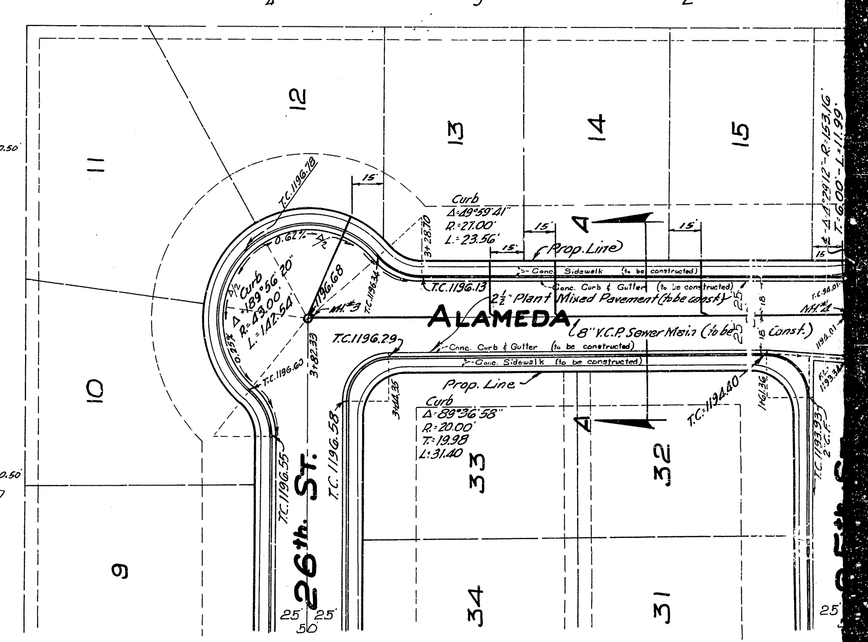

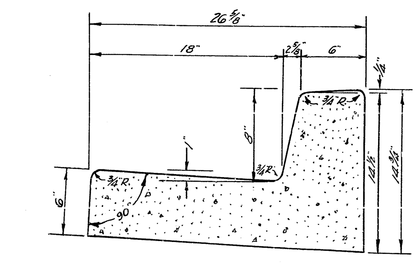

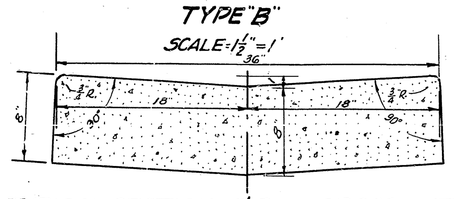

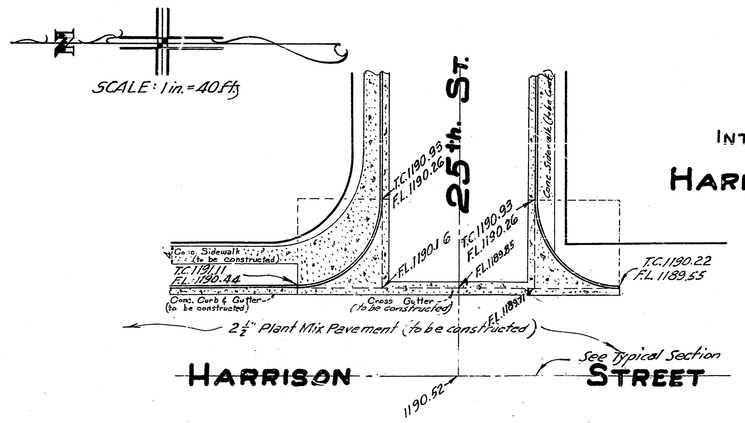

INTERSECTION DETAIL
HARRISON & 25th St.
SCALE 1"=20'