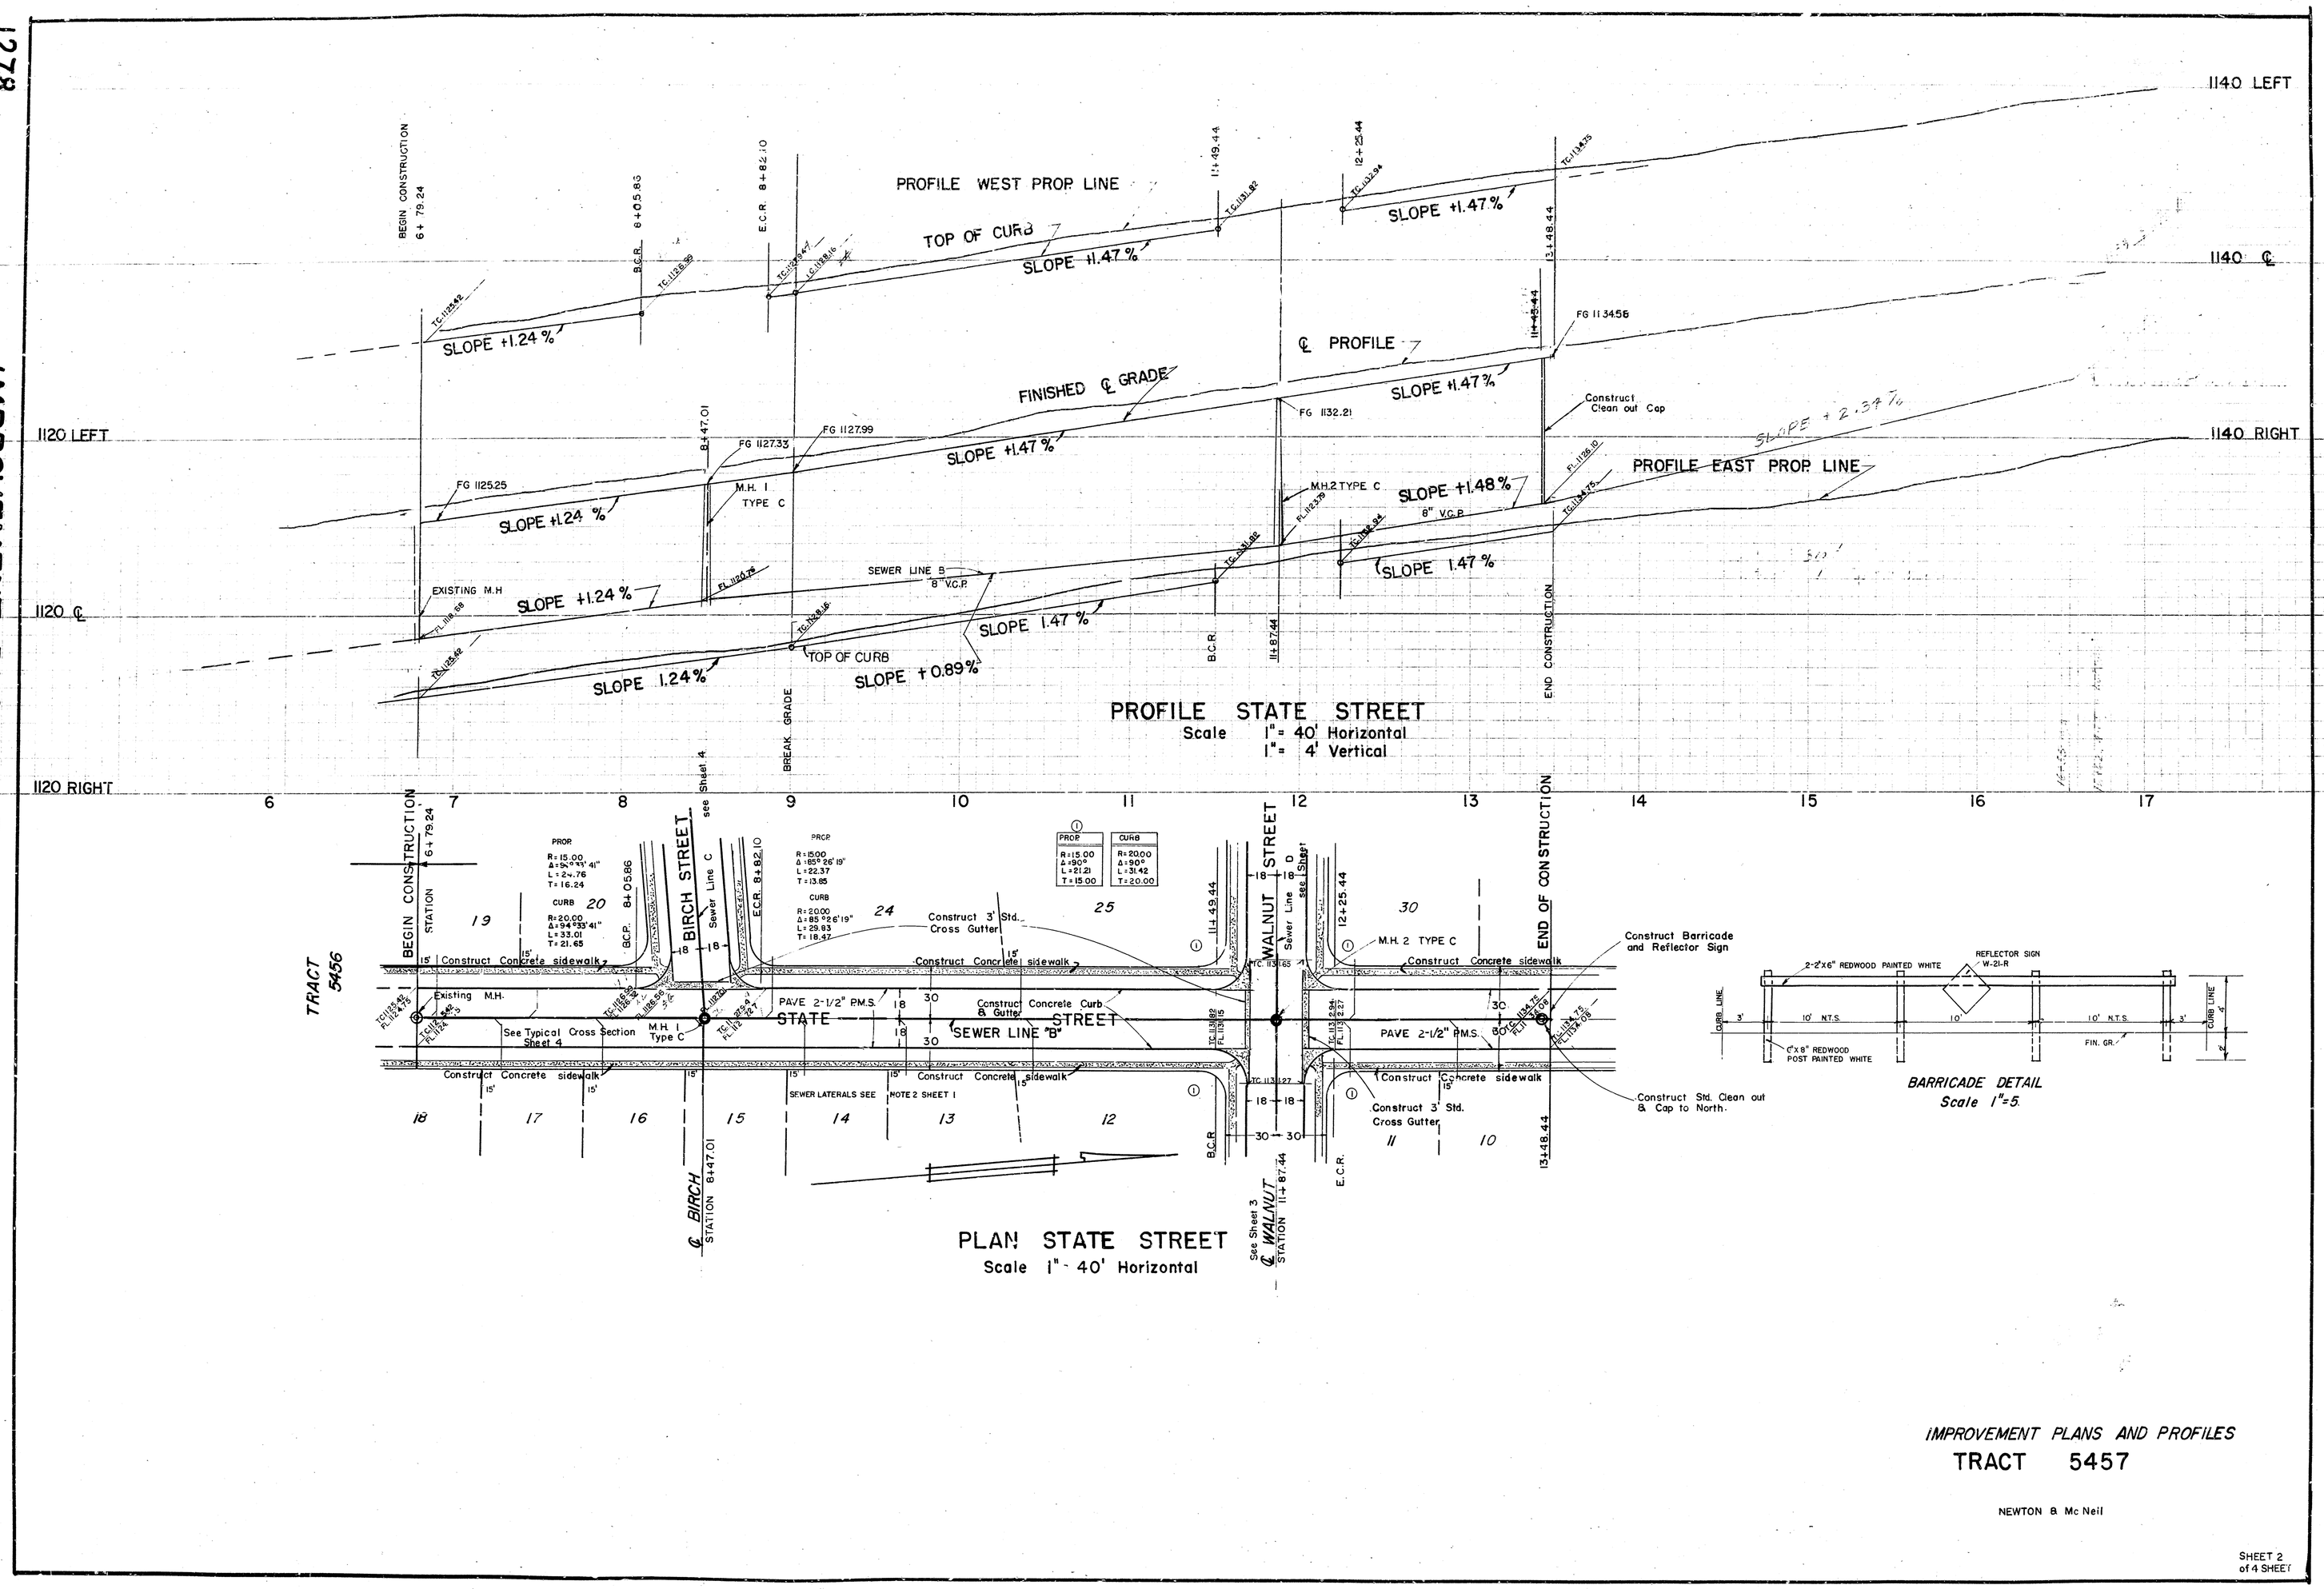

IMPROVEMENT PLANS AND PROFILES

TRACT 5457

NEWTON & Mc Neil

SHEET 2 of 4 SHEET

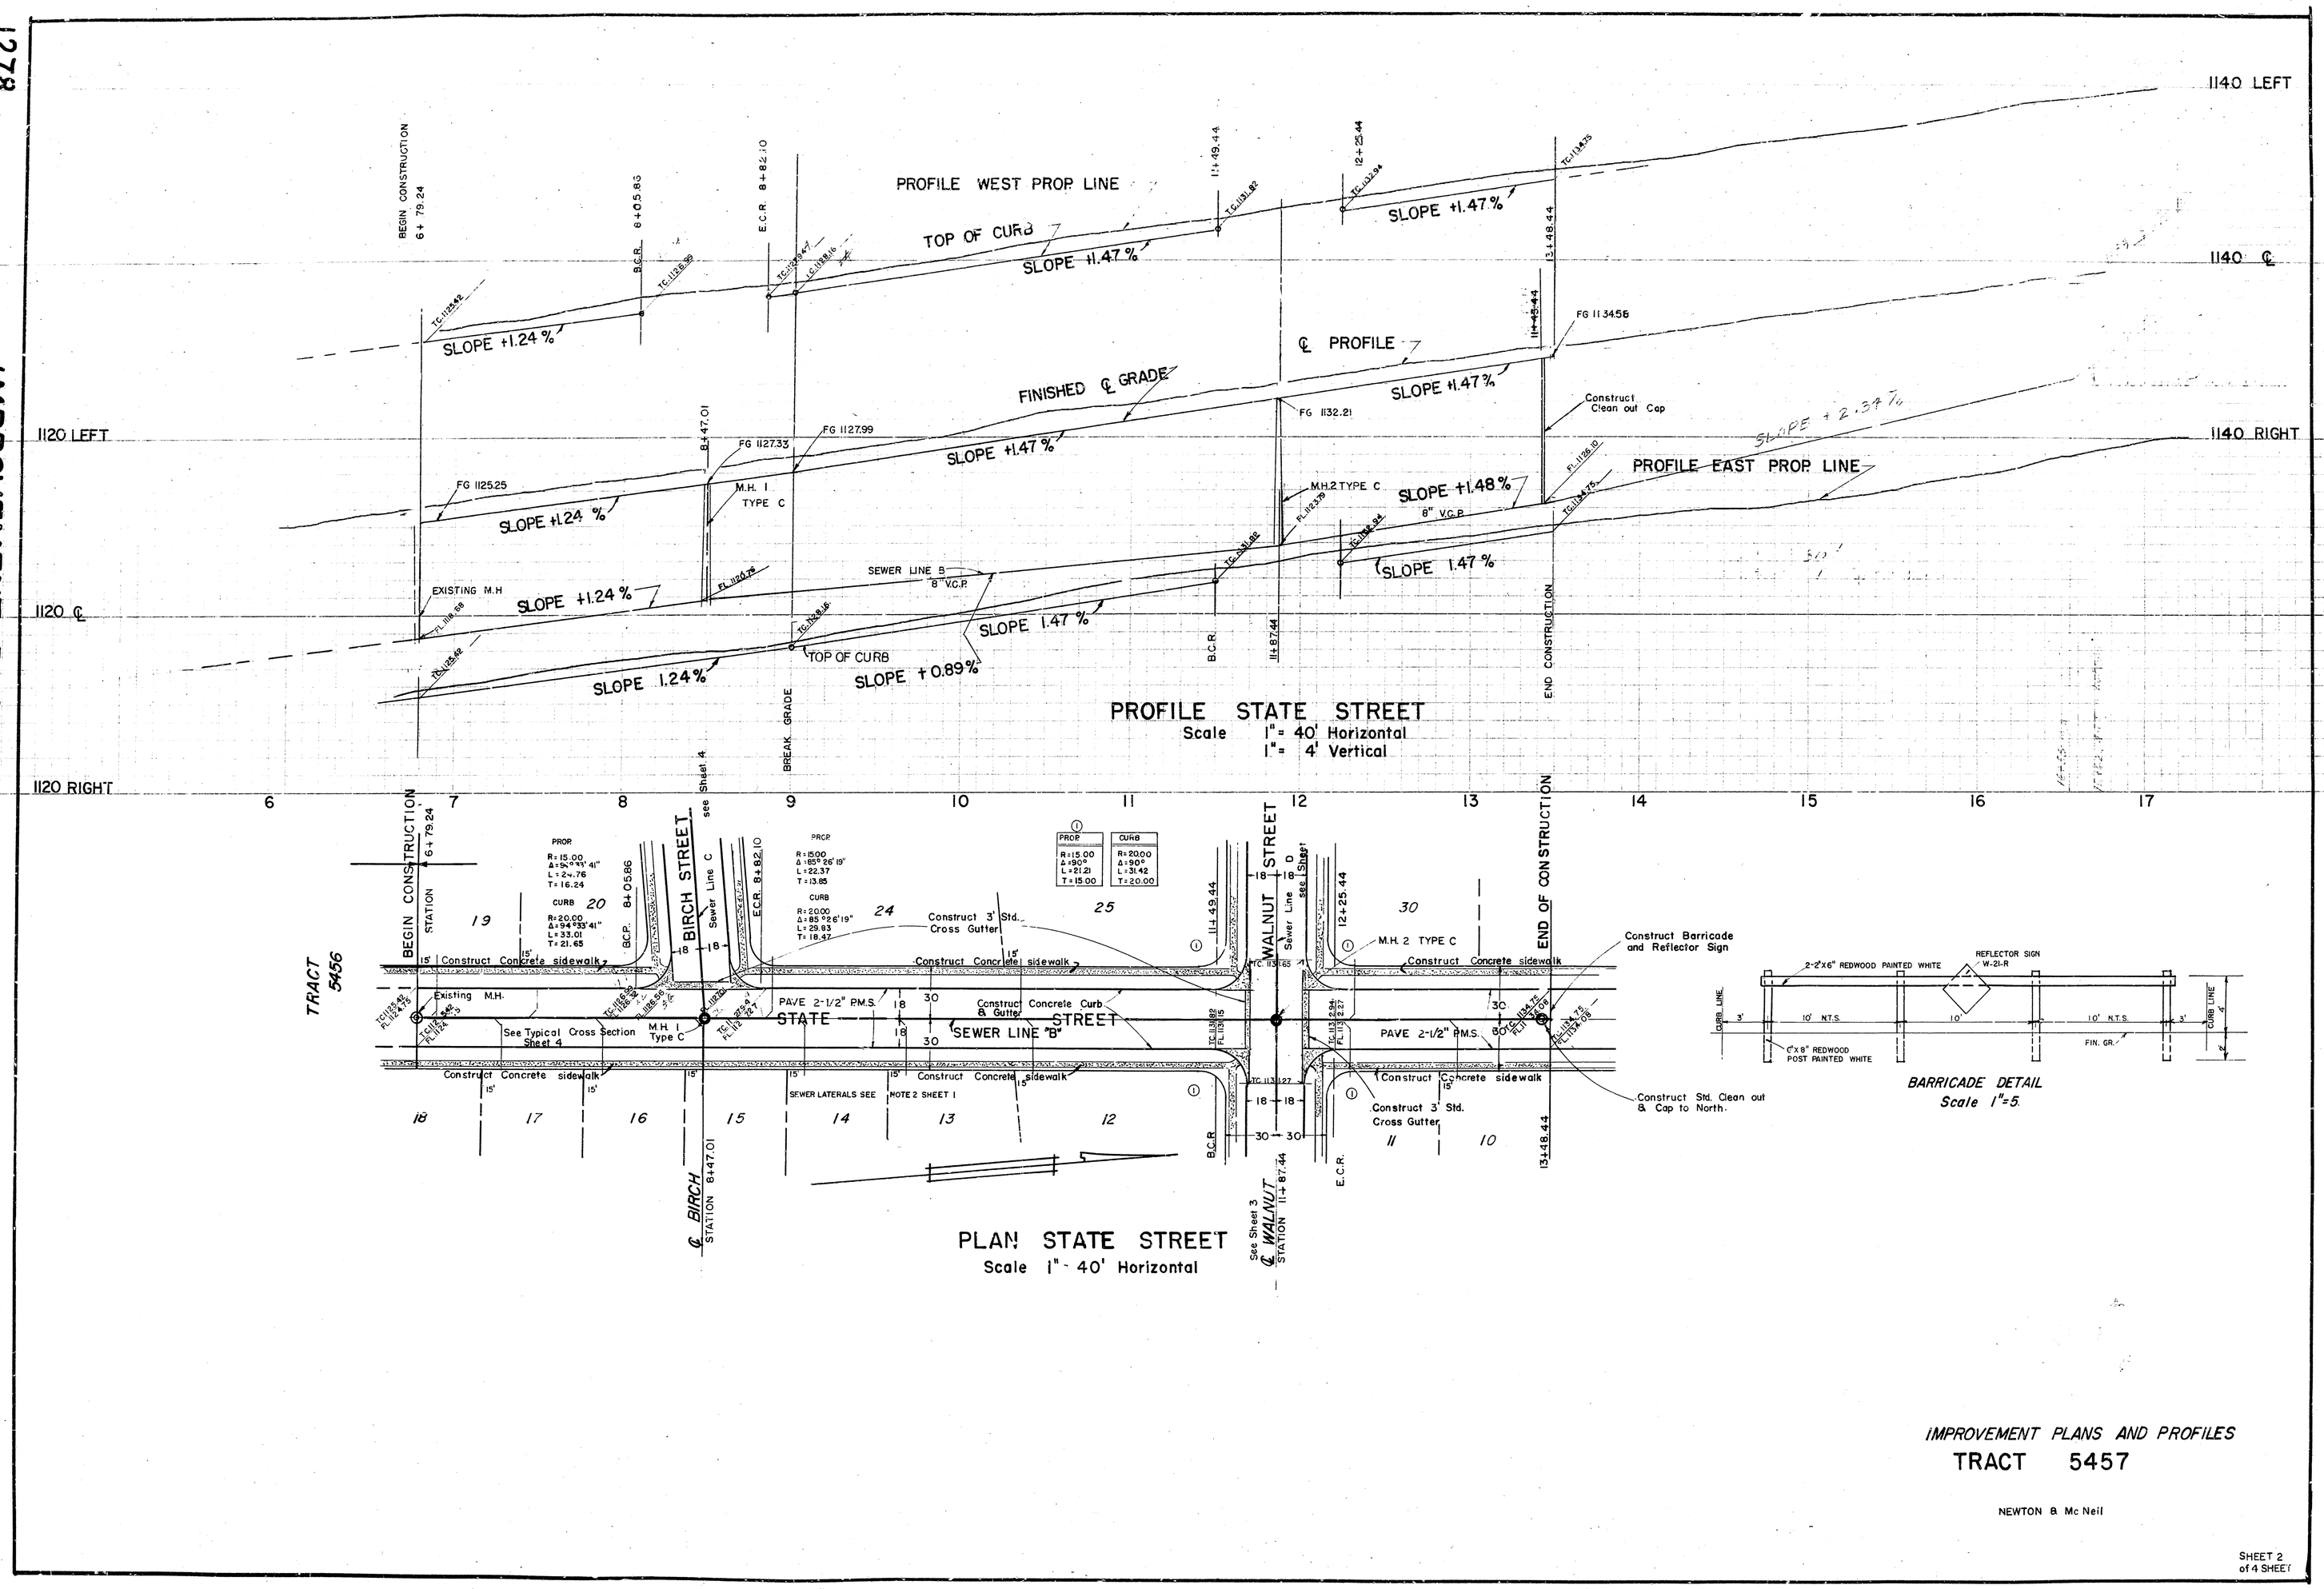

IMPROVEMENT PLANS AND PROFILES

TRACT 5457

NEWTON & Mc Neil

SHEET 2 of 4 SHEET