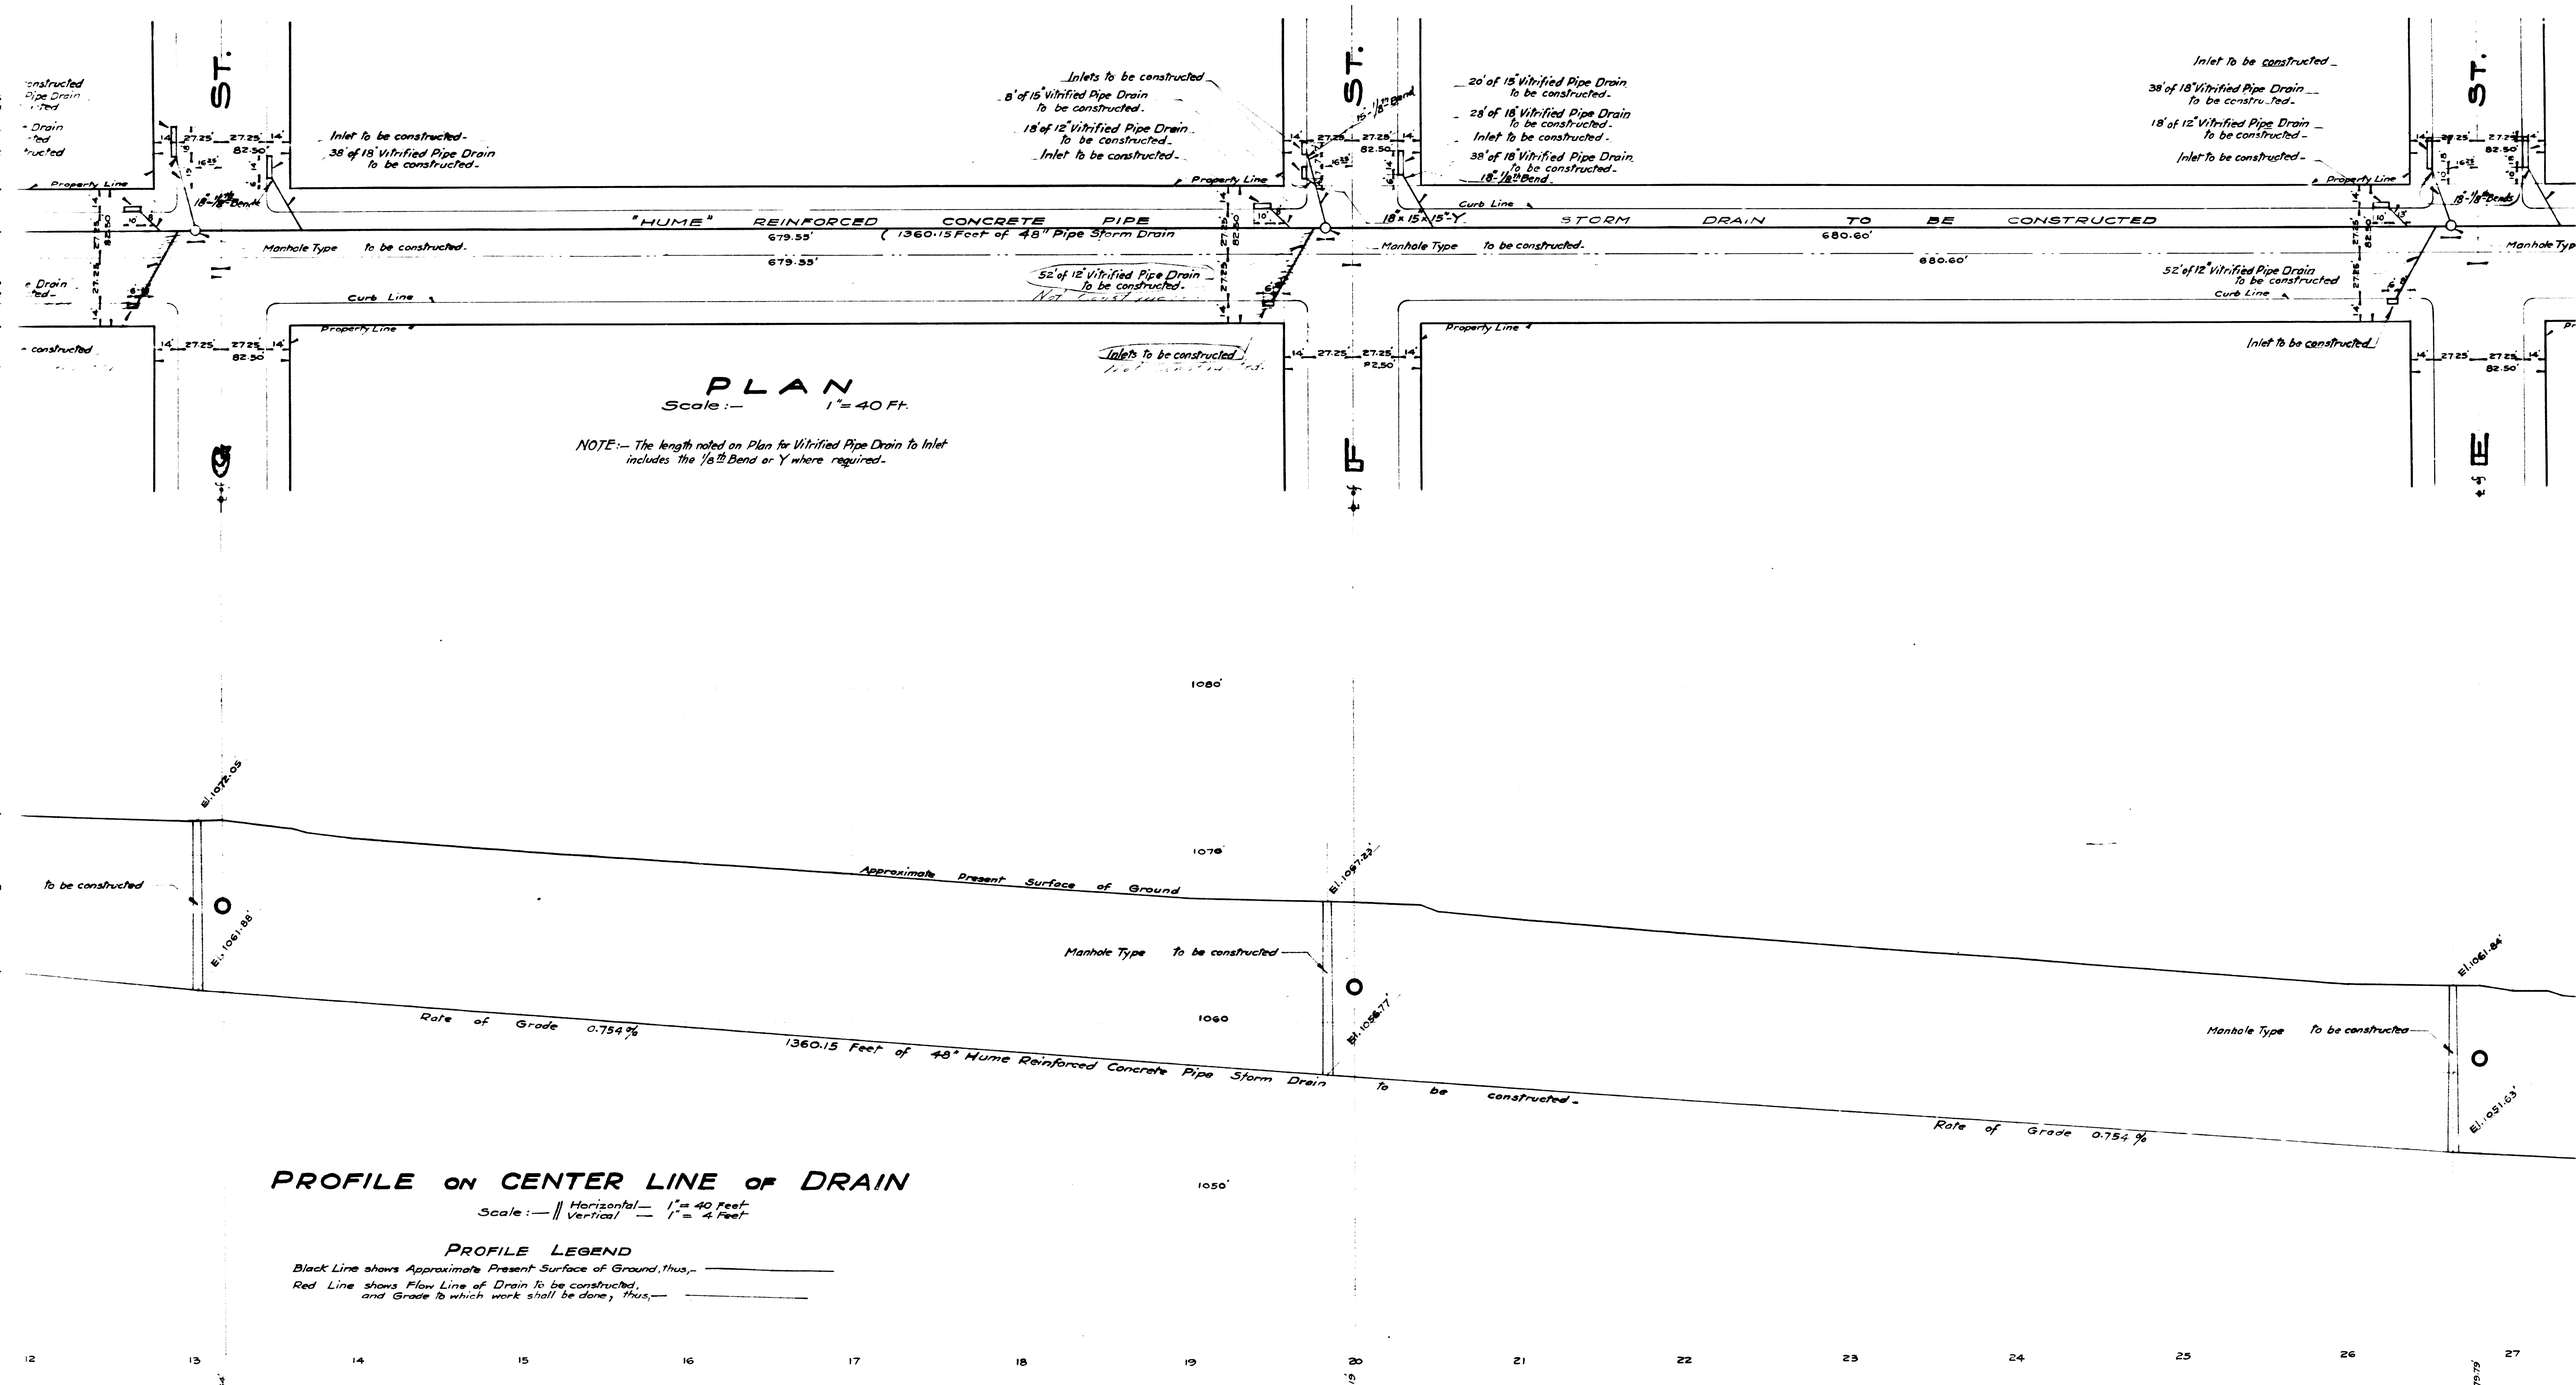

PROFILE ON CENTER LINE OF DRAIN

Scale :— Horizontal — 1" = 40 Feet
Vertical — 1" = 4 Feet

PROFILE LEGEND

Black Line shows Approximate Present Surface of Ground, thus, —

Red Line shows Flow Line of Drain to be constructed, and Grade to which work shall be done, thus, —