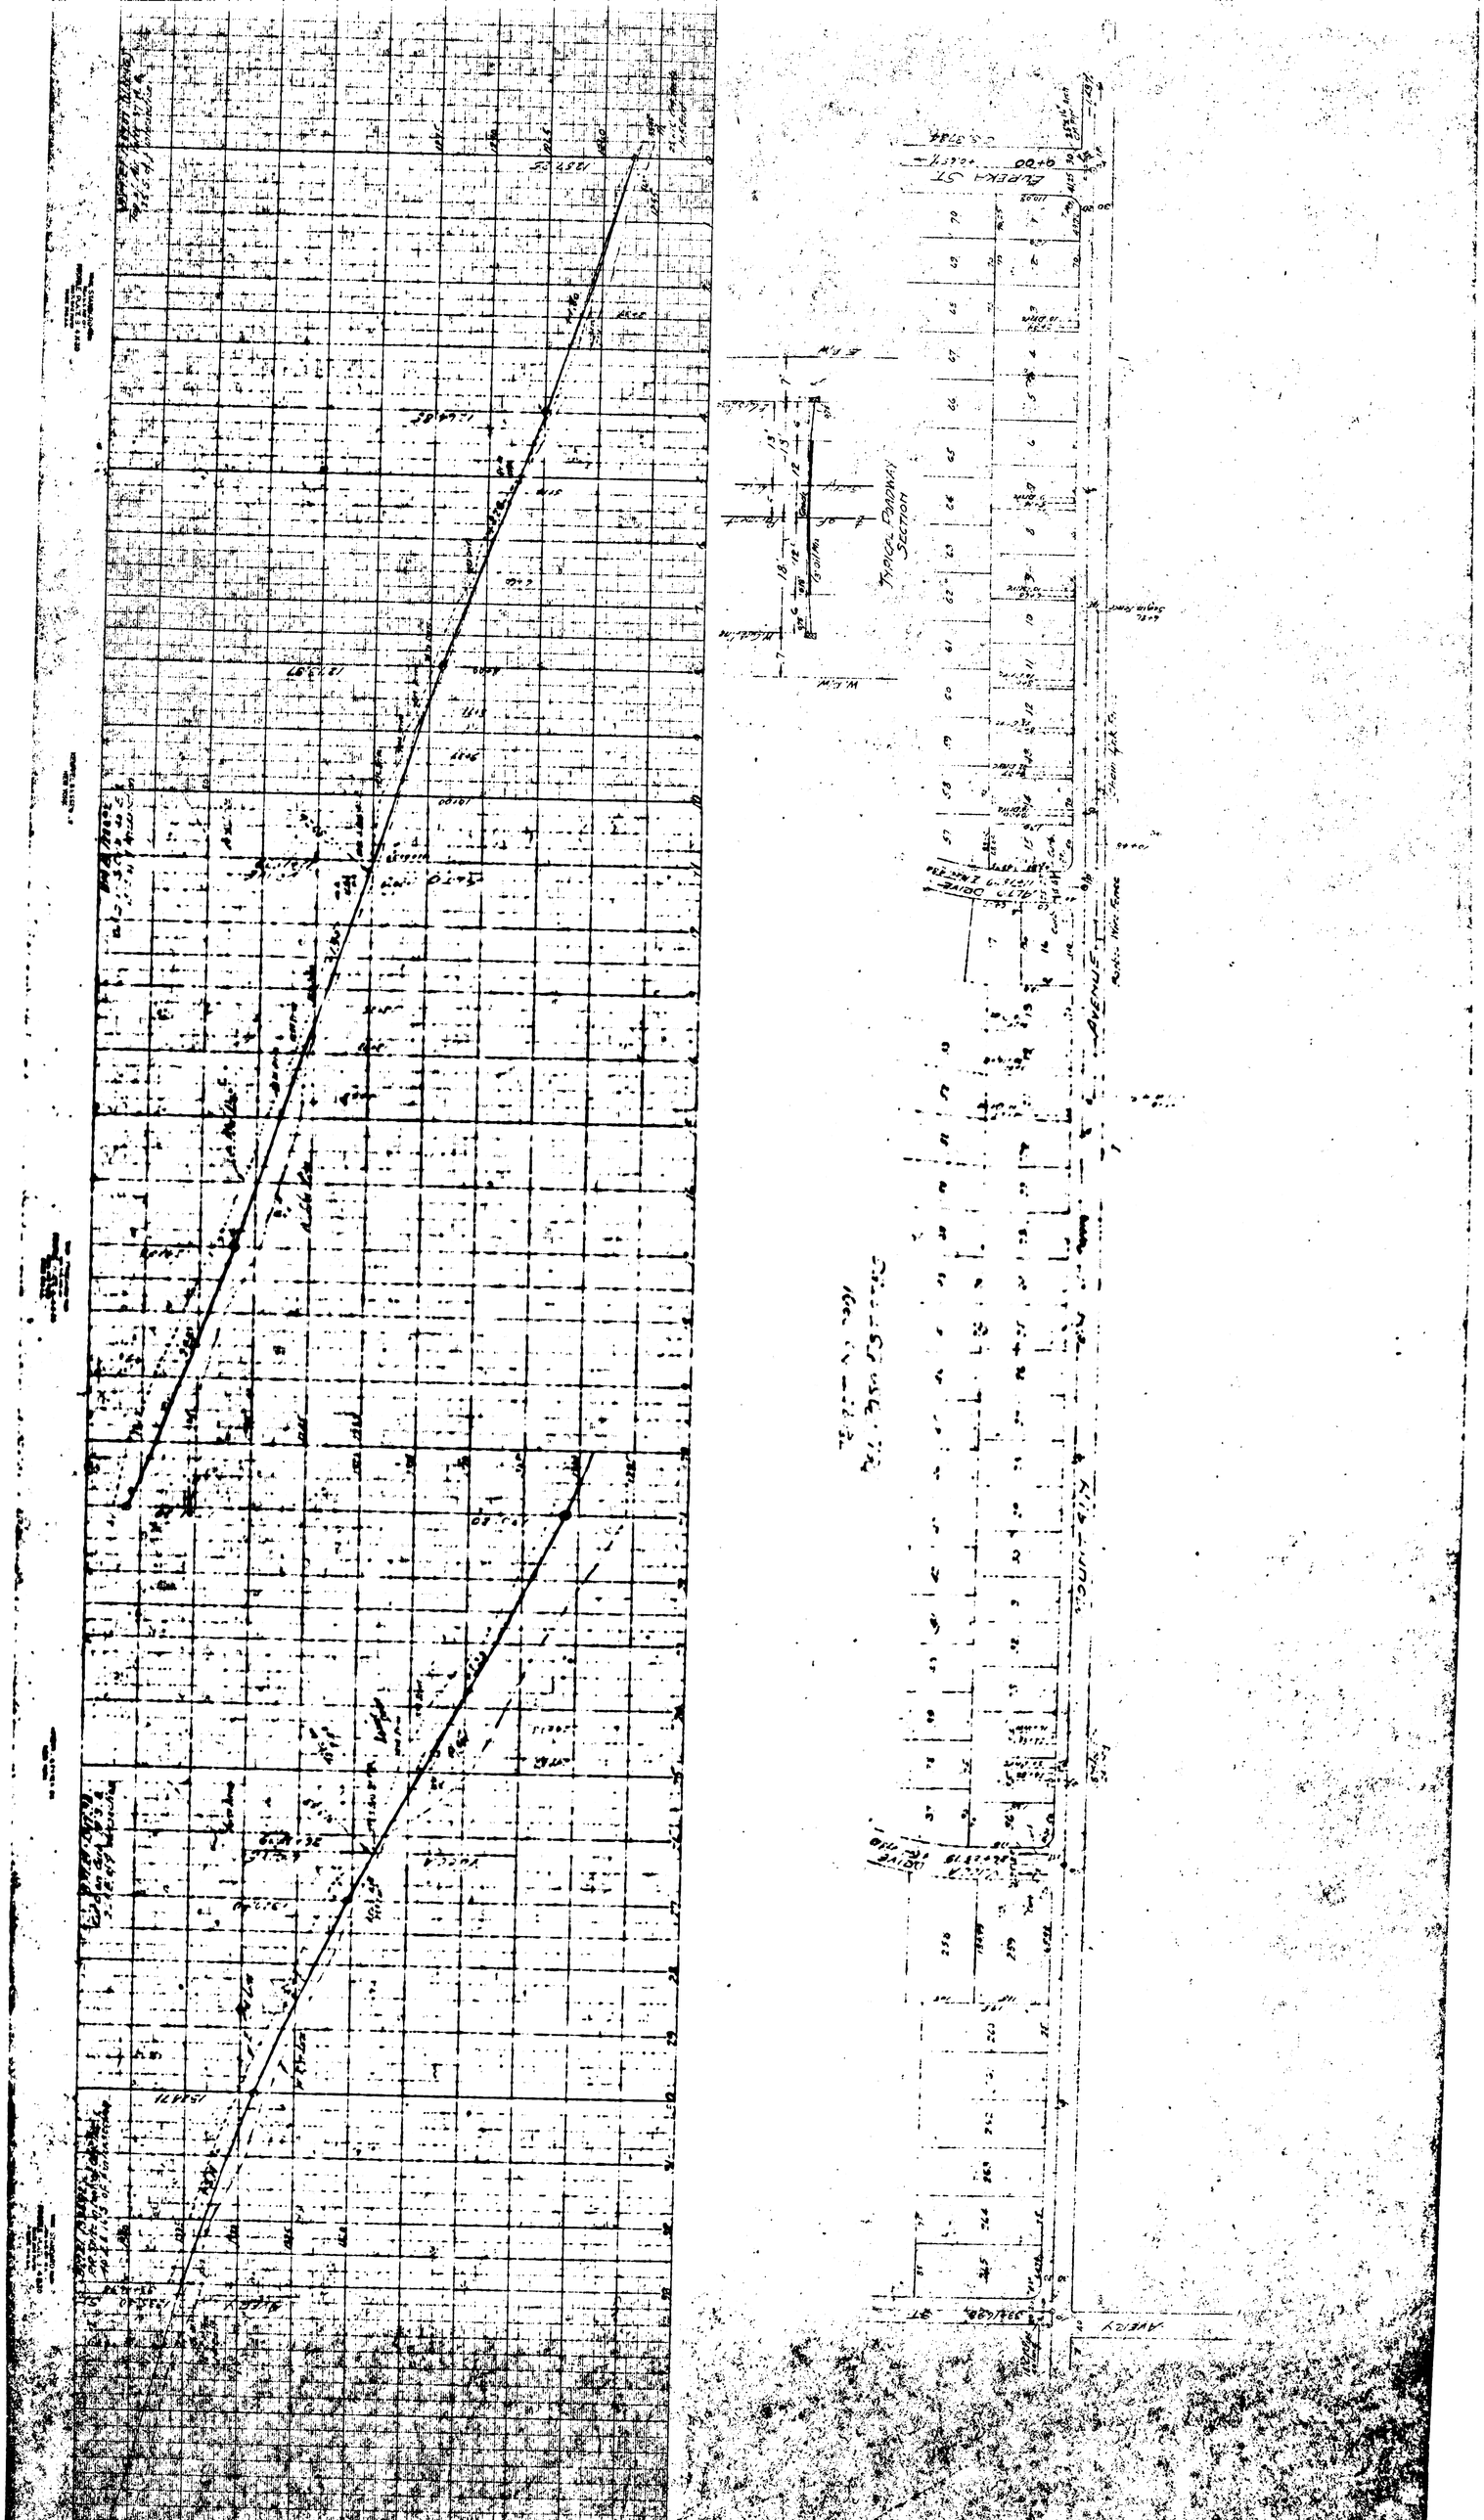
EUREKA ST
TYPICAL ROADWAY SECTION
AVENUE

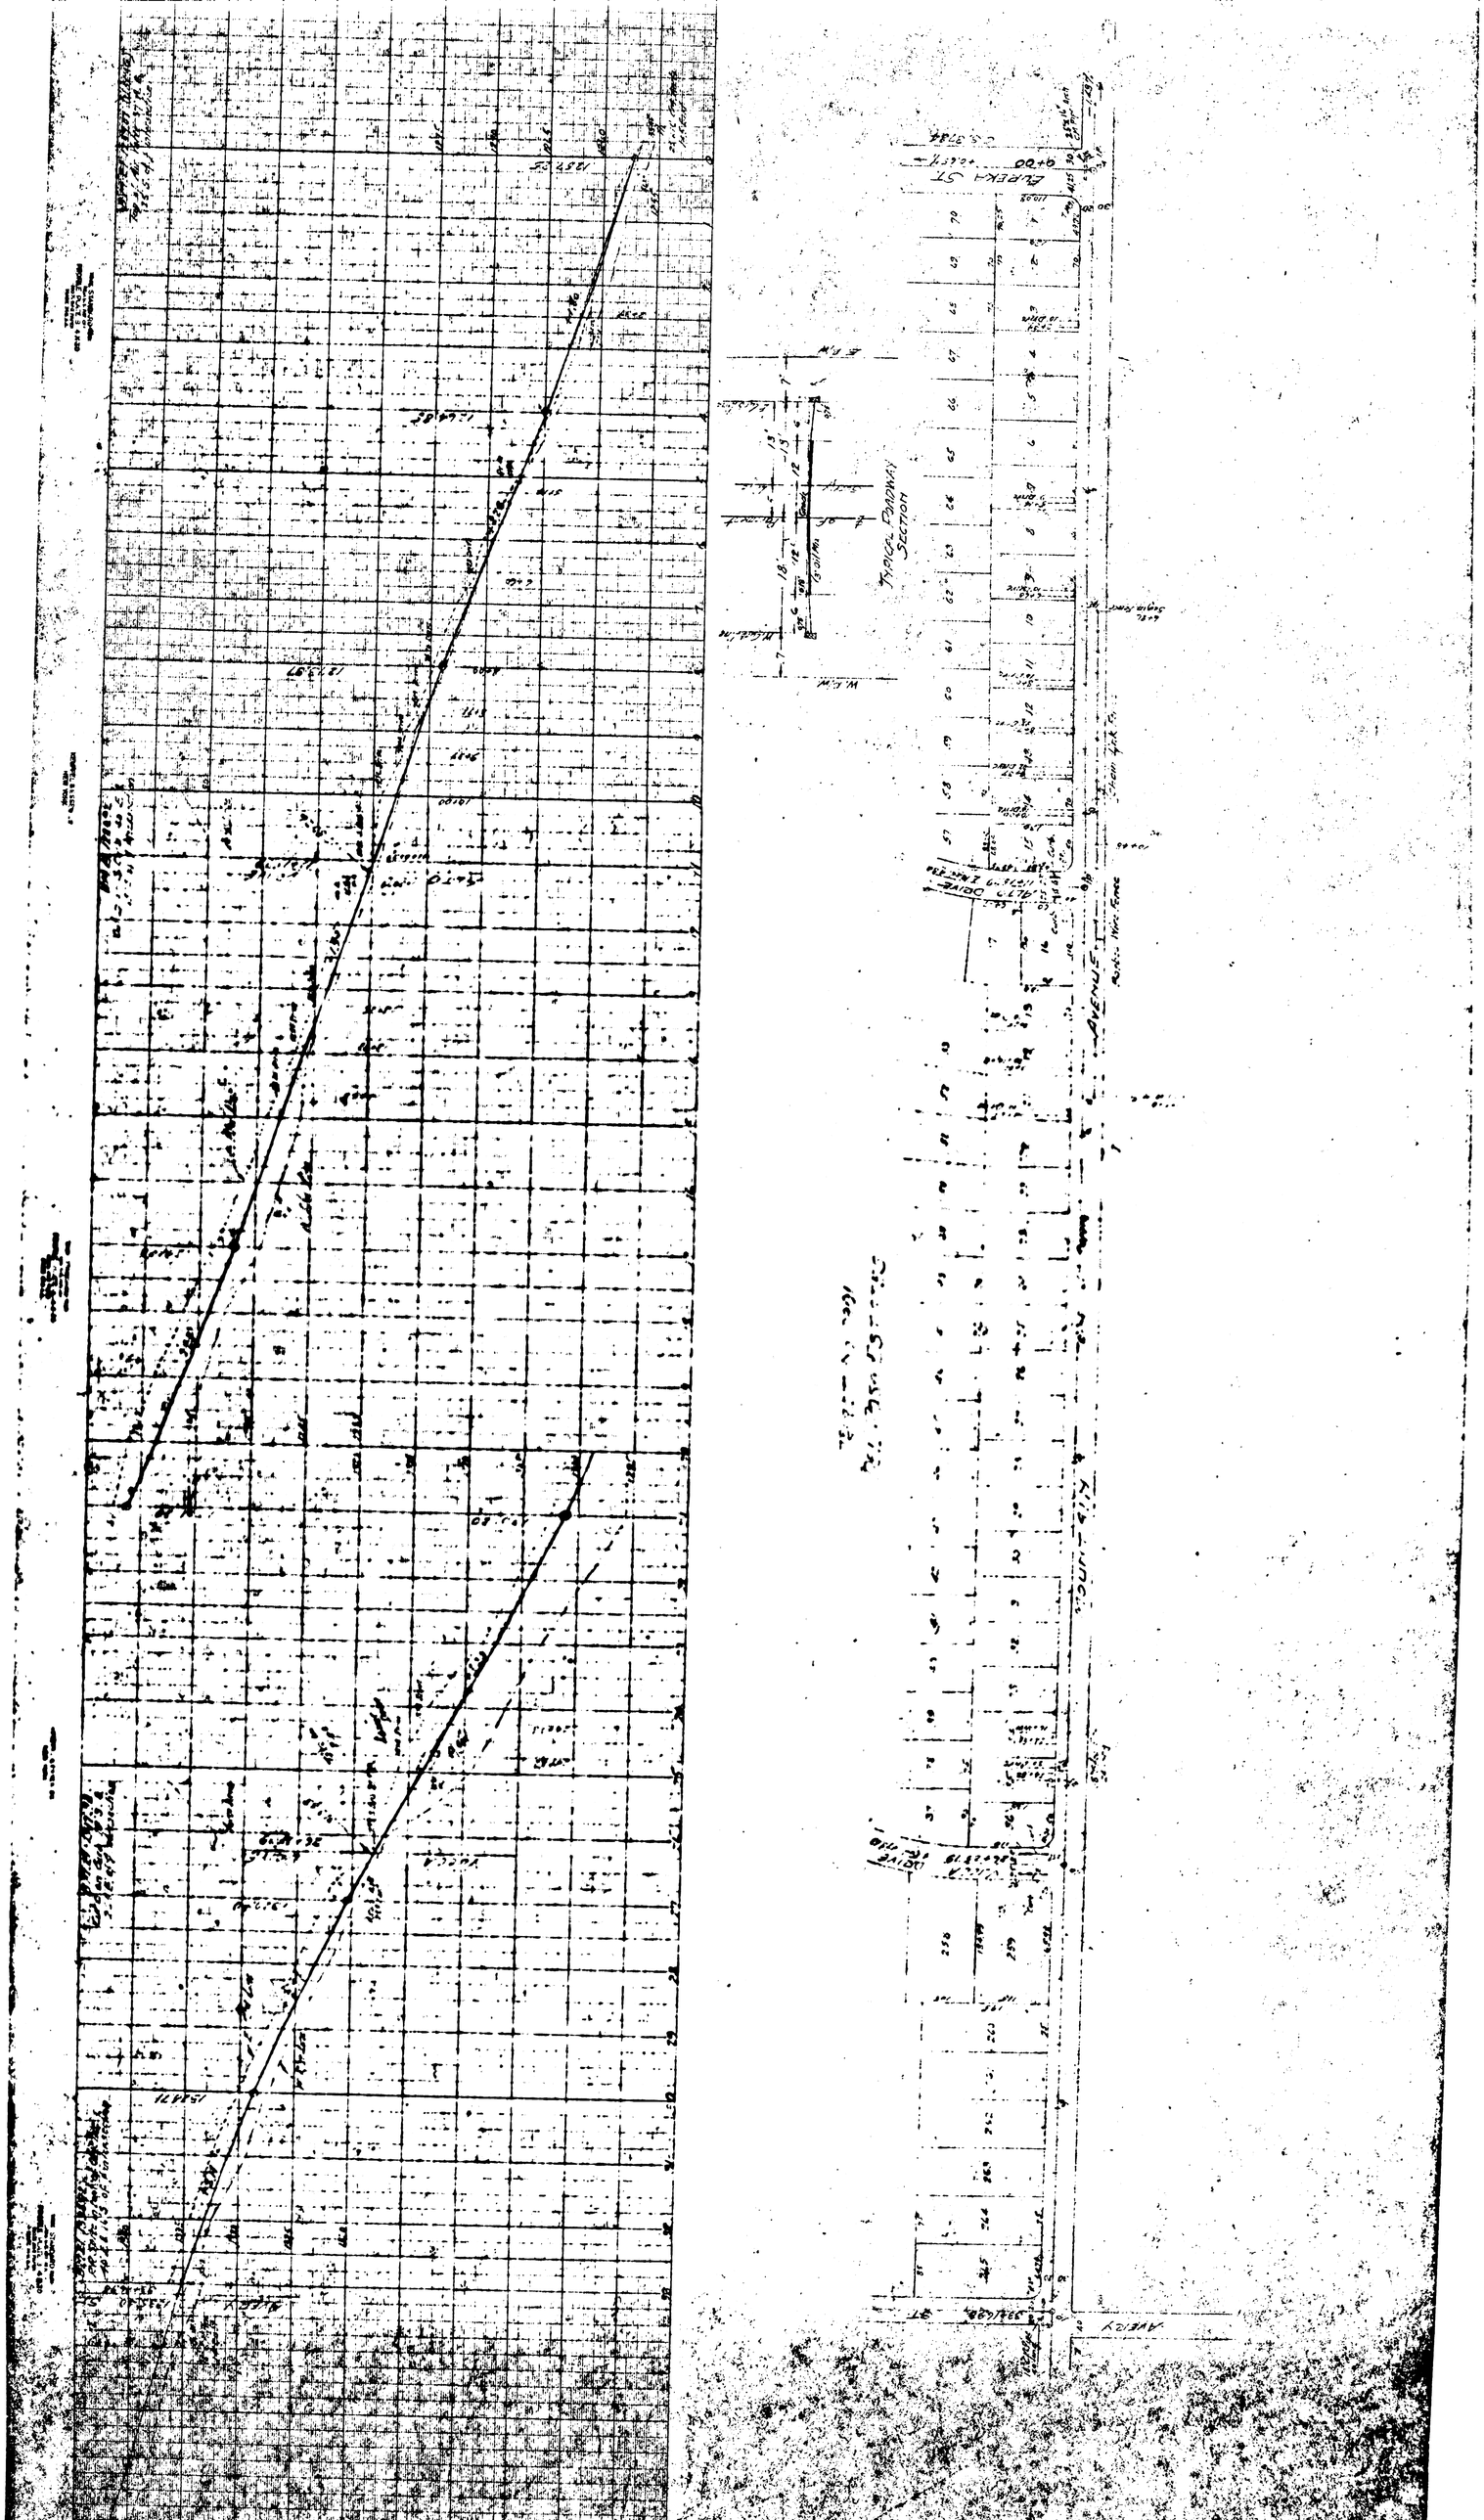
EUREKA ST
TYPICAL ROADWAY SECTION
AVENUE