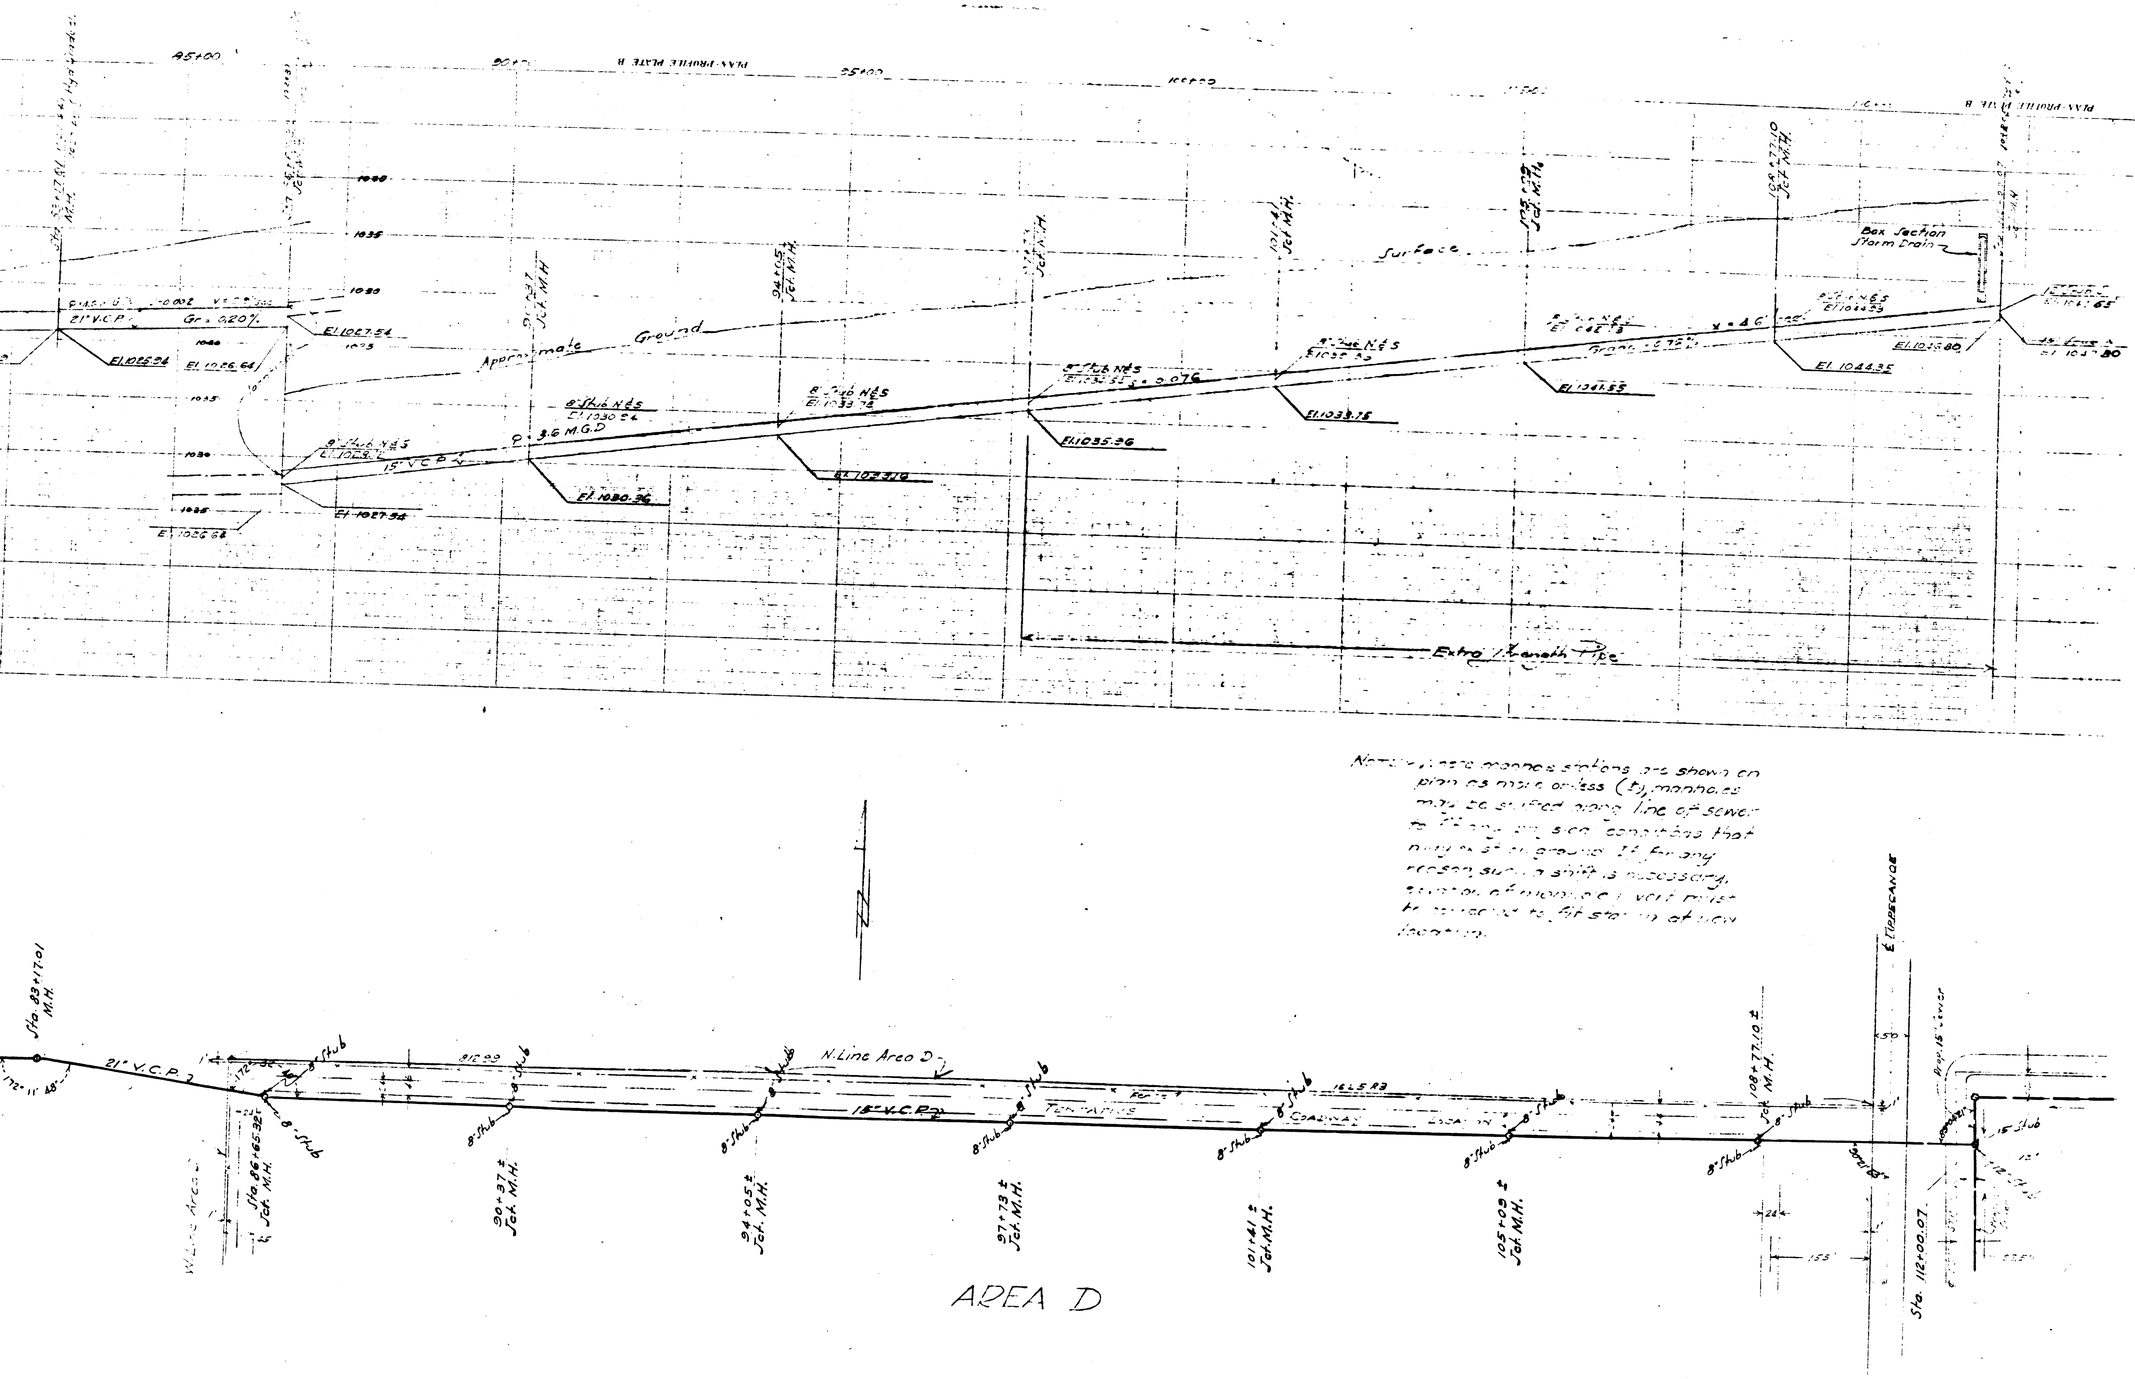

Normally, sewer manhole stations are shown on plan as mark on less (ft) manholes may be shifted along line of sewer to fit any site conditions that may exist in ground. If for any reason such a shift is necessary, station of manhole will vary to correspond to fit station at new location.

PLANN[illegible]
CITY [illegible]
[illegible]
EXCUTIVE [illegible]

City Engr.