SHEET No 3
PLAN No 925-A
FOR THE IMPROVEMENT OF

RIALTO AVENUE

BETWEEN
I STREET AND MT. VERNON AVENUE
IN THE
CITY OF SAN BERNARDINO
CALIFORNIA.

Jan. 1928

W. P. Burritt,
City Engineer.

FILED
JAN 9, 1928
W. P. Burritt

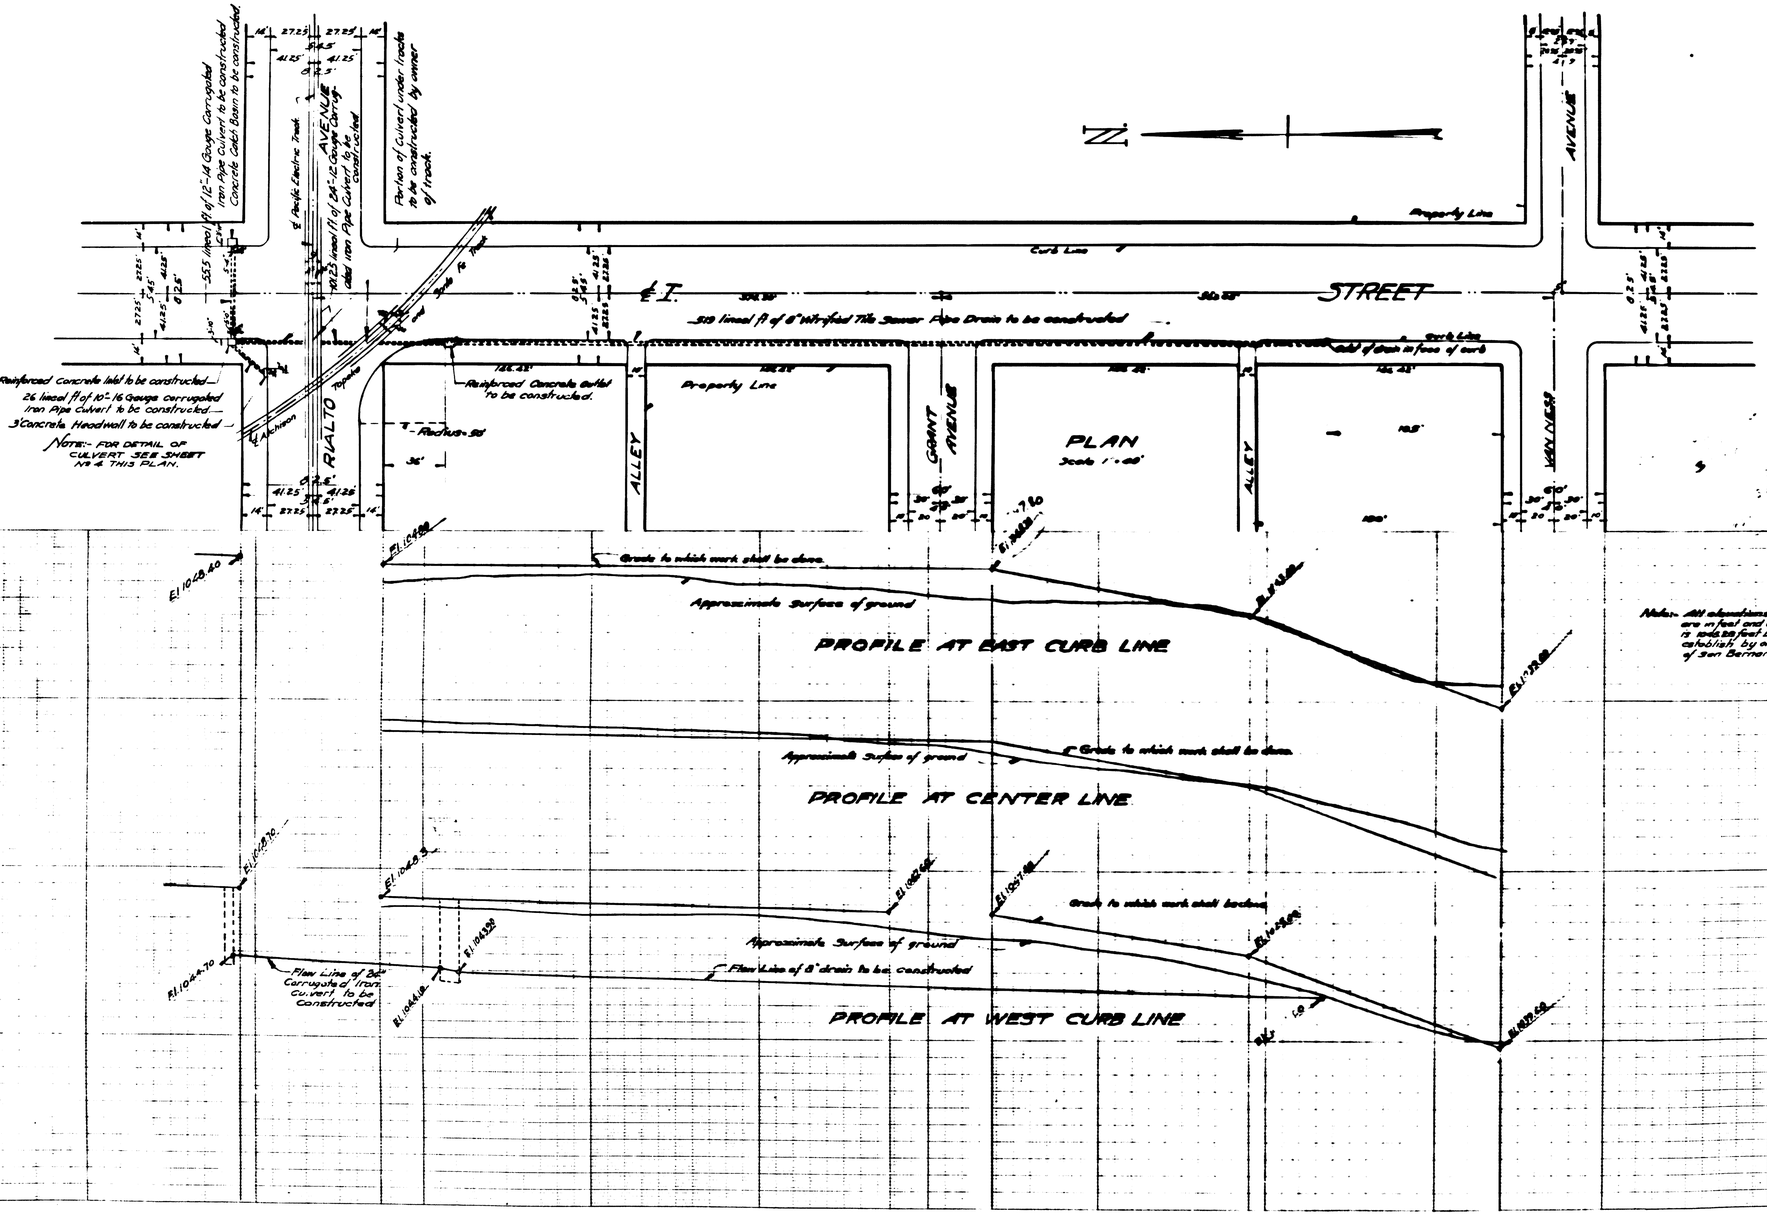

Note:- All elevations shown in Red Figures are in feet and are above a datum which is 100.85 feet below the City Bench Mark established by ordinance No 363 City of San Bernardino, California.

TITLE TO STREETS

Title of City of San Bernardino to I Street and to Rialto Avenue was given dedication as shown by the map of San Bernardino Rancho recorded in Book 7 of Maps of Page 2 records San Bernardino County, California.

GRADE ORDINANCES

Grade of I Street was established by ordinance No 435 dated 4/19/70

PLAN ADOPTED January 16, 1928

—LEGEND—

" or in means inch or inches
' or ft. means foot or feet.
El. means elevation
No means number.
℄ means Center Line
+ means plus
= means is equal to.
8" Vitrified Tile Sewer Pipe Drain to be constructed shown thus
Corrugated Iron Culvert to be constructed shown thus.
Concrete Headwall, Catch Basin or Outlet to be constructed shown thus.

—PROFILE LEGEND—

Approximate Present Surface of ground shown by Black Line thus
Grade to which work shall be done shown by Red Lines thus

Sheet No 3 of 4 Sheets