For portion "D" to "G" see plan No. 1069.

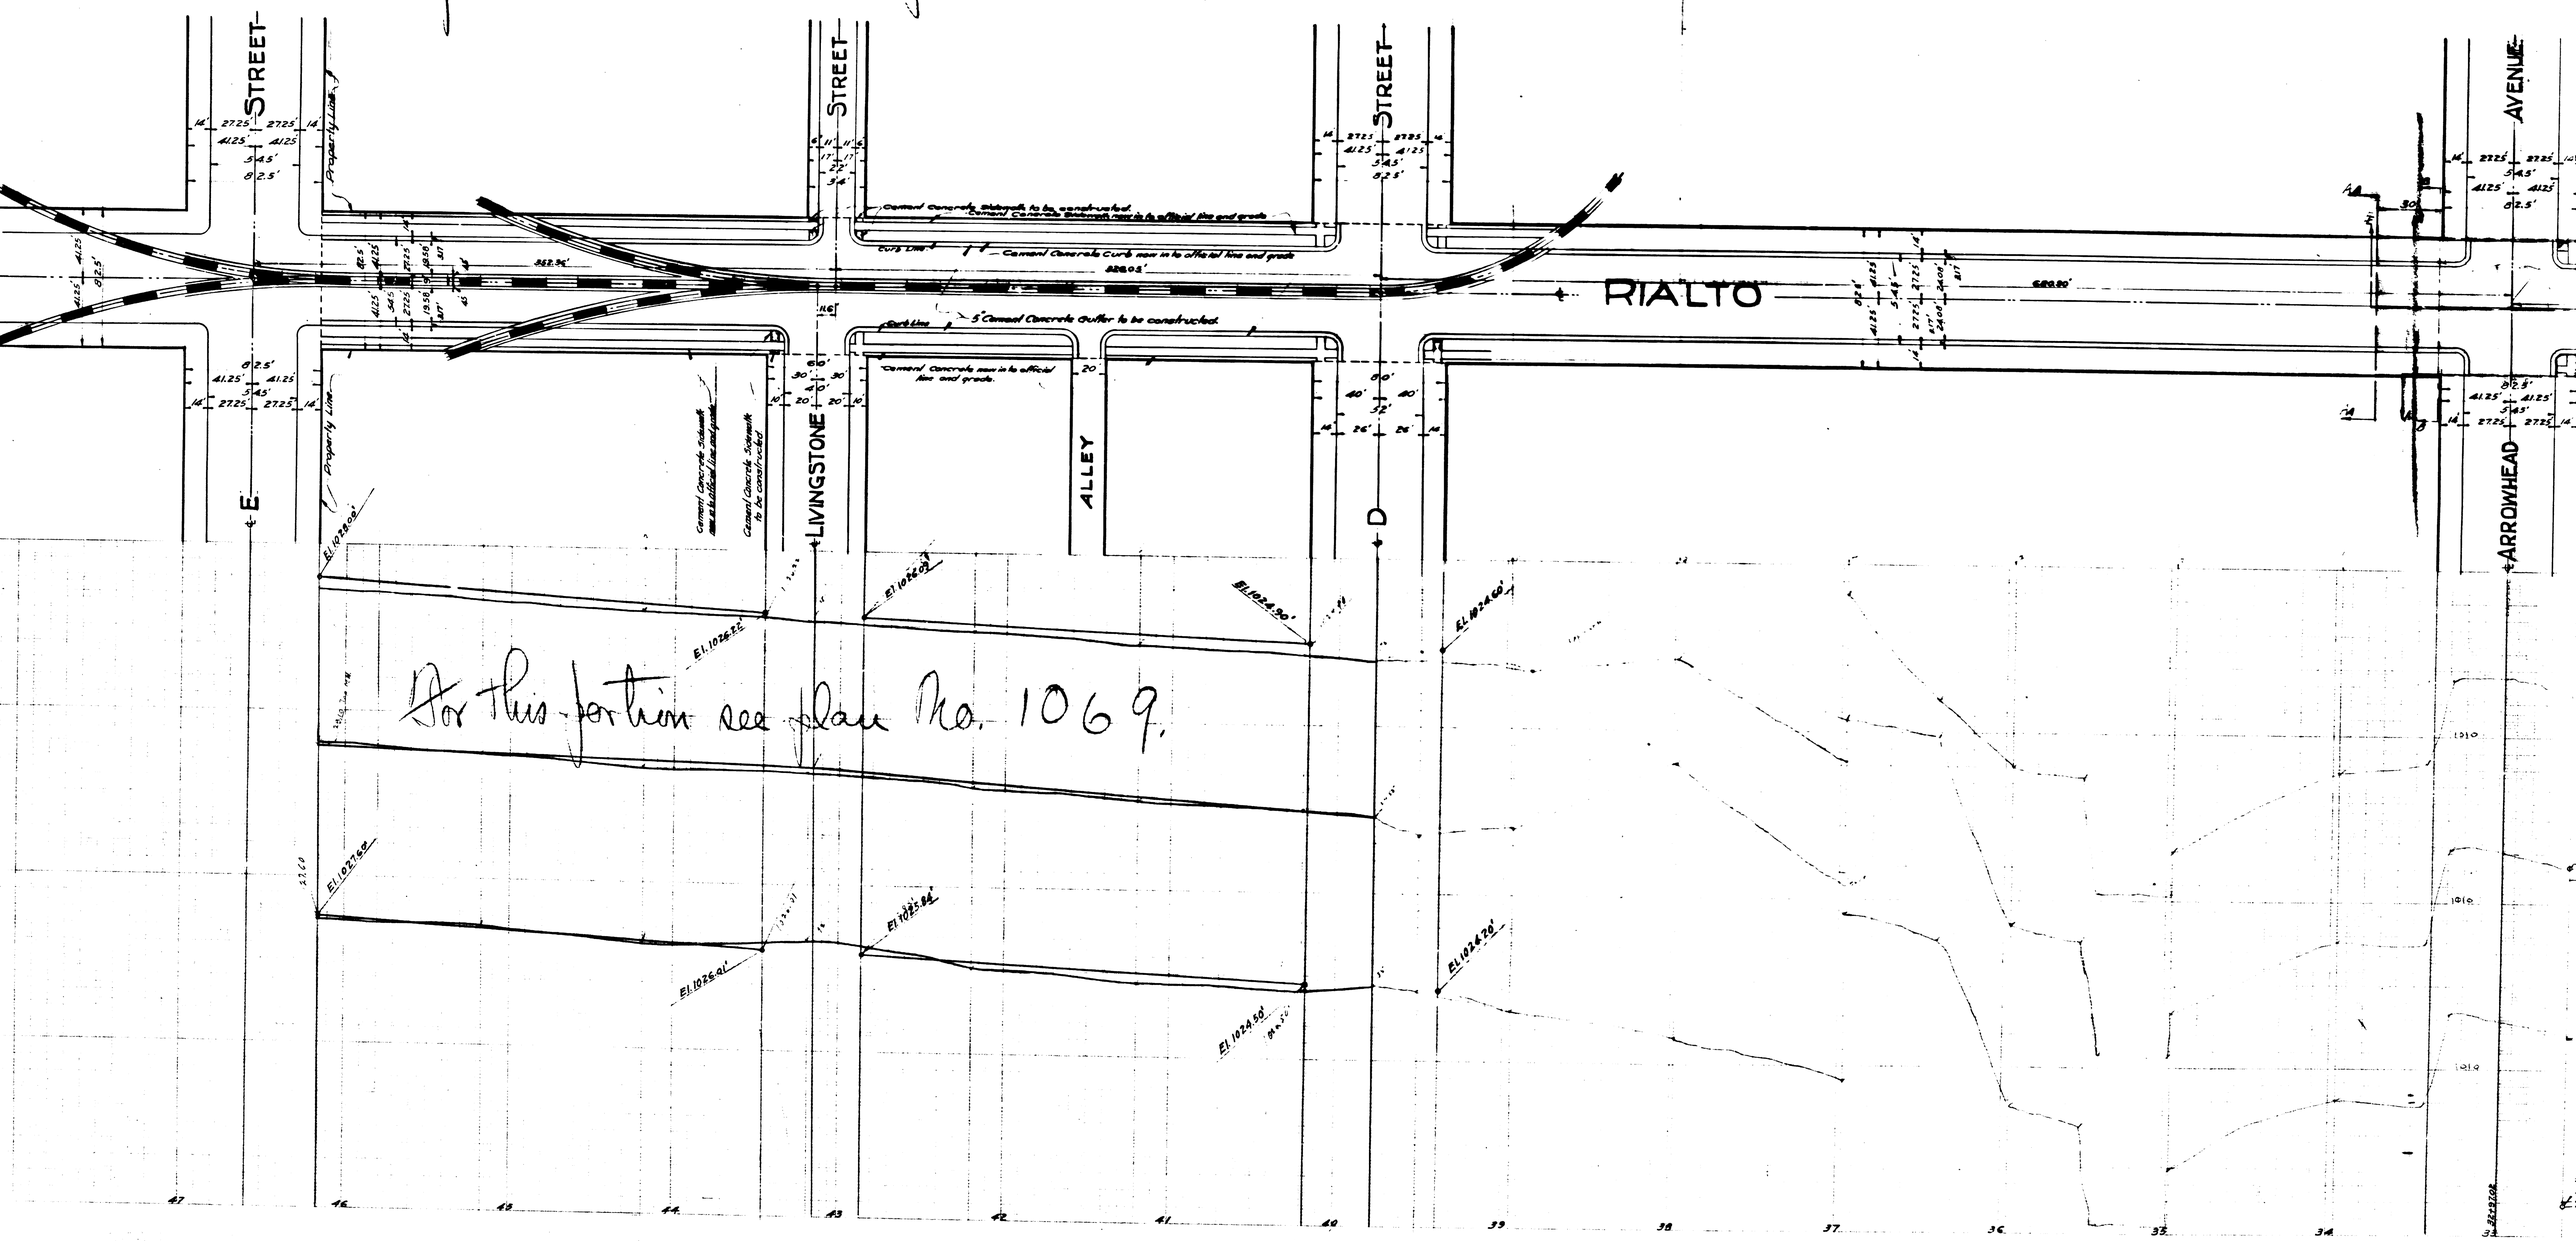
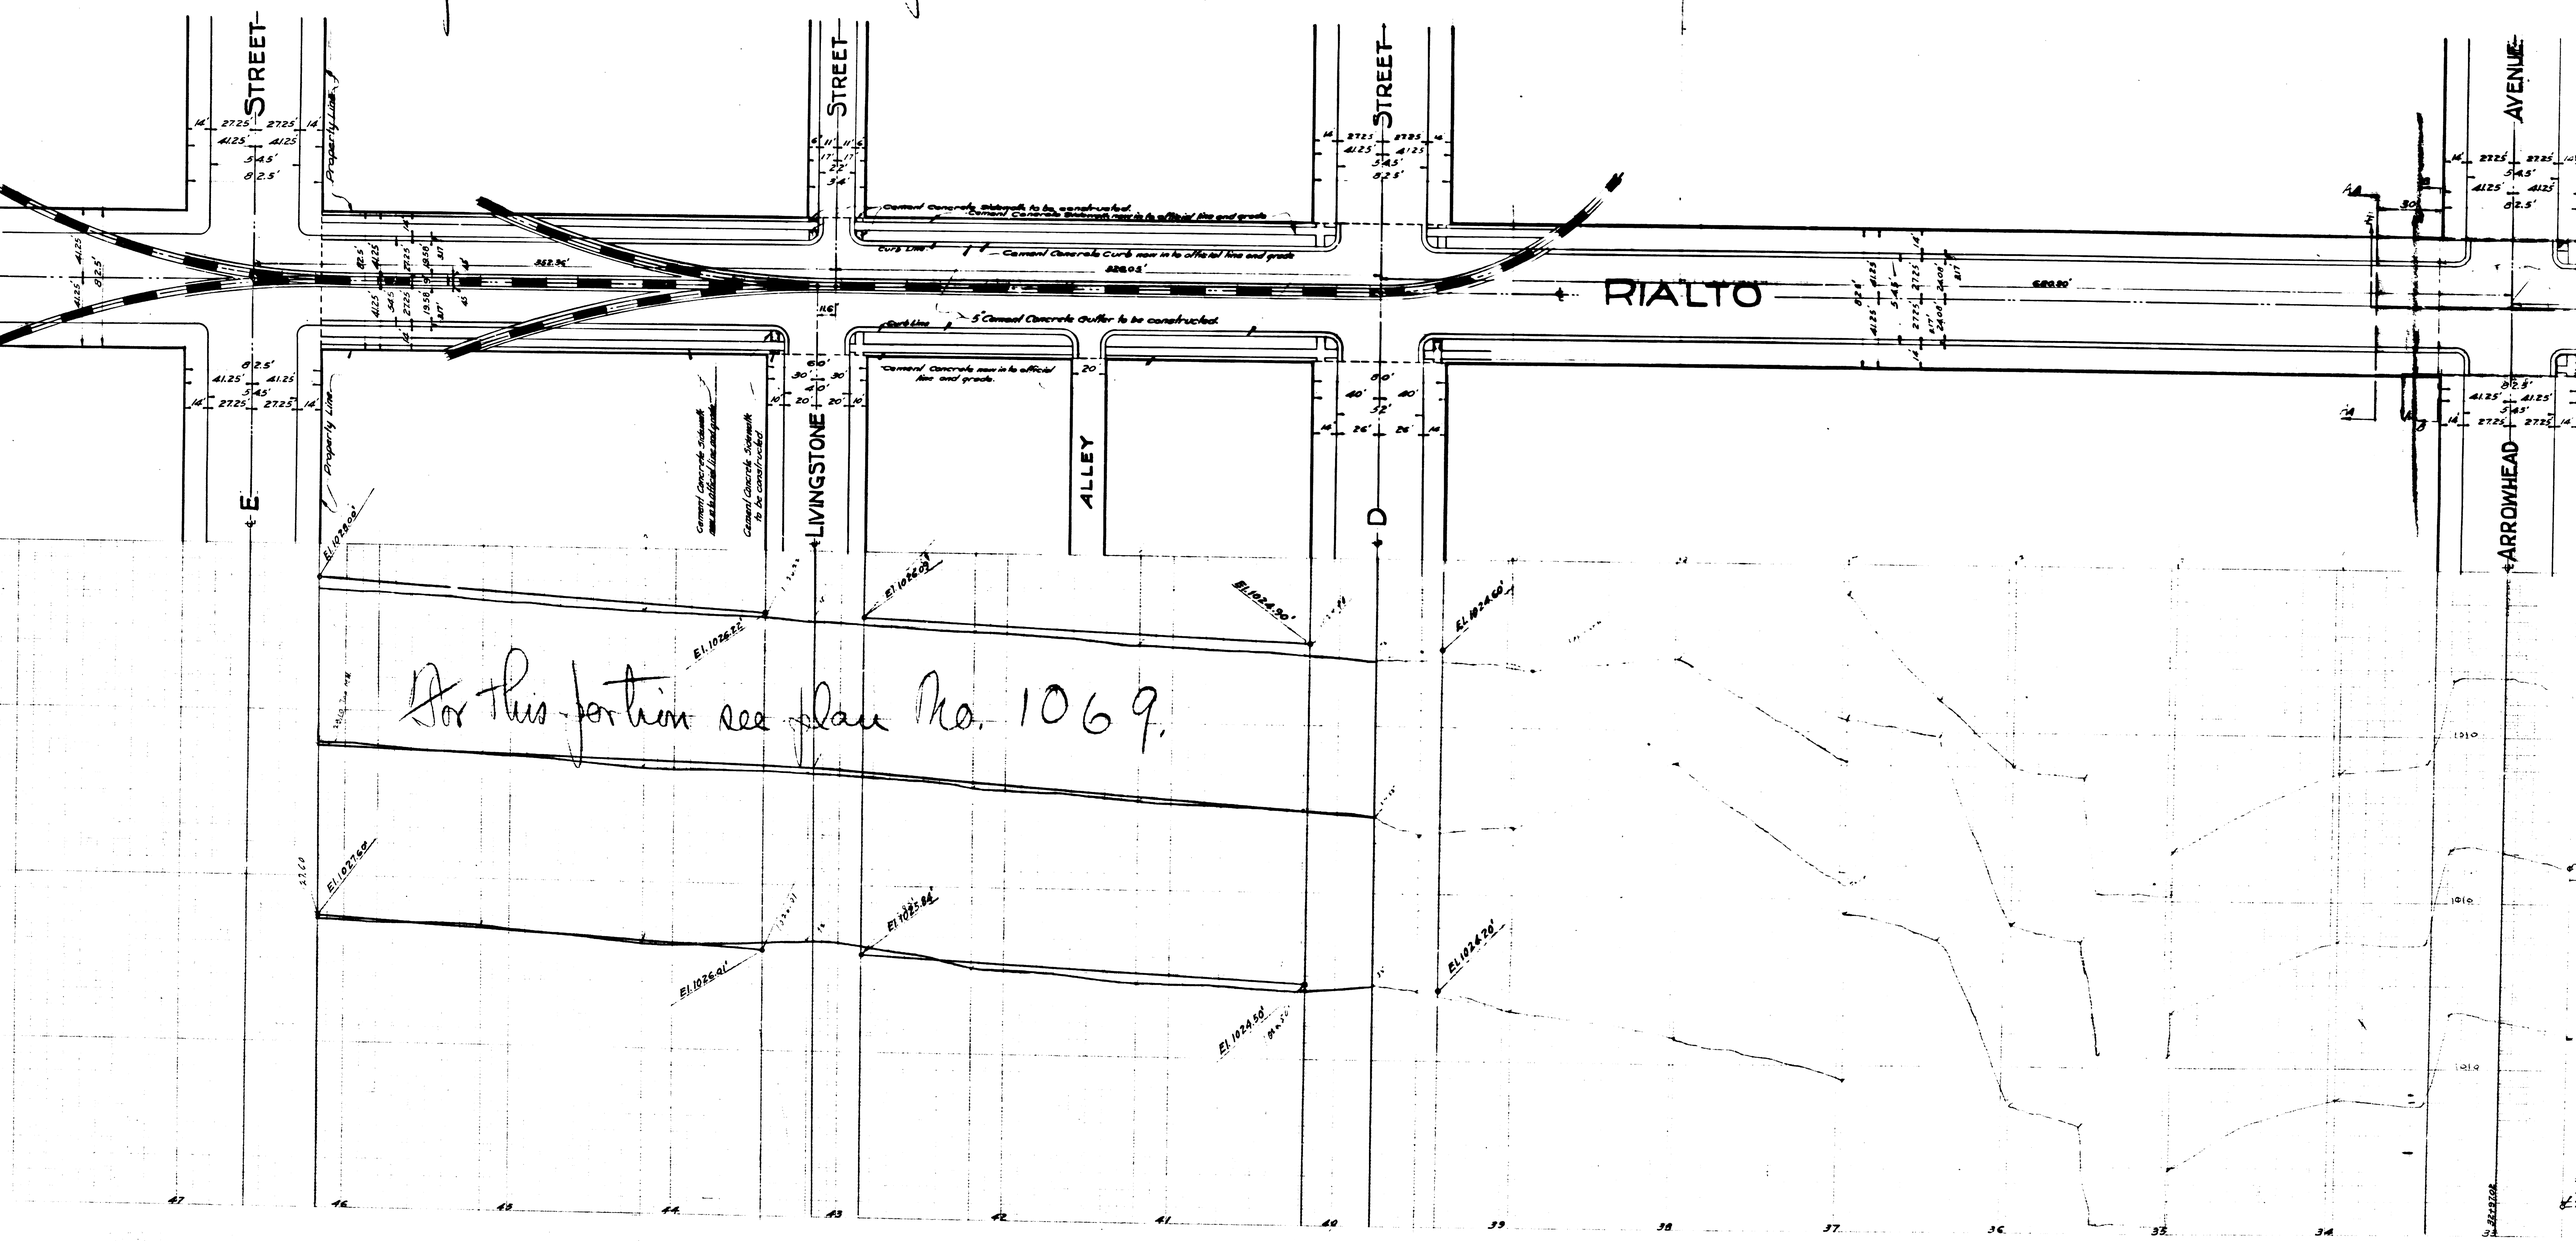
For portion "D" to "G" see plan No. 1069.