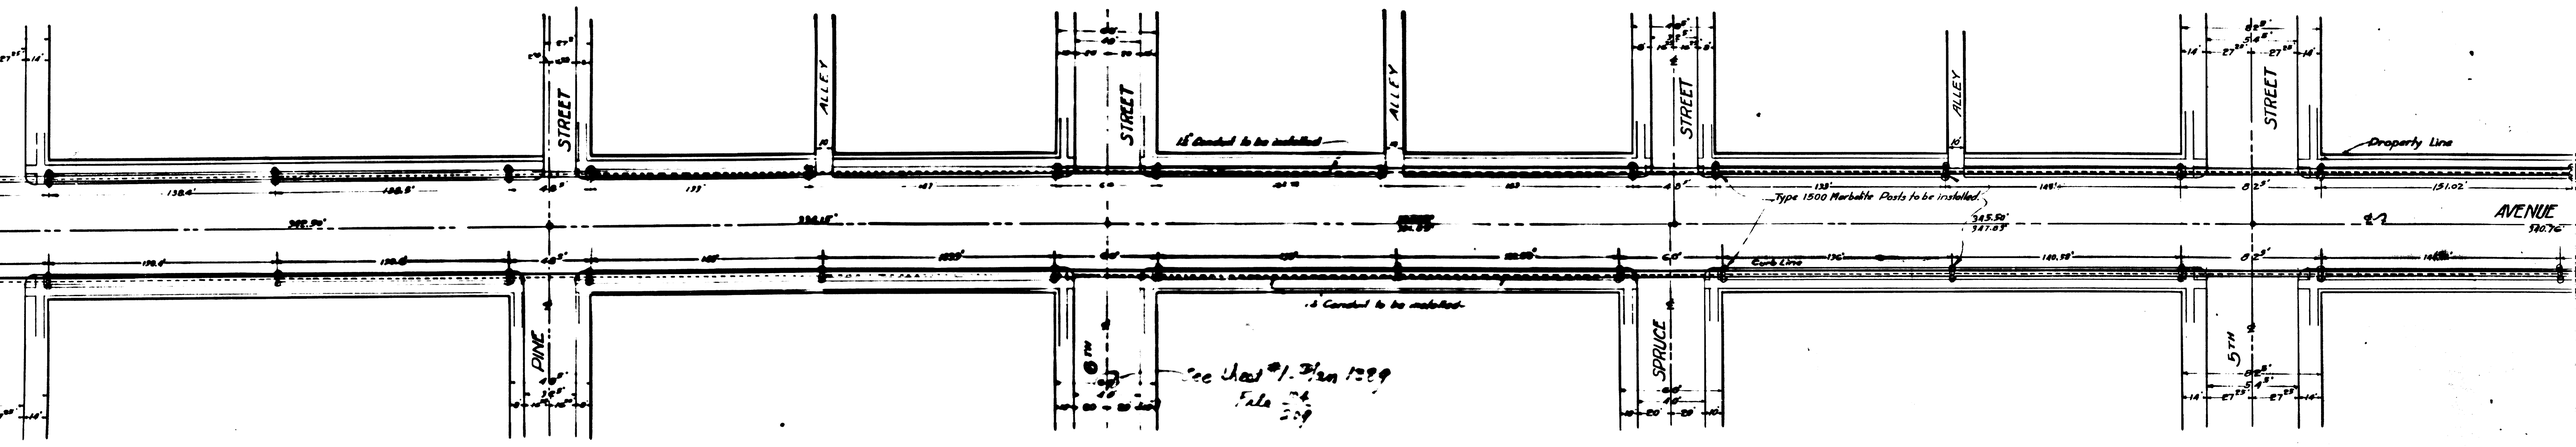

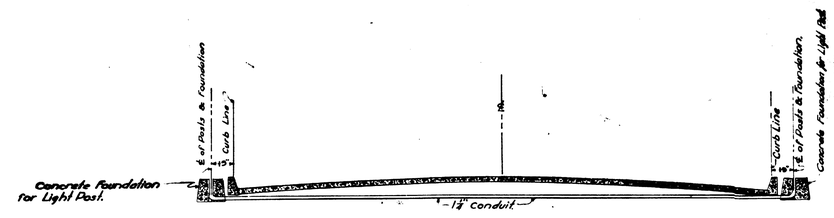

SECTION OF CONDUIT STREET CROSSINGS
Showing Curbs and Light Post Foundation