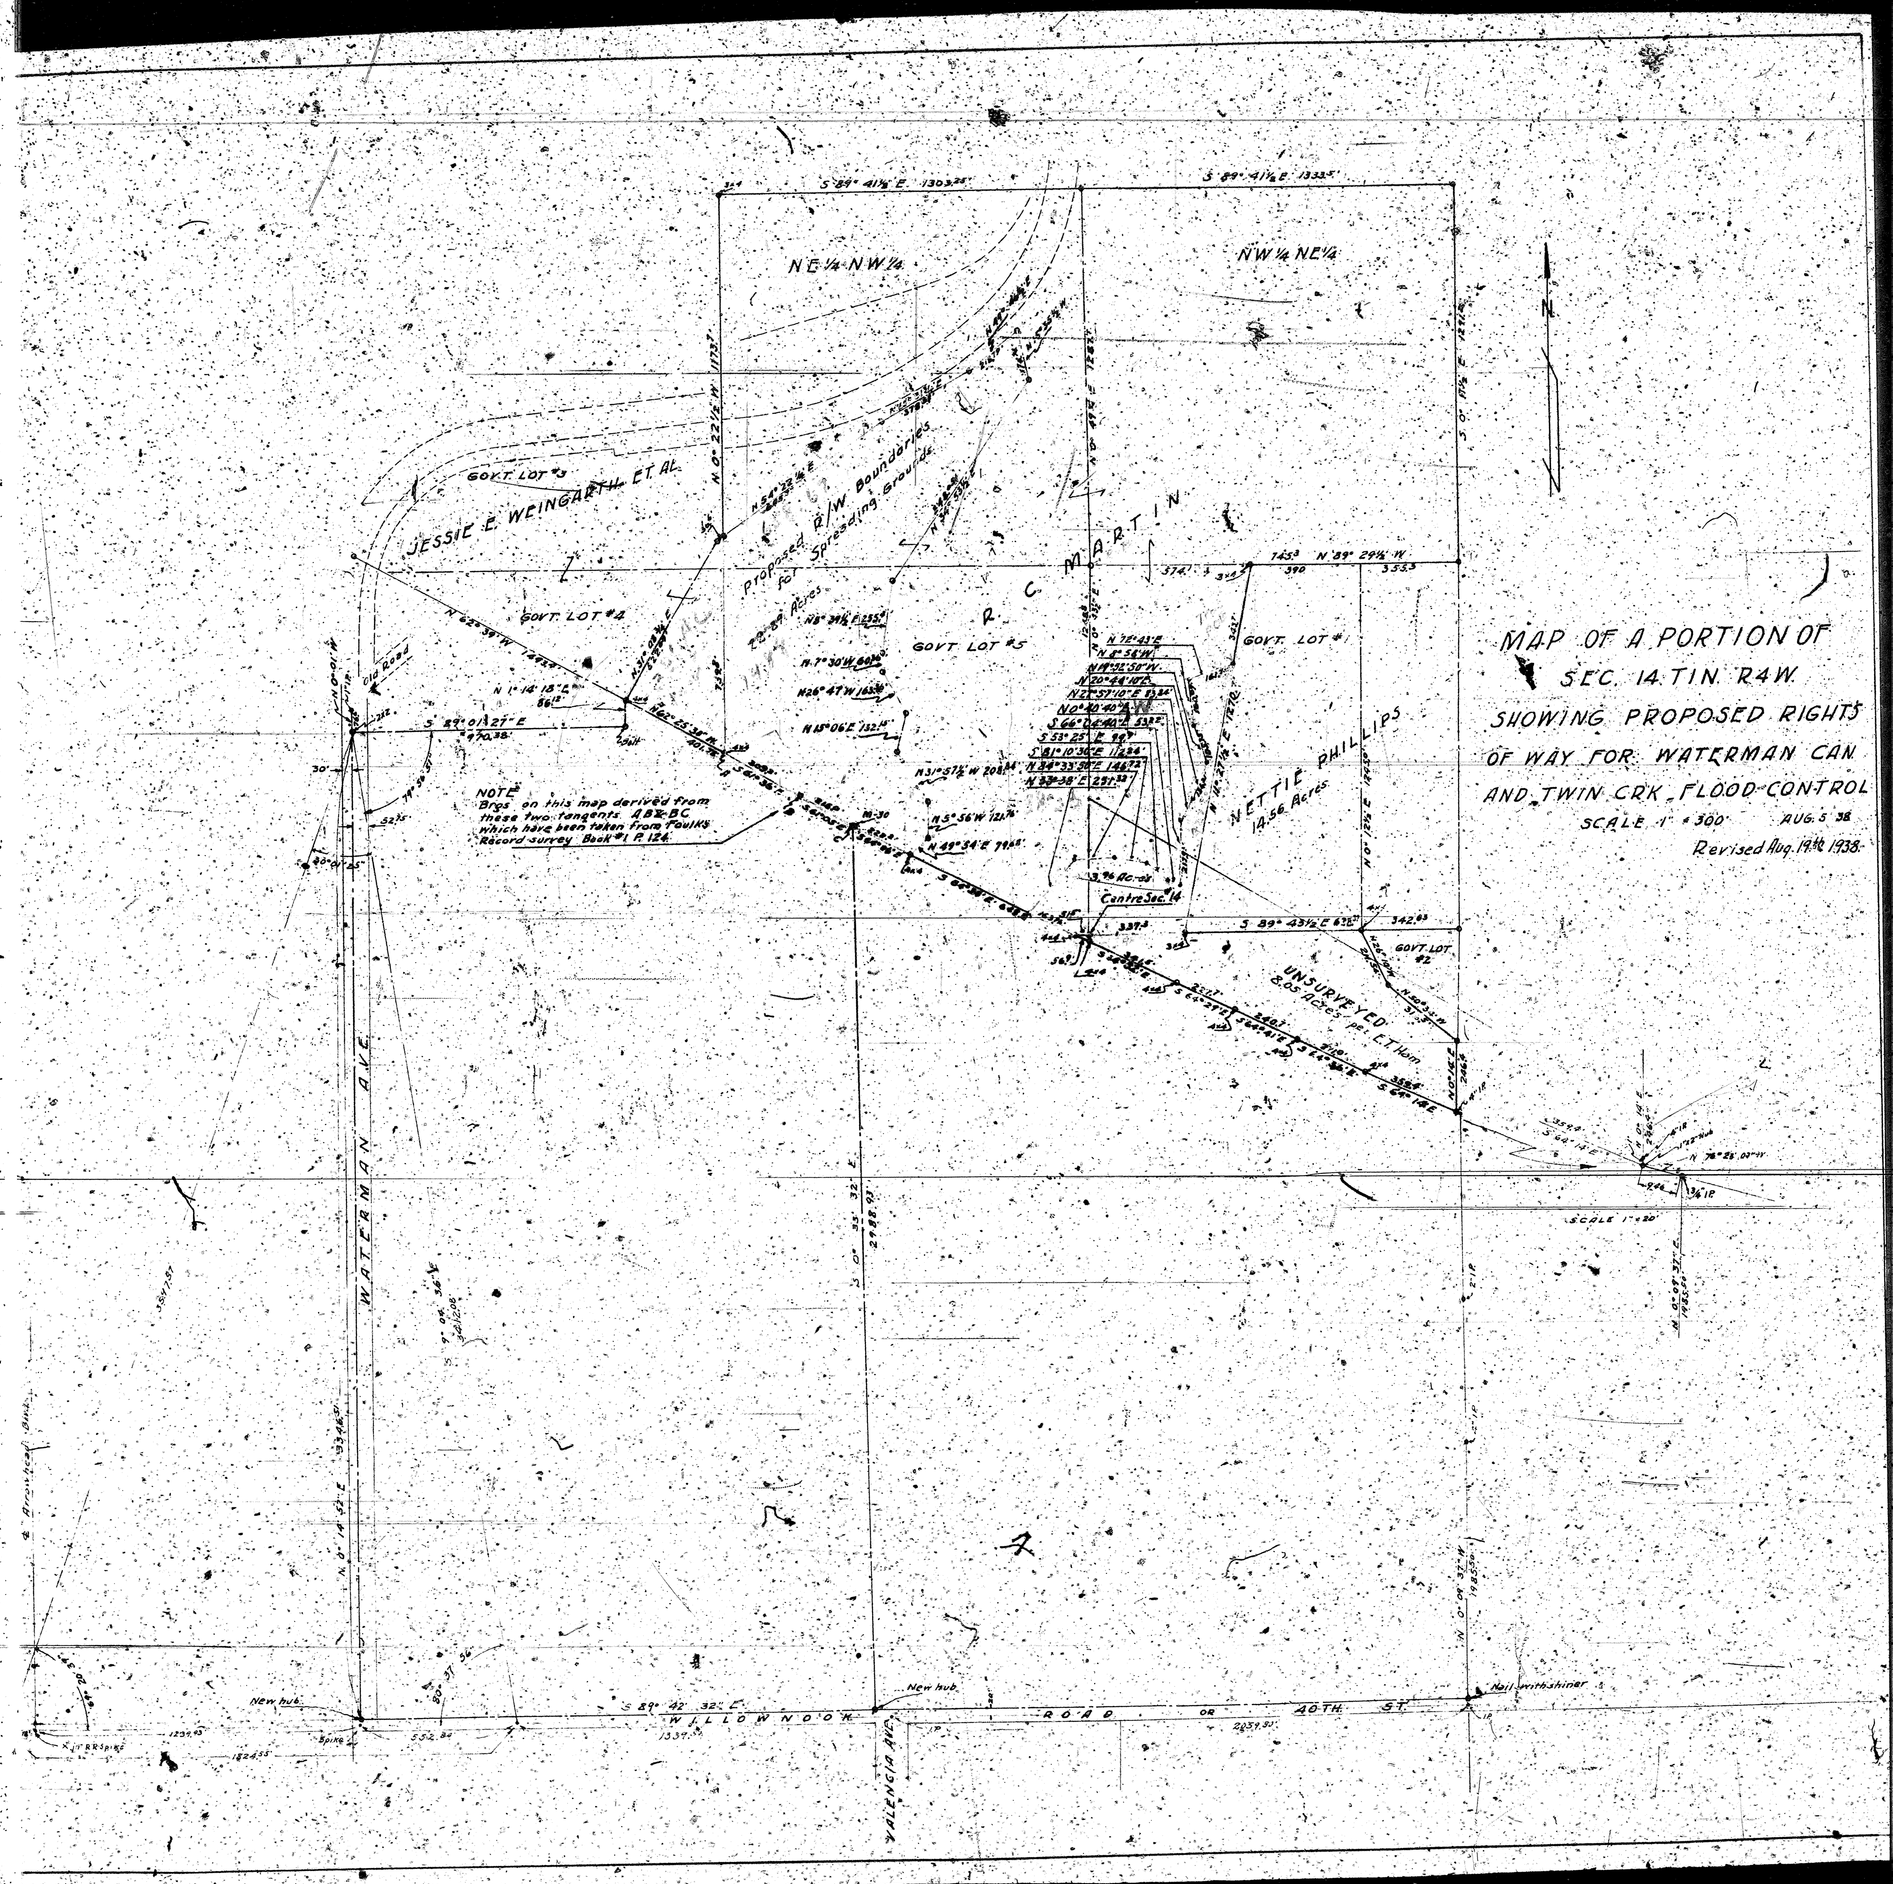
MAP OF A PORTION OF
SEC. 14 T.1N. R.4W.
SHOWING PROPOSED RIGHTS
OF WAY FOR WATERMAN CAN
AND TWIN CRK. FLOOD CONTROL
SCALE 1" = 300'
AUG. 5 38
Revised Aug. 19th 1938.
NE¼ NW¼
NW¼ NE¼
GOVT. LOT #3
JESSIE E. WEINGARTH ET. AL.
GOVT. LOT #4
GOVT. LOT #5
GOVT. LOT #1
GOVT. LOT #2
R. C. MARTIN
NETTIE PHILLIPS
14.56 Acres
Proposed R/W Boundaries for Spreading Ground
NOTE
Brgs. on this map derived from these two tangents 4B & BC which have been taken from Fowlks Record Survey Book #1 P. 124
Centre Sec. 14
UNSURVEYED
Scale 1" = 80'
WATERMAN AVE.
WILLOWBROOK ROAD OR 40TH ST.
TWIN CREEK
New hub
Hallowitz shiner
SCALE 1" = 80'

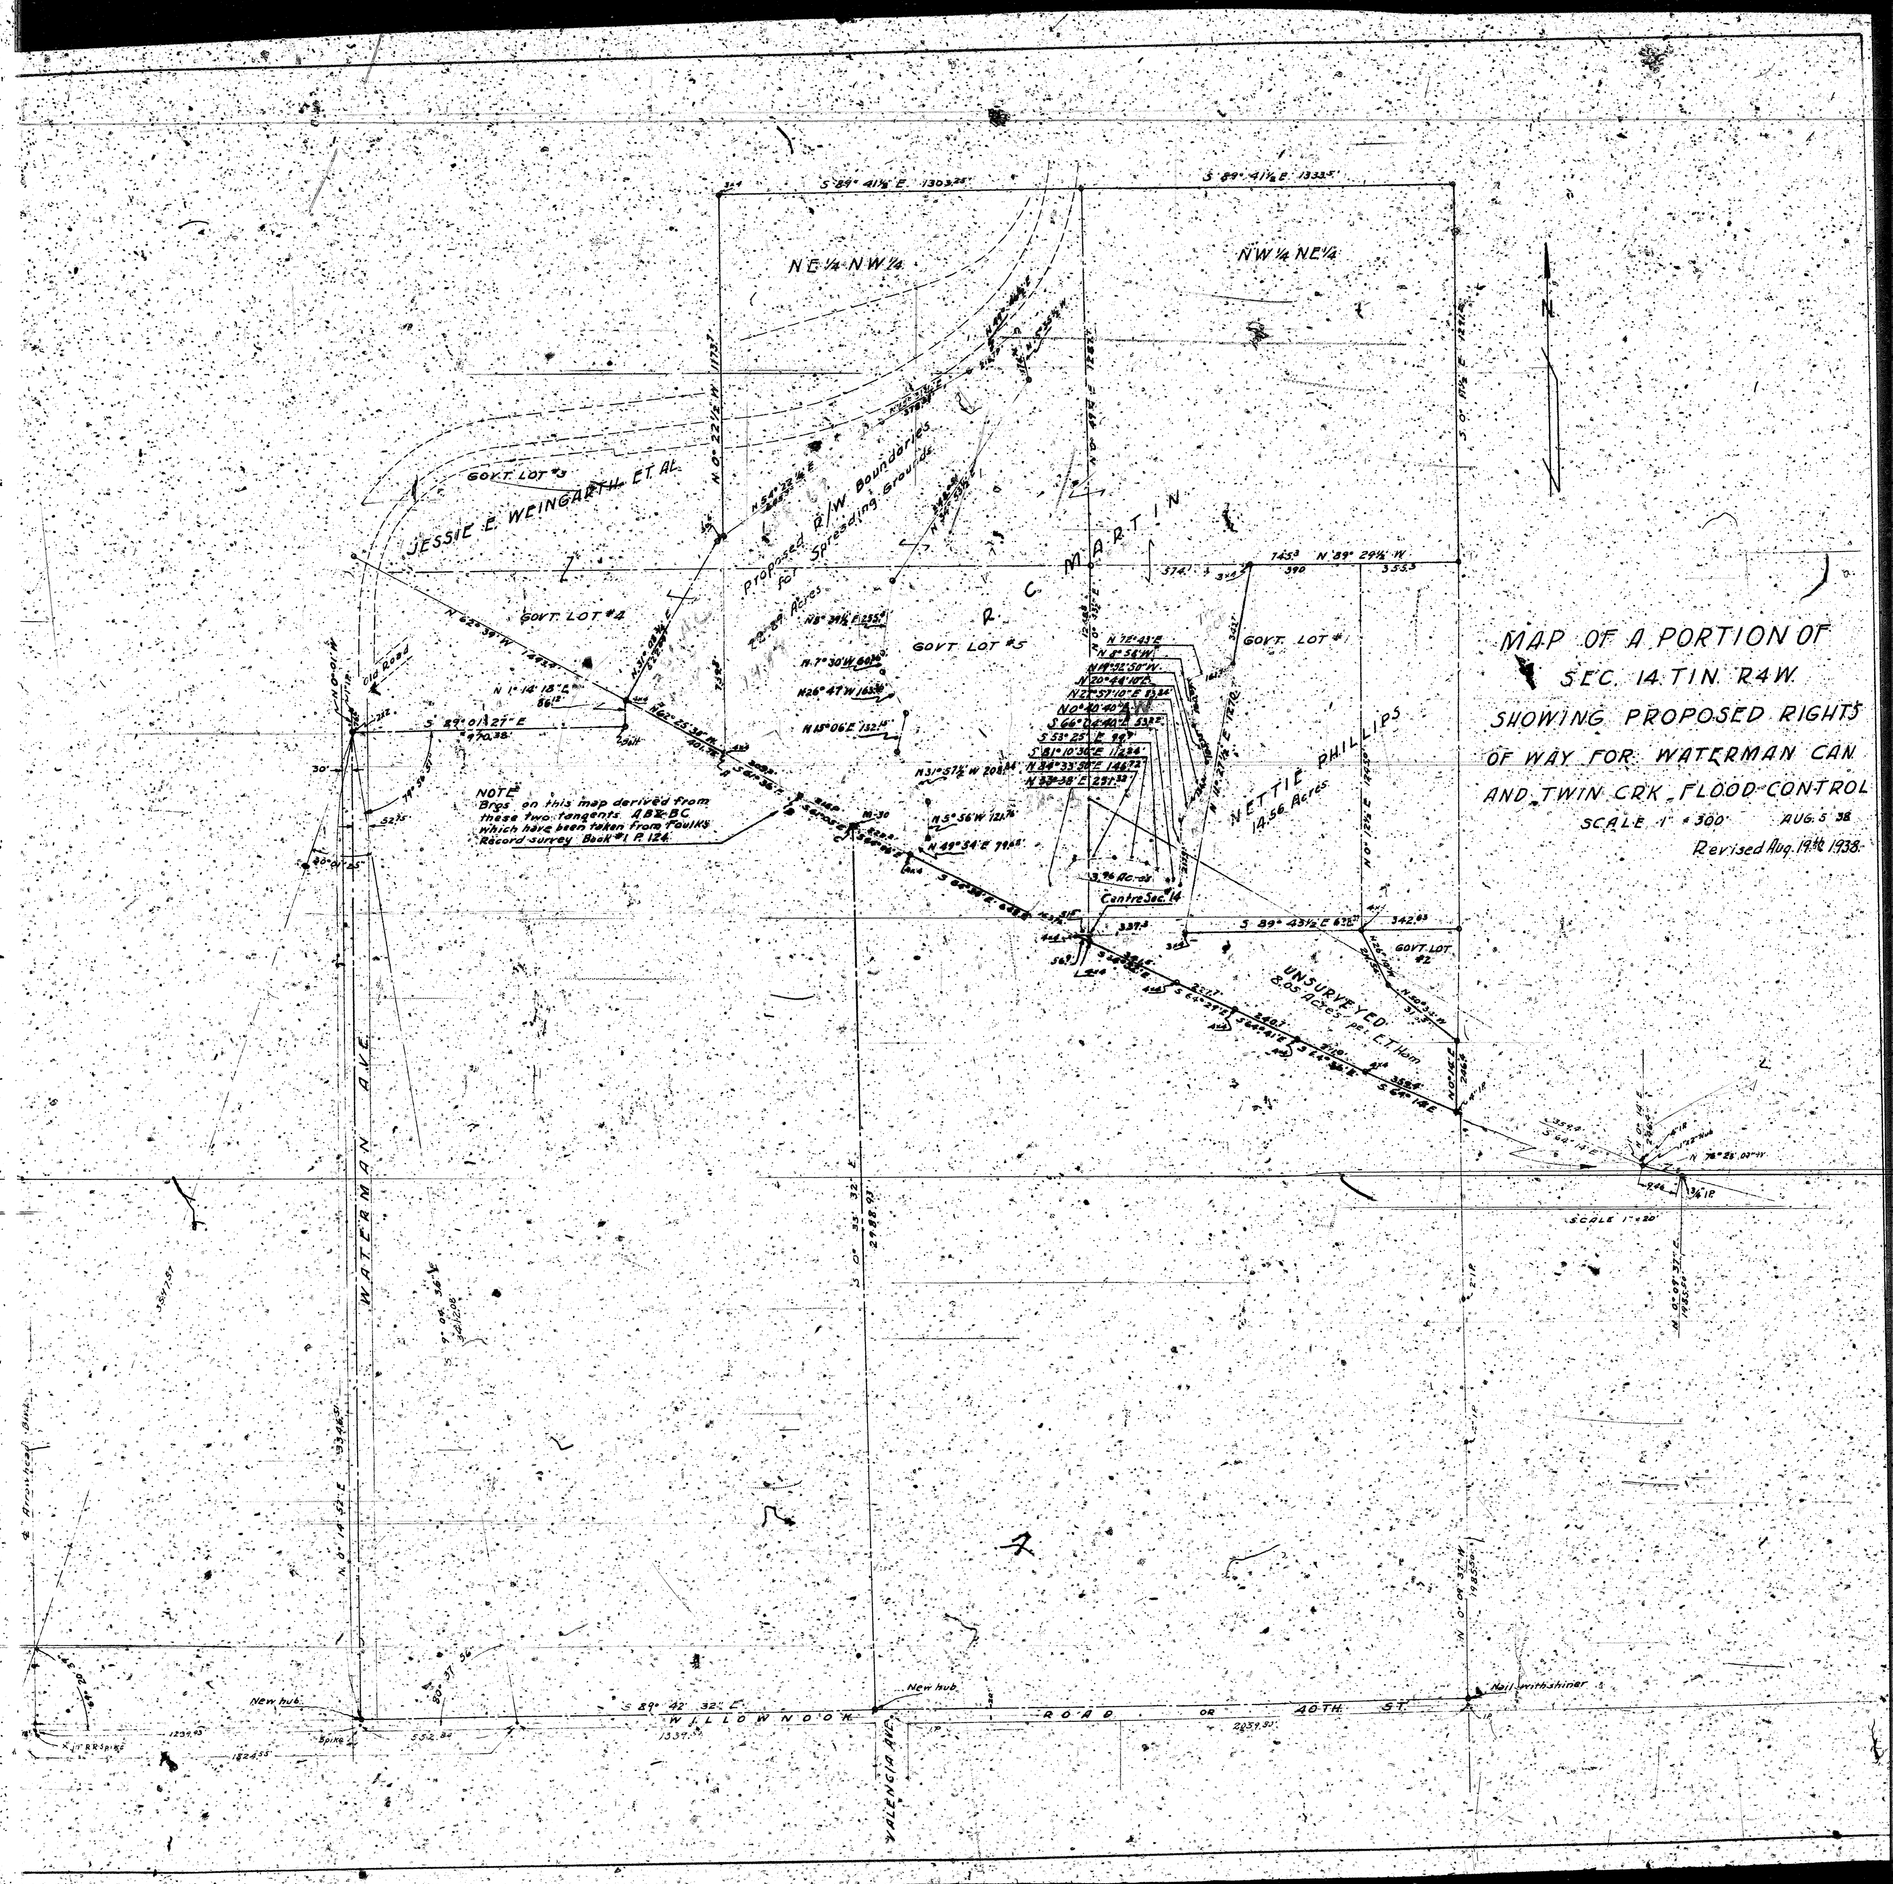
MAP OF A PORTION OF
SEC. 14 T.1N. R.4W.
SHOWING PROPOSED RIGHTS
OF WAY FOR WATERMAN CAN
AND TWIN CRK. FLOOD CONTROL
SCALE 1" = 300'
AUG. 5 38
Revised Aug. 19th 1938.
NE¼ NW¼
NW¼ NE¼
GOVT. LOT #3
JESSIE E. WEINGARTH ET. AL.
GOVT. LOT #4
GOVT. LOT #5
GOVT. LOT #1
GOVT. LOT #2
R. C. MARTIN
NETTIE PHILLIPS
14.56 Acres
Proposed R/W Boundaries for Spreading Ground
NOTE
Brgs. on this map derived from these two tangents 4B & BC which have been taken from Fowlks Record Survey Book #1 P. 124
Centre Sec. 14
UNSURVEYED
Scale 1" = 80'
WATERMAN AVE.
WILLOWBROOK ROAD OR 40TH ST.
TWIN CREEK
New hub
Hallowitz shiner
SCALE 1" = 80'