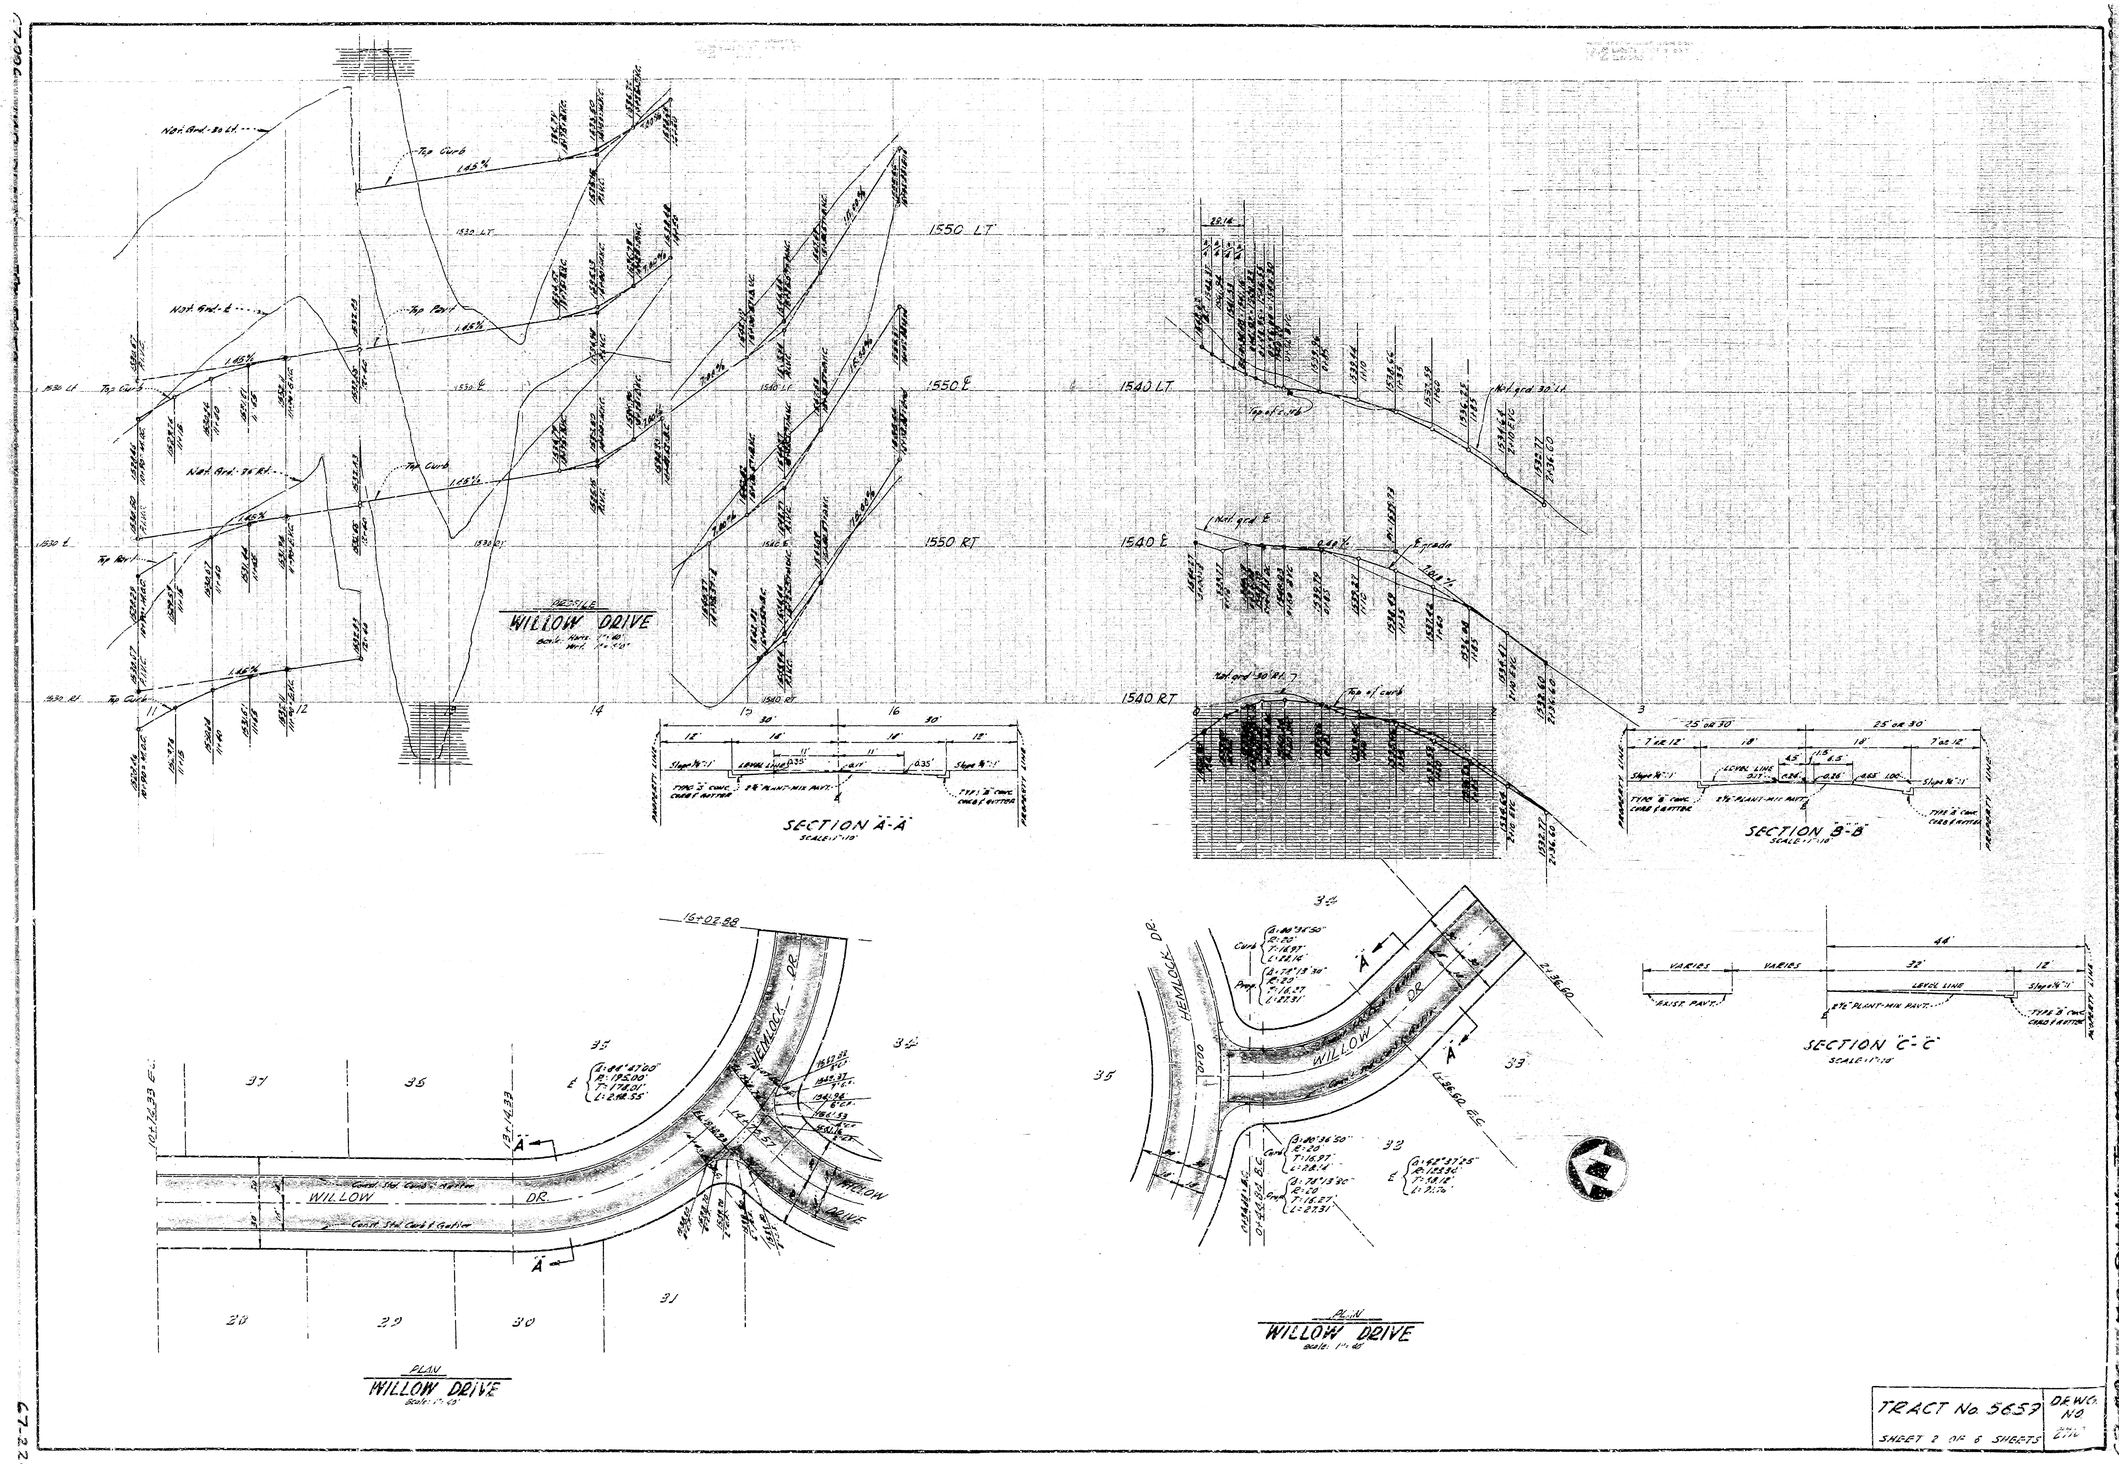
WILLOW DRIVE
PROFILE
SECTION A-A
SECTION B-B
SECTION C-C
PLAN
WILLOW DRIVE
HEMLOCK DR
TRACT No 5657
SHEET 2 OF 6 SHEETS