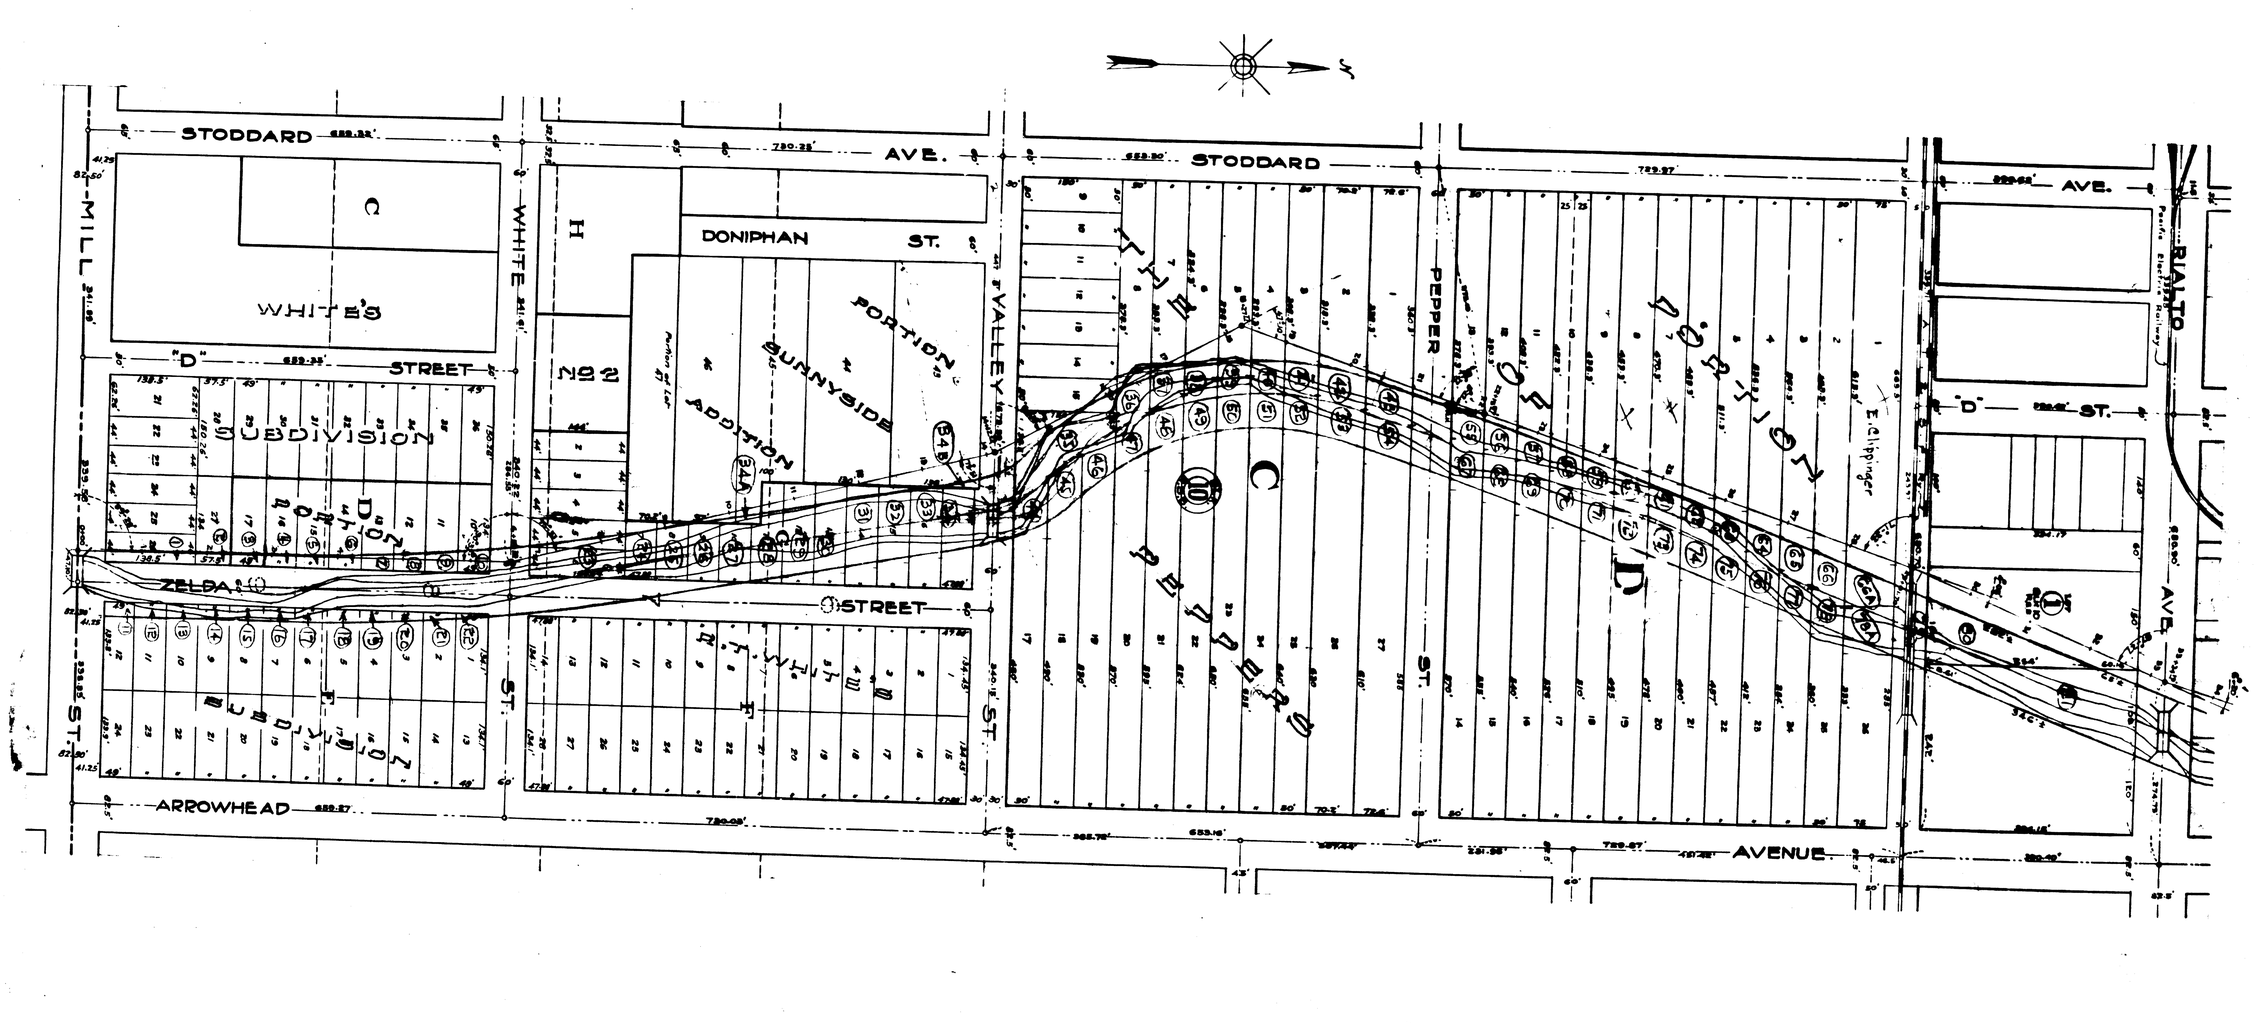
STODDARD AVE.
STODDARD AVE.
MILL ST.
WHITE ST.
VALLEY ST.
PEPPER ST.
RIALTO AVE.
"D" STREET
"D" ST.
ZELDA STREET
ARROWHEAD AVENUE
DONIPHAN ST.
WHITE'S
SUBDIVISION
BUNNYSIDE
PORTION
ADDITION
Pacific Electric Railway
E. Clipper
RIALTO
ARR
MOUNT
AVE.