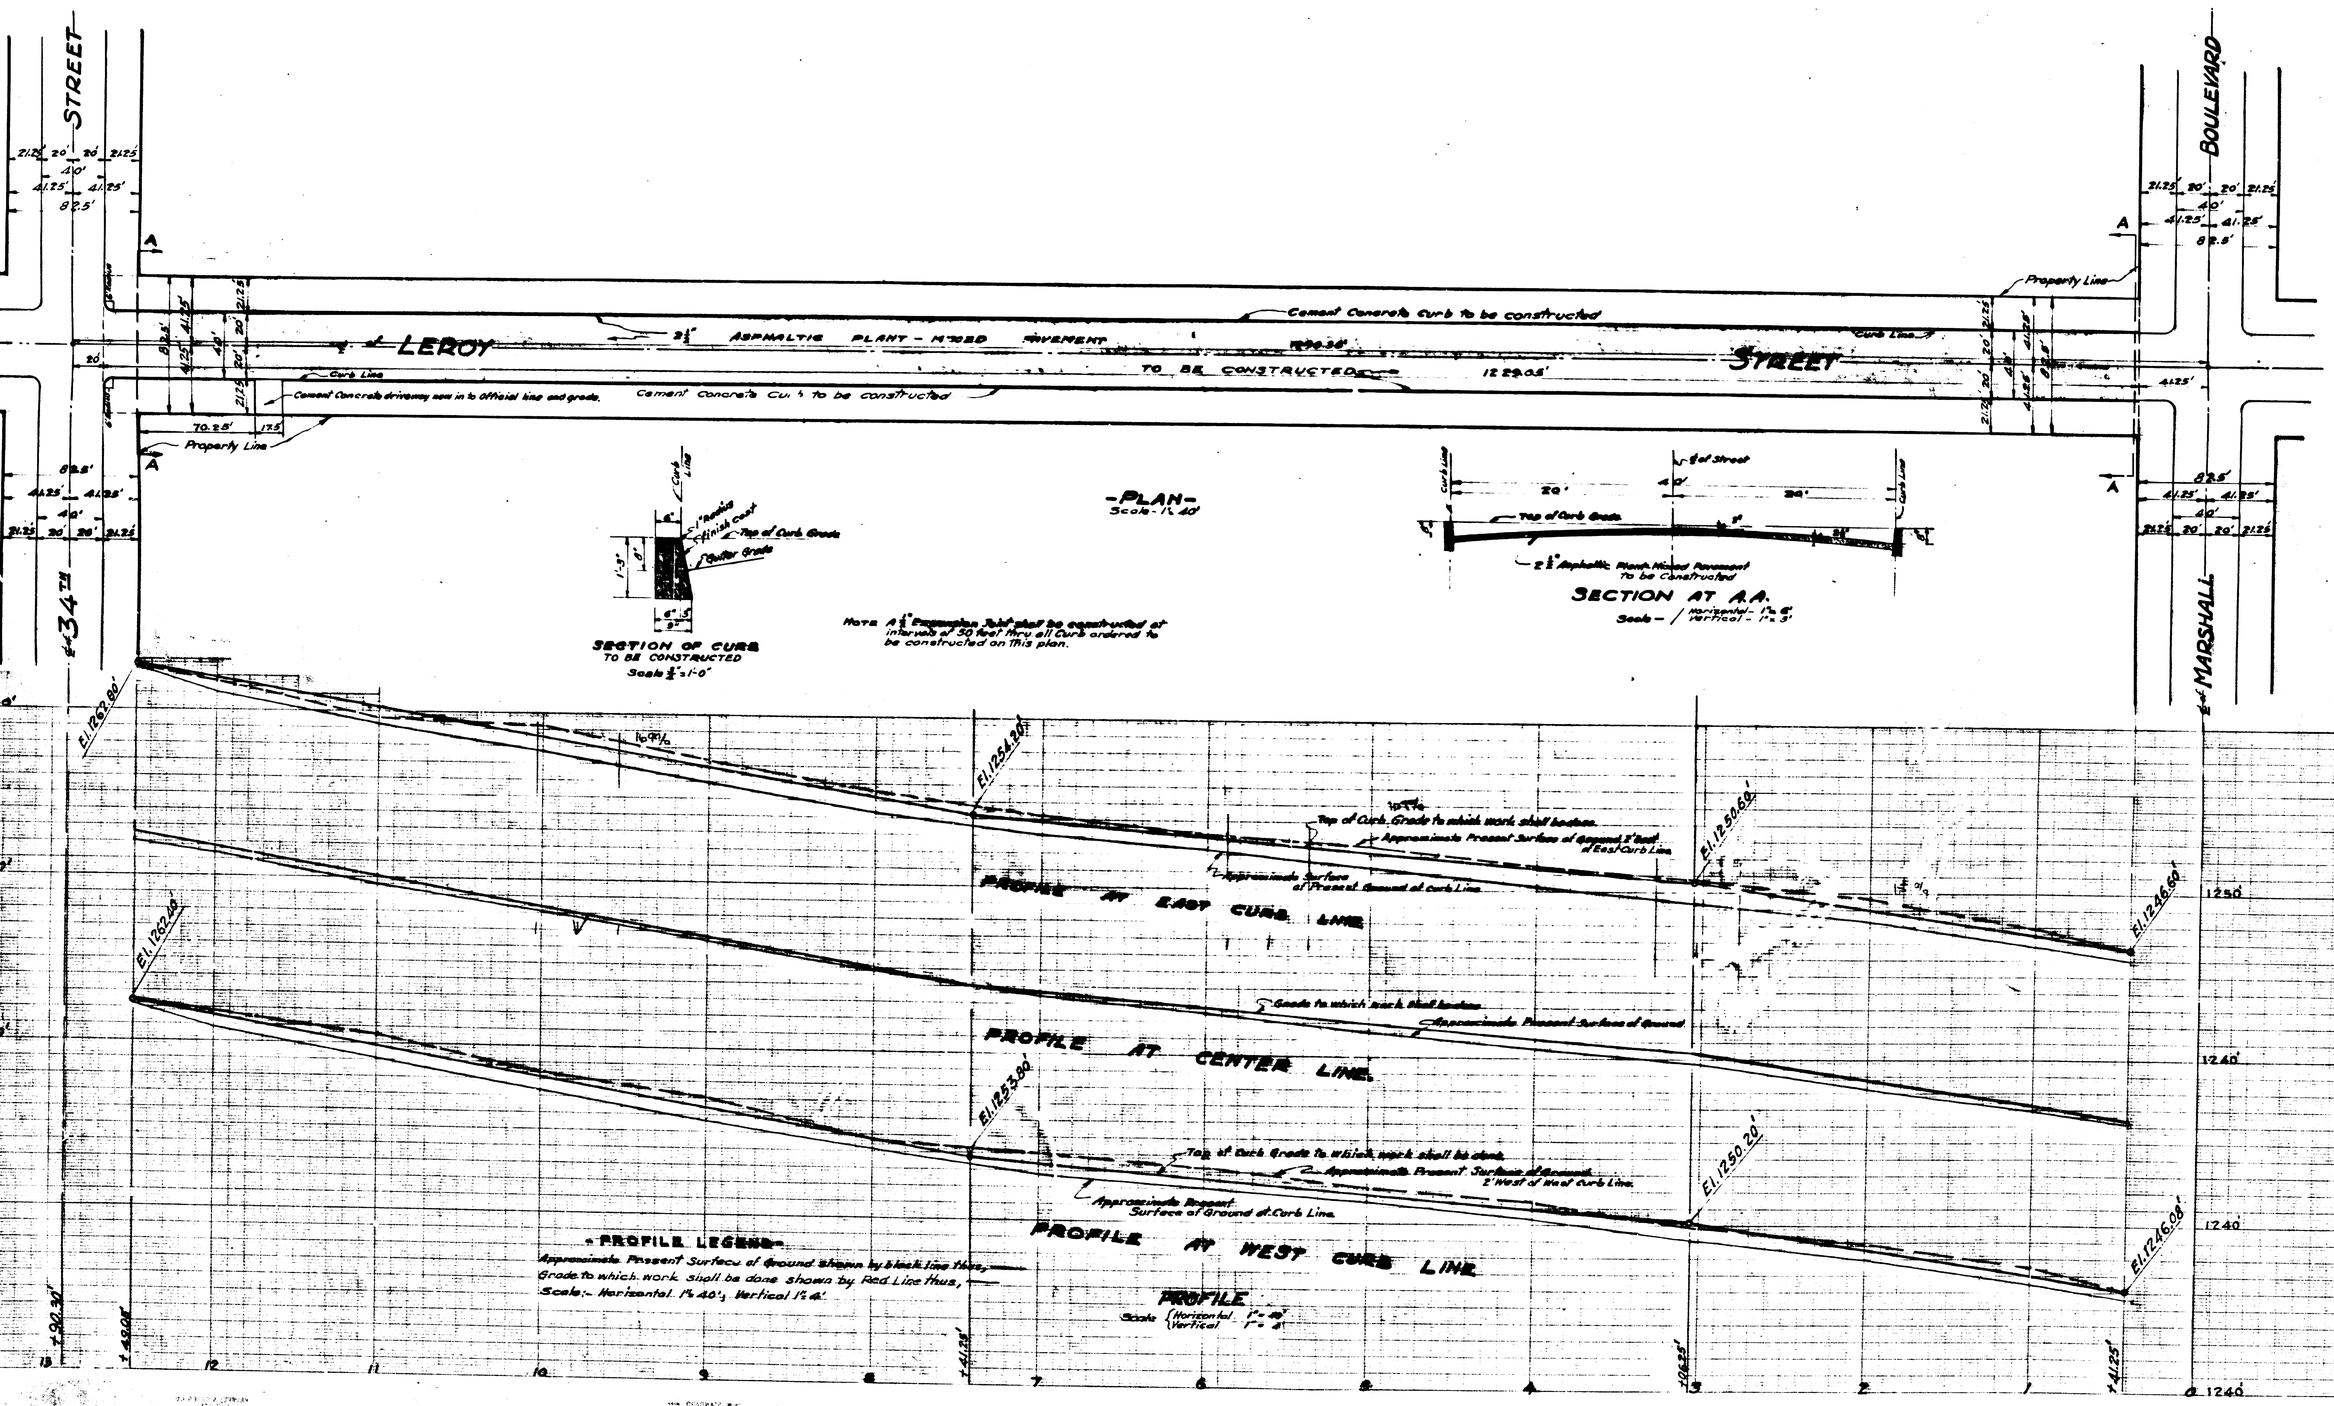

PLA
FOR THE
LEROY
MARSHALL BLVD.
CITY OF SAN BER
MARCH 1950
PLAN ADOPTED