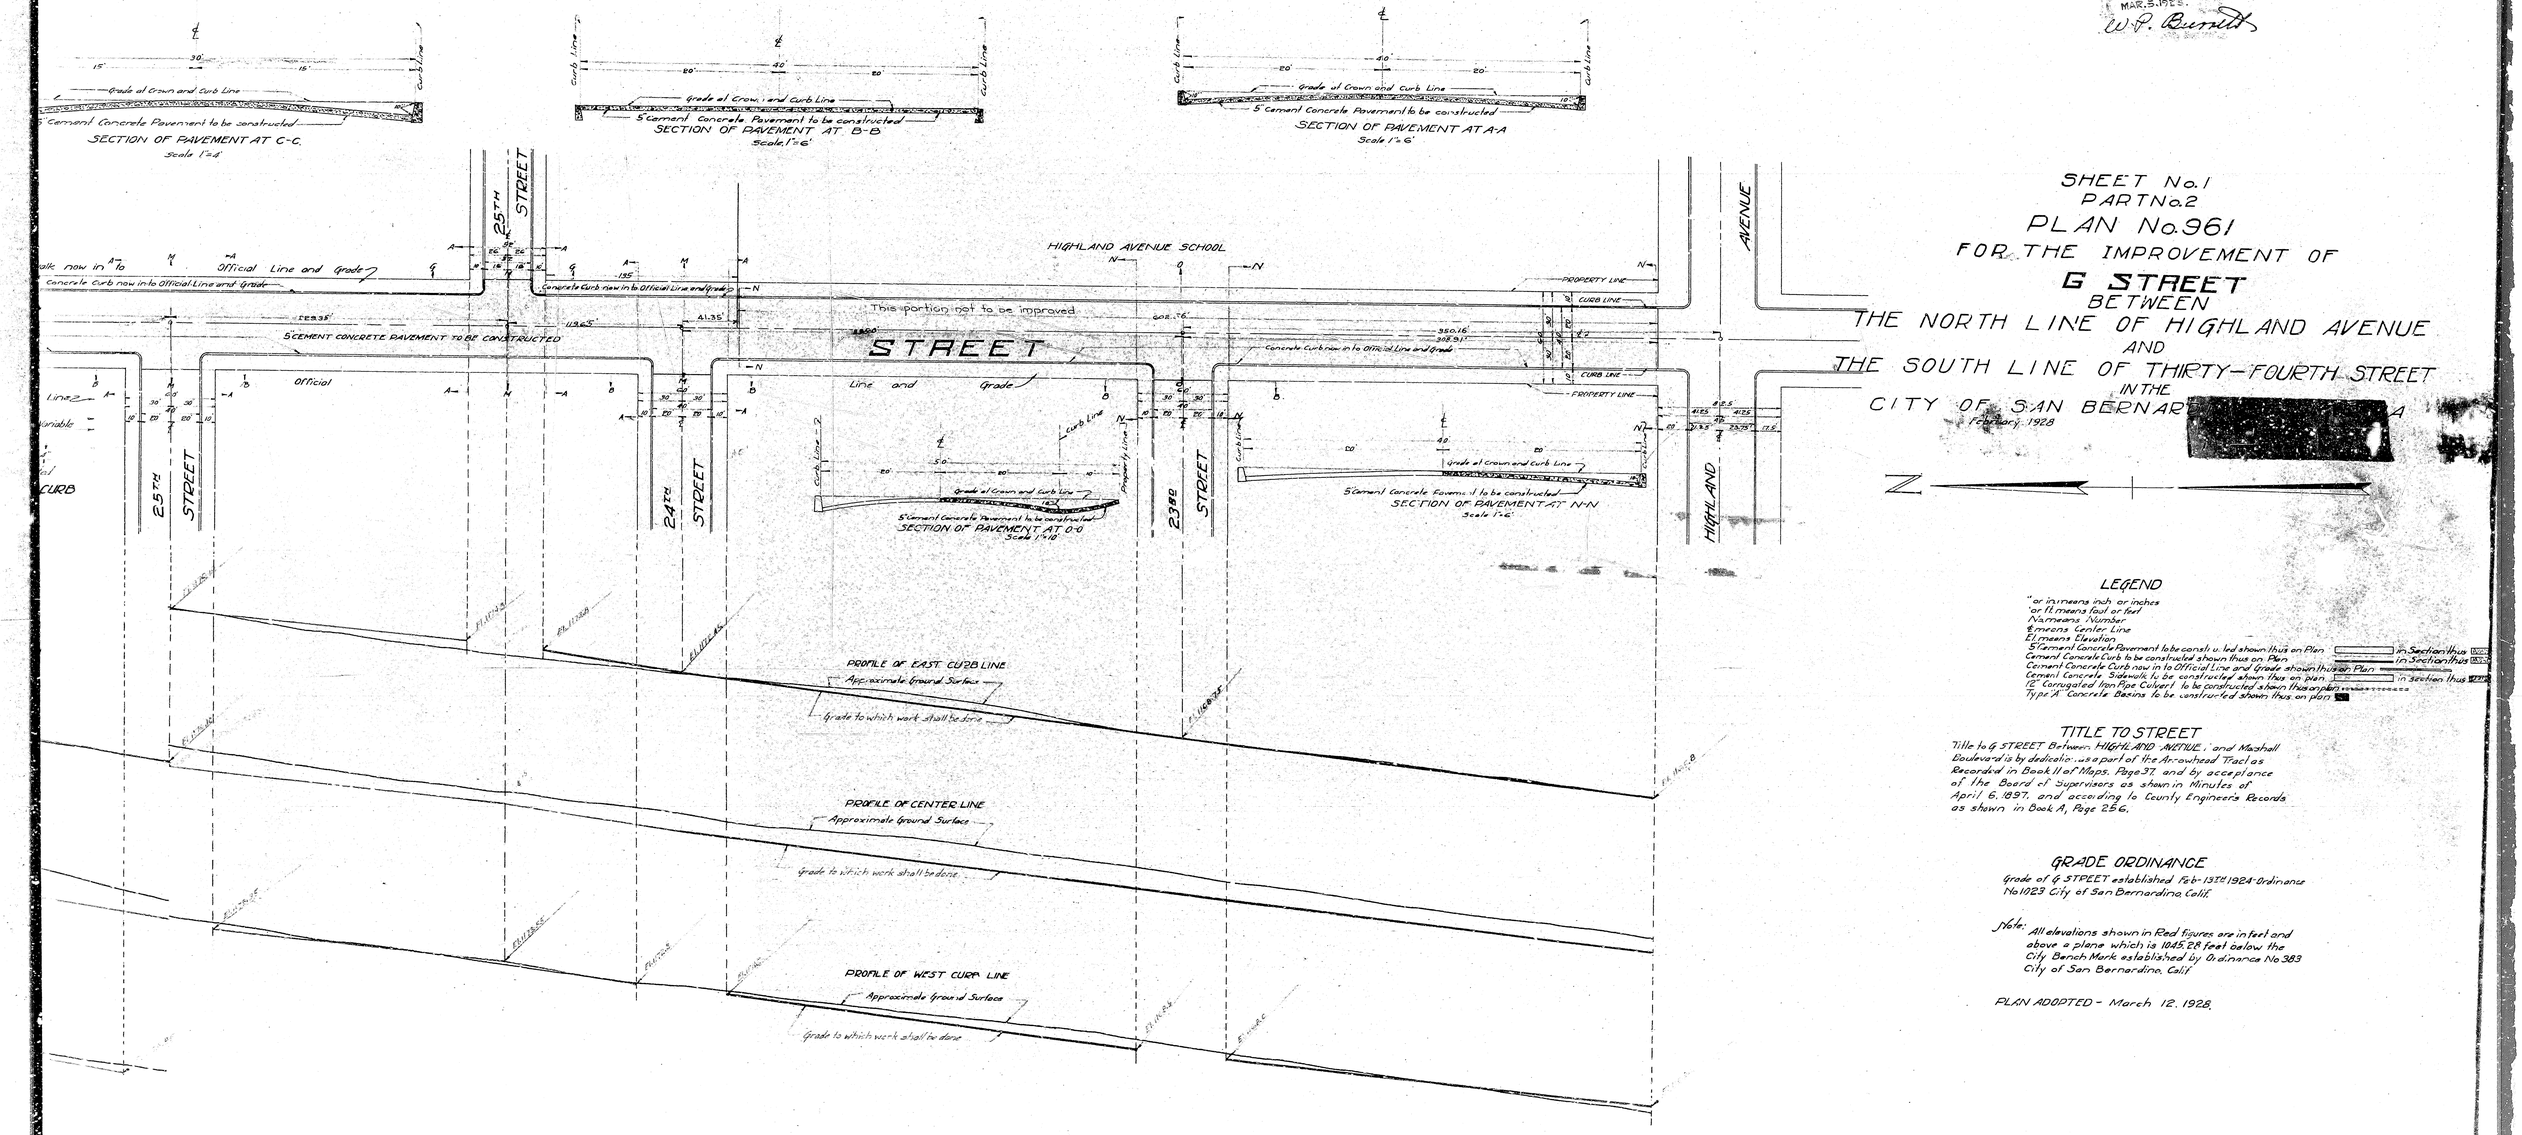

SHEET No. 1
PART No. 2
PLAN No. 961
FOR THE IMPROVEMENT OF
G STREET
BETWEEN
THE NORTH LINE OF HIGHLAND AVENUE
AND
THE SOUTH LINE OF THIRTY-FOURTH STREET
IN THE
CITY OF SAN BERNAR[redacted]A
February 1928

LEGEND

" or in means inch or inches
' or ft means foot or feet
No or no means Number
℄ means Center Line
El. means Elevation
5" Cement Concrete Pavement to be constructed shown thus on Plan — in Section thus
Cement Concrete Curb to be constructed shown thus on Plan — in Section thus
Cement Concrete Curb now in to Official Line and Grade shown thus on Plan
Cement Concrete Sidewalk to be constructed shown thus on plan — in section thus
12" Corrugated Iron Pipe Culvert to be constructed shown thus on plan
Type A Concrete Basins to be constructed shown thus on plan

TITLE TO STREET

Title to G STREET Between HIGHLAND AVENUE and Mashall Boulevard is by dedication as a part of the Arrowhead Tract as Recorded in Book 11 of Maps, Page 37, and by acceptance of the Board of Supervisors as shown in Minutes of April 6, 1897, and according to County Engineer's Records as shown in Book A, Page 256.

GRADE ORDINANCE

Grade of G STREET established Feb. 13th 1924 Ordinance No 1023 City of San Bernardino, Calif.

Note: All elevations shown in Red figures are in feet and above a plane which is 1045.28 feet below the City Bench Mark established by Ordinance No 383 City of San Bernardino, Calif.

PLAN ADOPTED - March 12, 1928.

MAR. 5. 1928.
W. P. Burnett

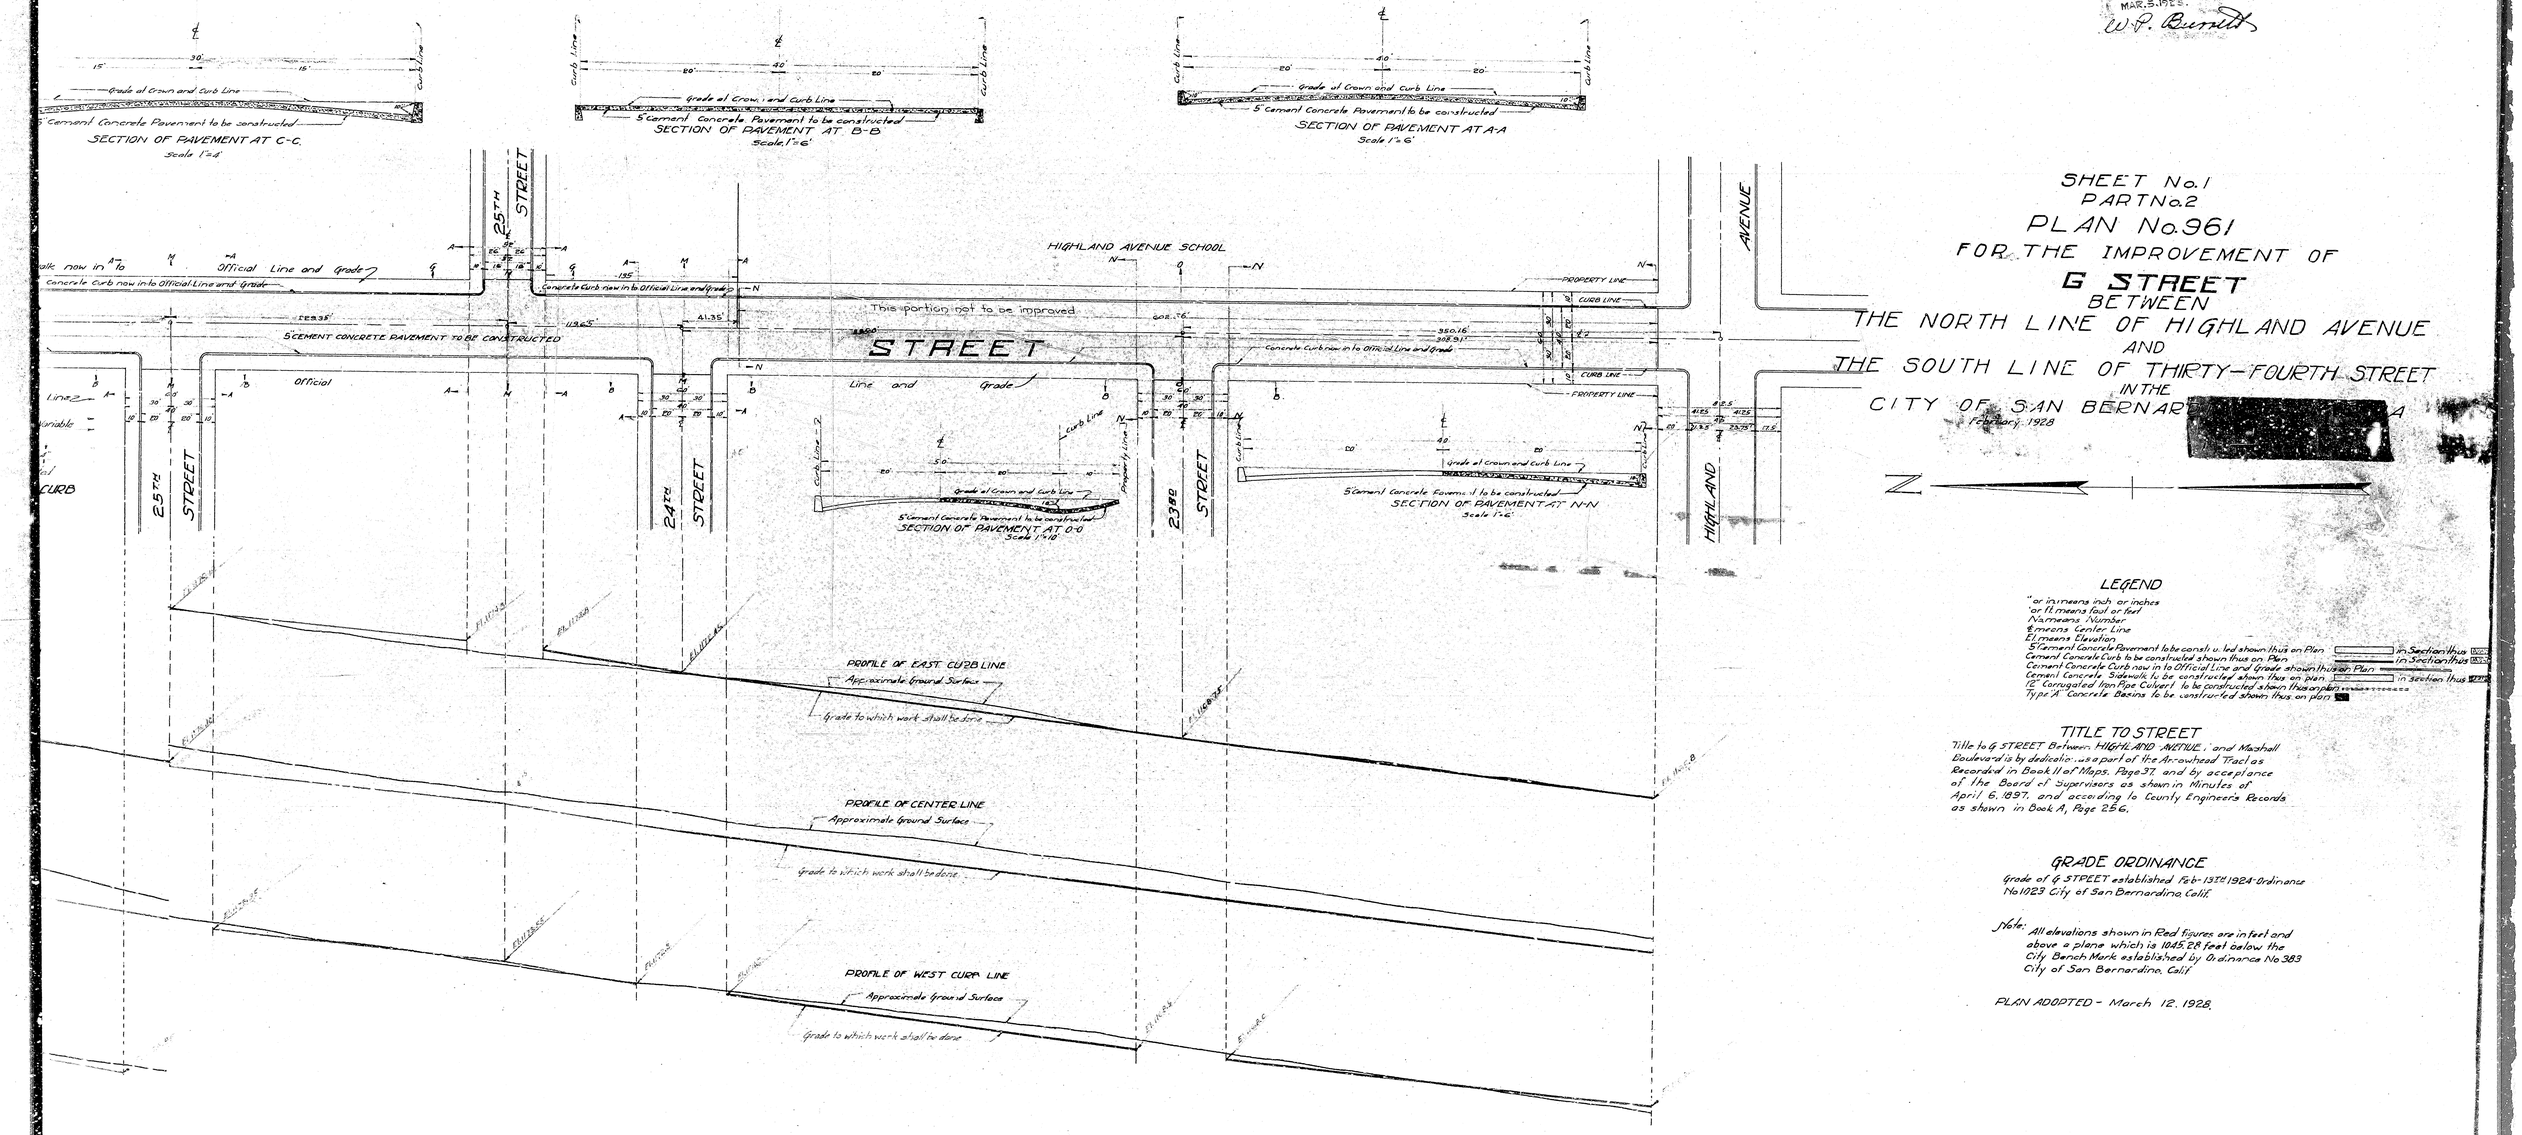

SHEET No. 1
PART No. 2
PLAN No. 961
FOR THE IMPROVEMENT OF
G STREET
BETWEEN
THE NORTH LINE OF HIGHLAND AVENUE
AND
THE SOUTH LINE OF THIRTY-FOURTH STREET
IN THE
CITY OF SAN BERNAR[redacted]A
February 1928

LEGEND

" or in means inch or inches
' or ft means foot or feet
No or no means Number
℄ means Center Line
El. means Elevation
5" Cement Concrete Pavement to be constructed shown thus on Plan — in Section thus
Cement Concrete Curb to be constructed shown thus on Plan — in Section thus
Cement Concrete Curb now in to Official Line and Grade shown thus on Plan
Cement Concrete Sidewalk to be constructed shown thus on plan — in section thus
12" Corrugated Iron Pipe Culvert to be constructed shown thus on plan
Type A Concrete Basins to be constructed shown thus on plan

TITLE TO STREET

Title to G STREET Between HIGHLAND AVENUE and Mashall Boulevard is by dedication as a part of the Arrowhead Tract as Recorded in Book 11 of Maps, Page 37, and by acceptance of the Board of Supervisors as shown in Minutes of April 6, 1897, and according to County Engineer's Records as shown in Book A, Page 256.

GRADE ORDINANCE

Grade of G STREET established Feb. 13th 1924 Ordinance No 1023 City of San Bernardino, Calif.

Note: All elevations shown in Red figures are in feet and above a plane which is 1045.28 feet below the City Bench Mark established by Ordinance No 383 City of San Bernardino, Calif.

PLAN ADOPTED - March 12, 1928.

MAR. 5. 1928.
W. P. Burnett