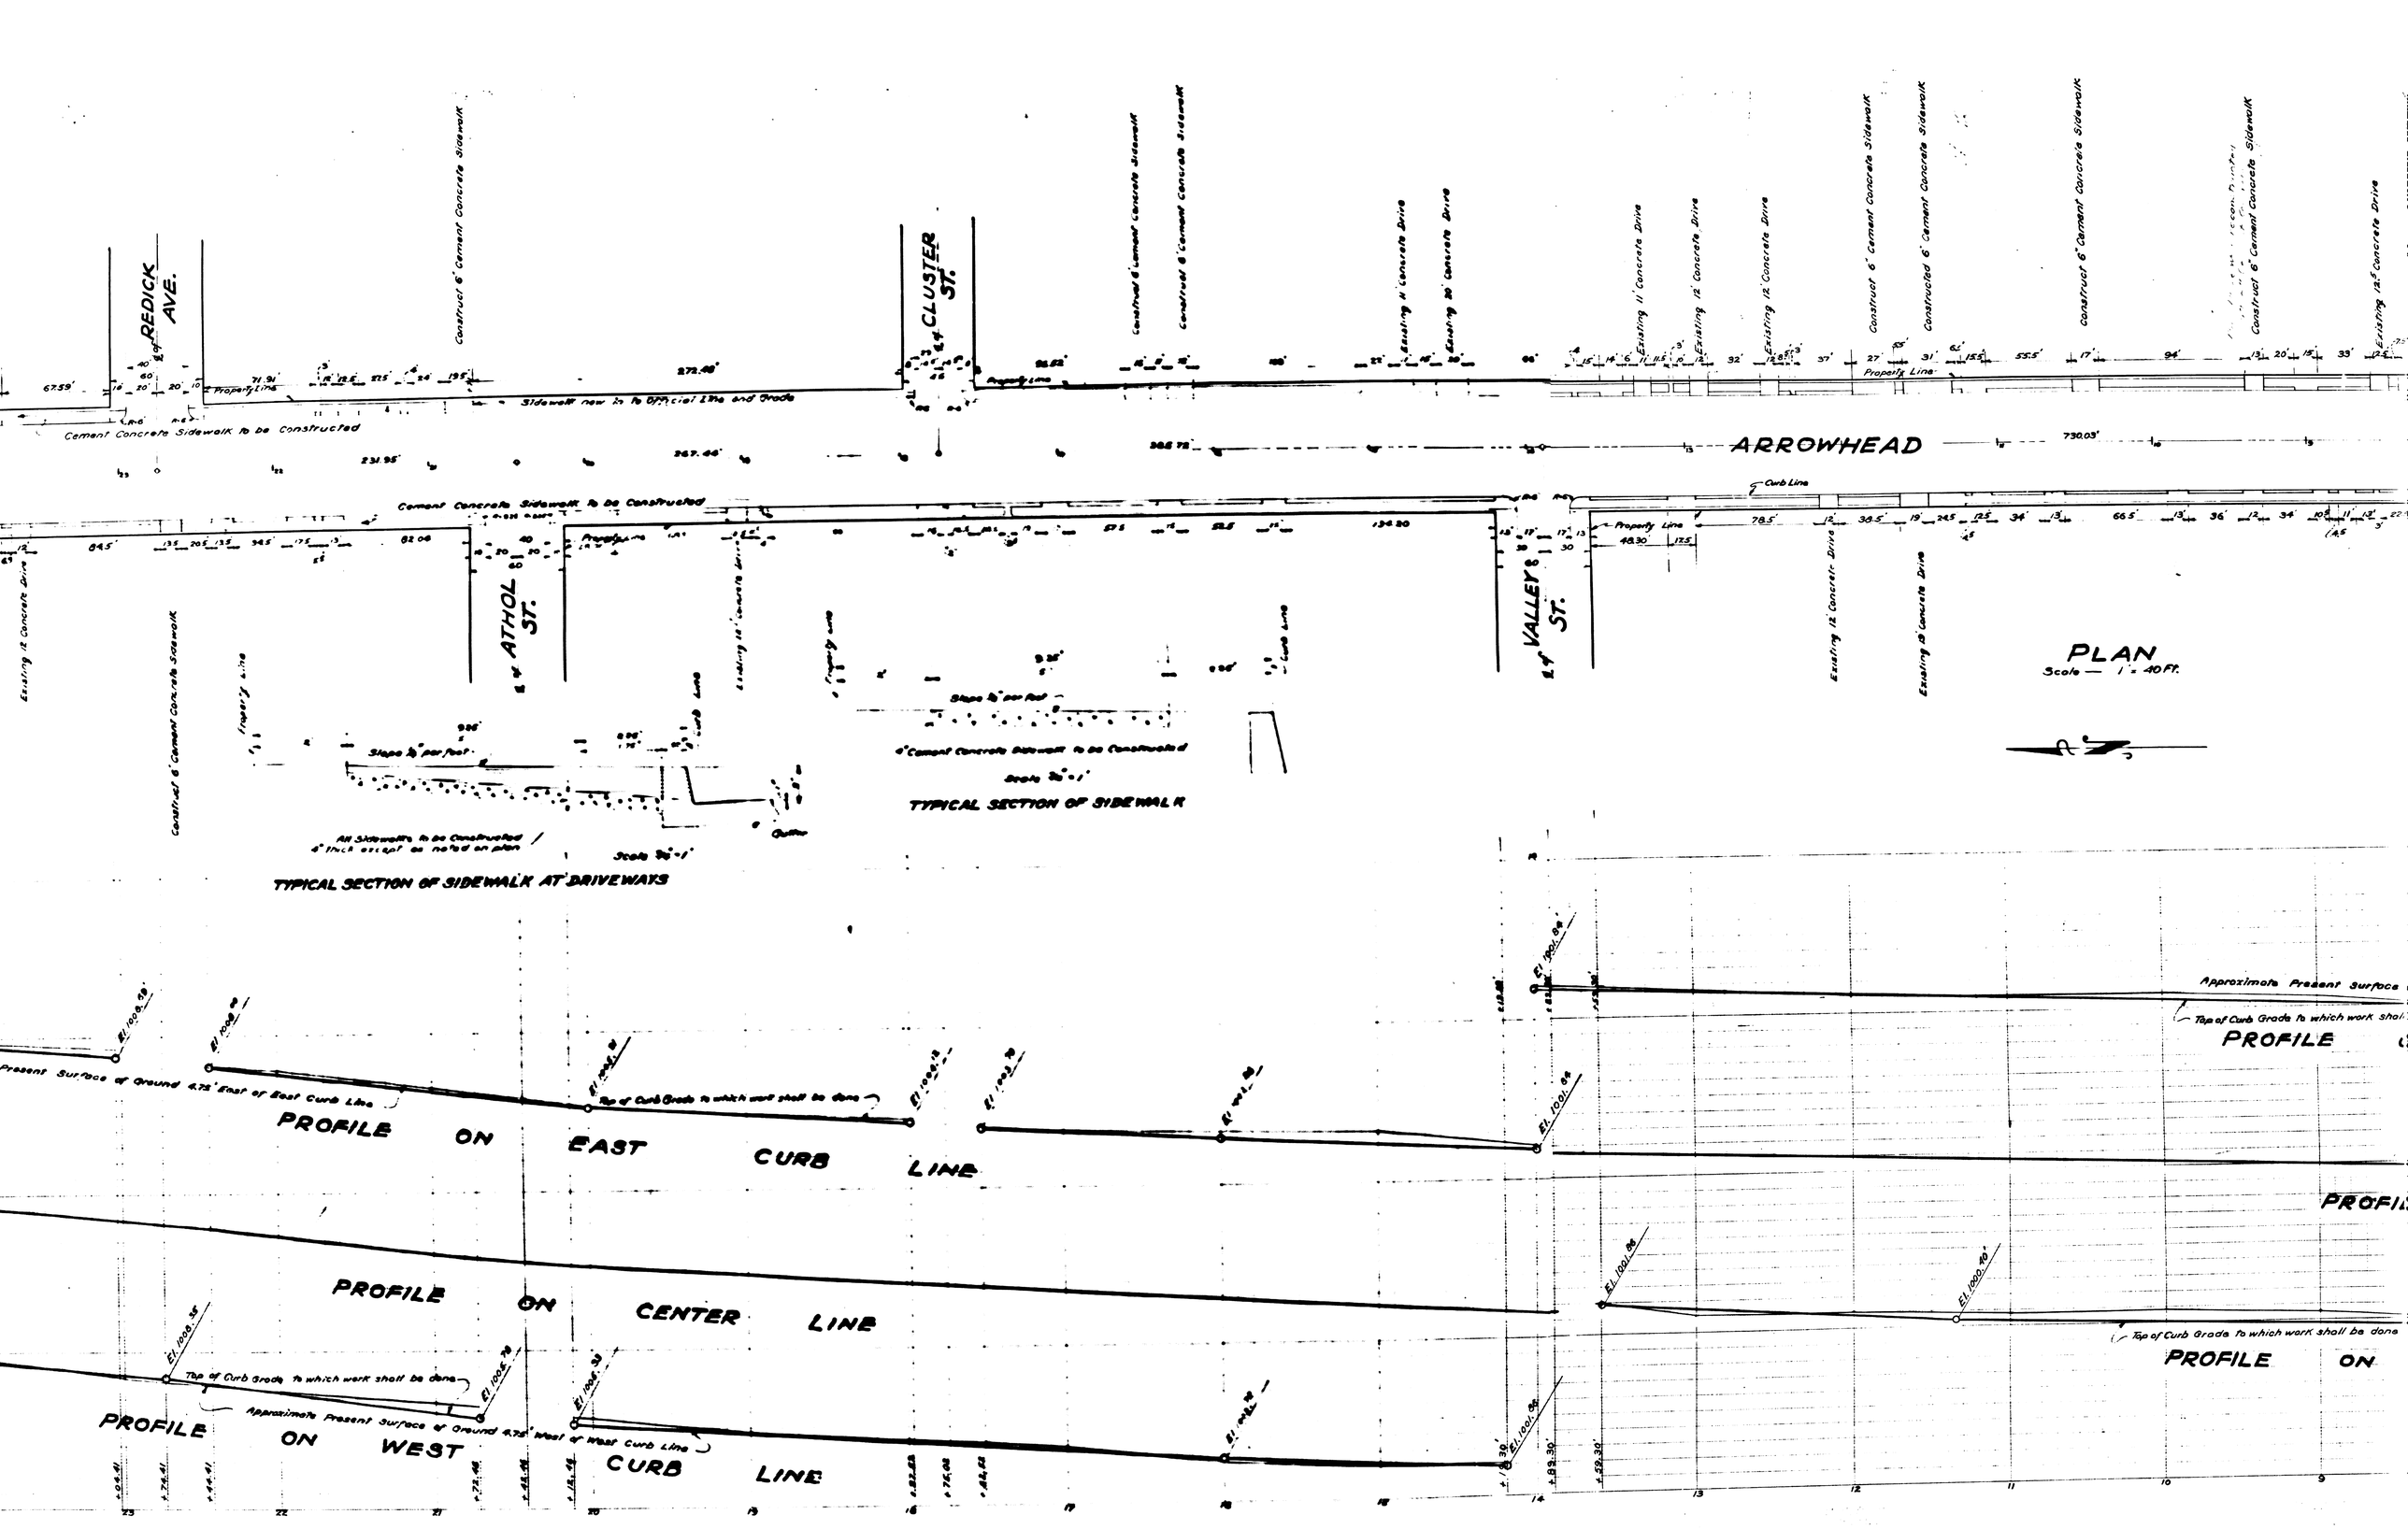
REDICK AVE.
CLUSTER ST.
ATHOL ST.
VALLEY ST.
ARROWHEAD
Construct 6" Cement Concrete Sidewalk
Cement Concrete Sidewalk to be Constructed
Sidewalk now in to Official Line and Grade
Property Line
Curb Line
Existing 12' Concrete Drive
Existing 20' Concrete Drive
Existing 11' Concrete Drive
Existing 12' Concrete Drive
Existing 12.5' Concrete Drive
Slope ¼" per foot
6" Cement Concrete Sidewalk to be Constructed
Scale ¾"=1'
TYPICAL SECTION OF SIDEWALK
Scale ¾"=1'
TYPICAL SECTION OF SIDEWALK AT DRIVEWAYS
PLAN
Scale — 1" = 40 Ft.
Approximate Present Surface
Top of Curb Grade to which work shall be done
PROFILE
Present Surface of Ground 4.75' East of East Curb Line
PROFILE ON EAST CURB LINE
PROFILE ON CENTER LINE
Approximate Present Surface of Ground 4.75' West of West Curb Line
PROFILE ON WEST CURB LINE
El. 1000.40