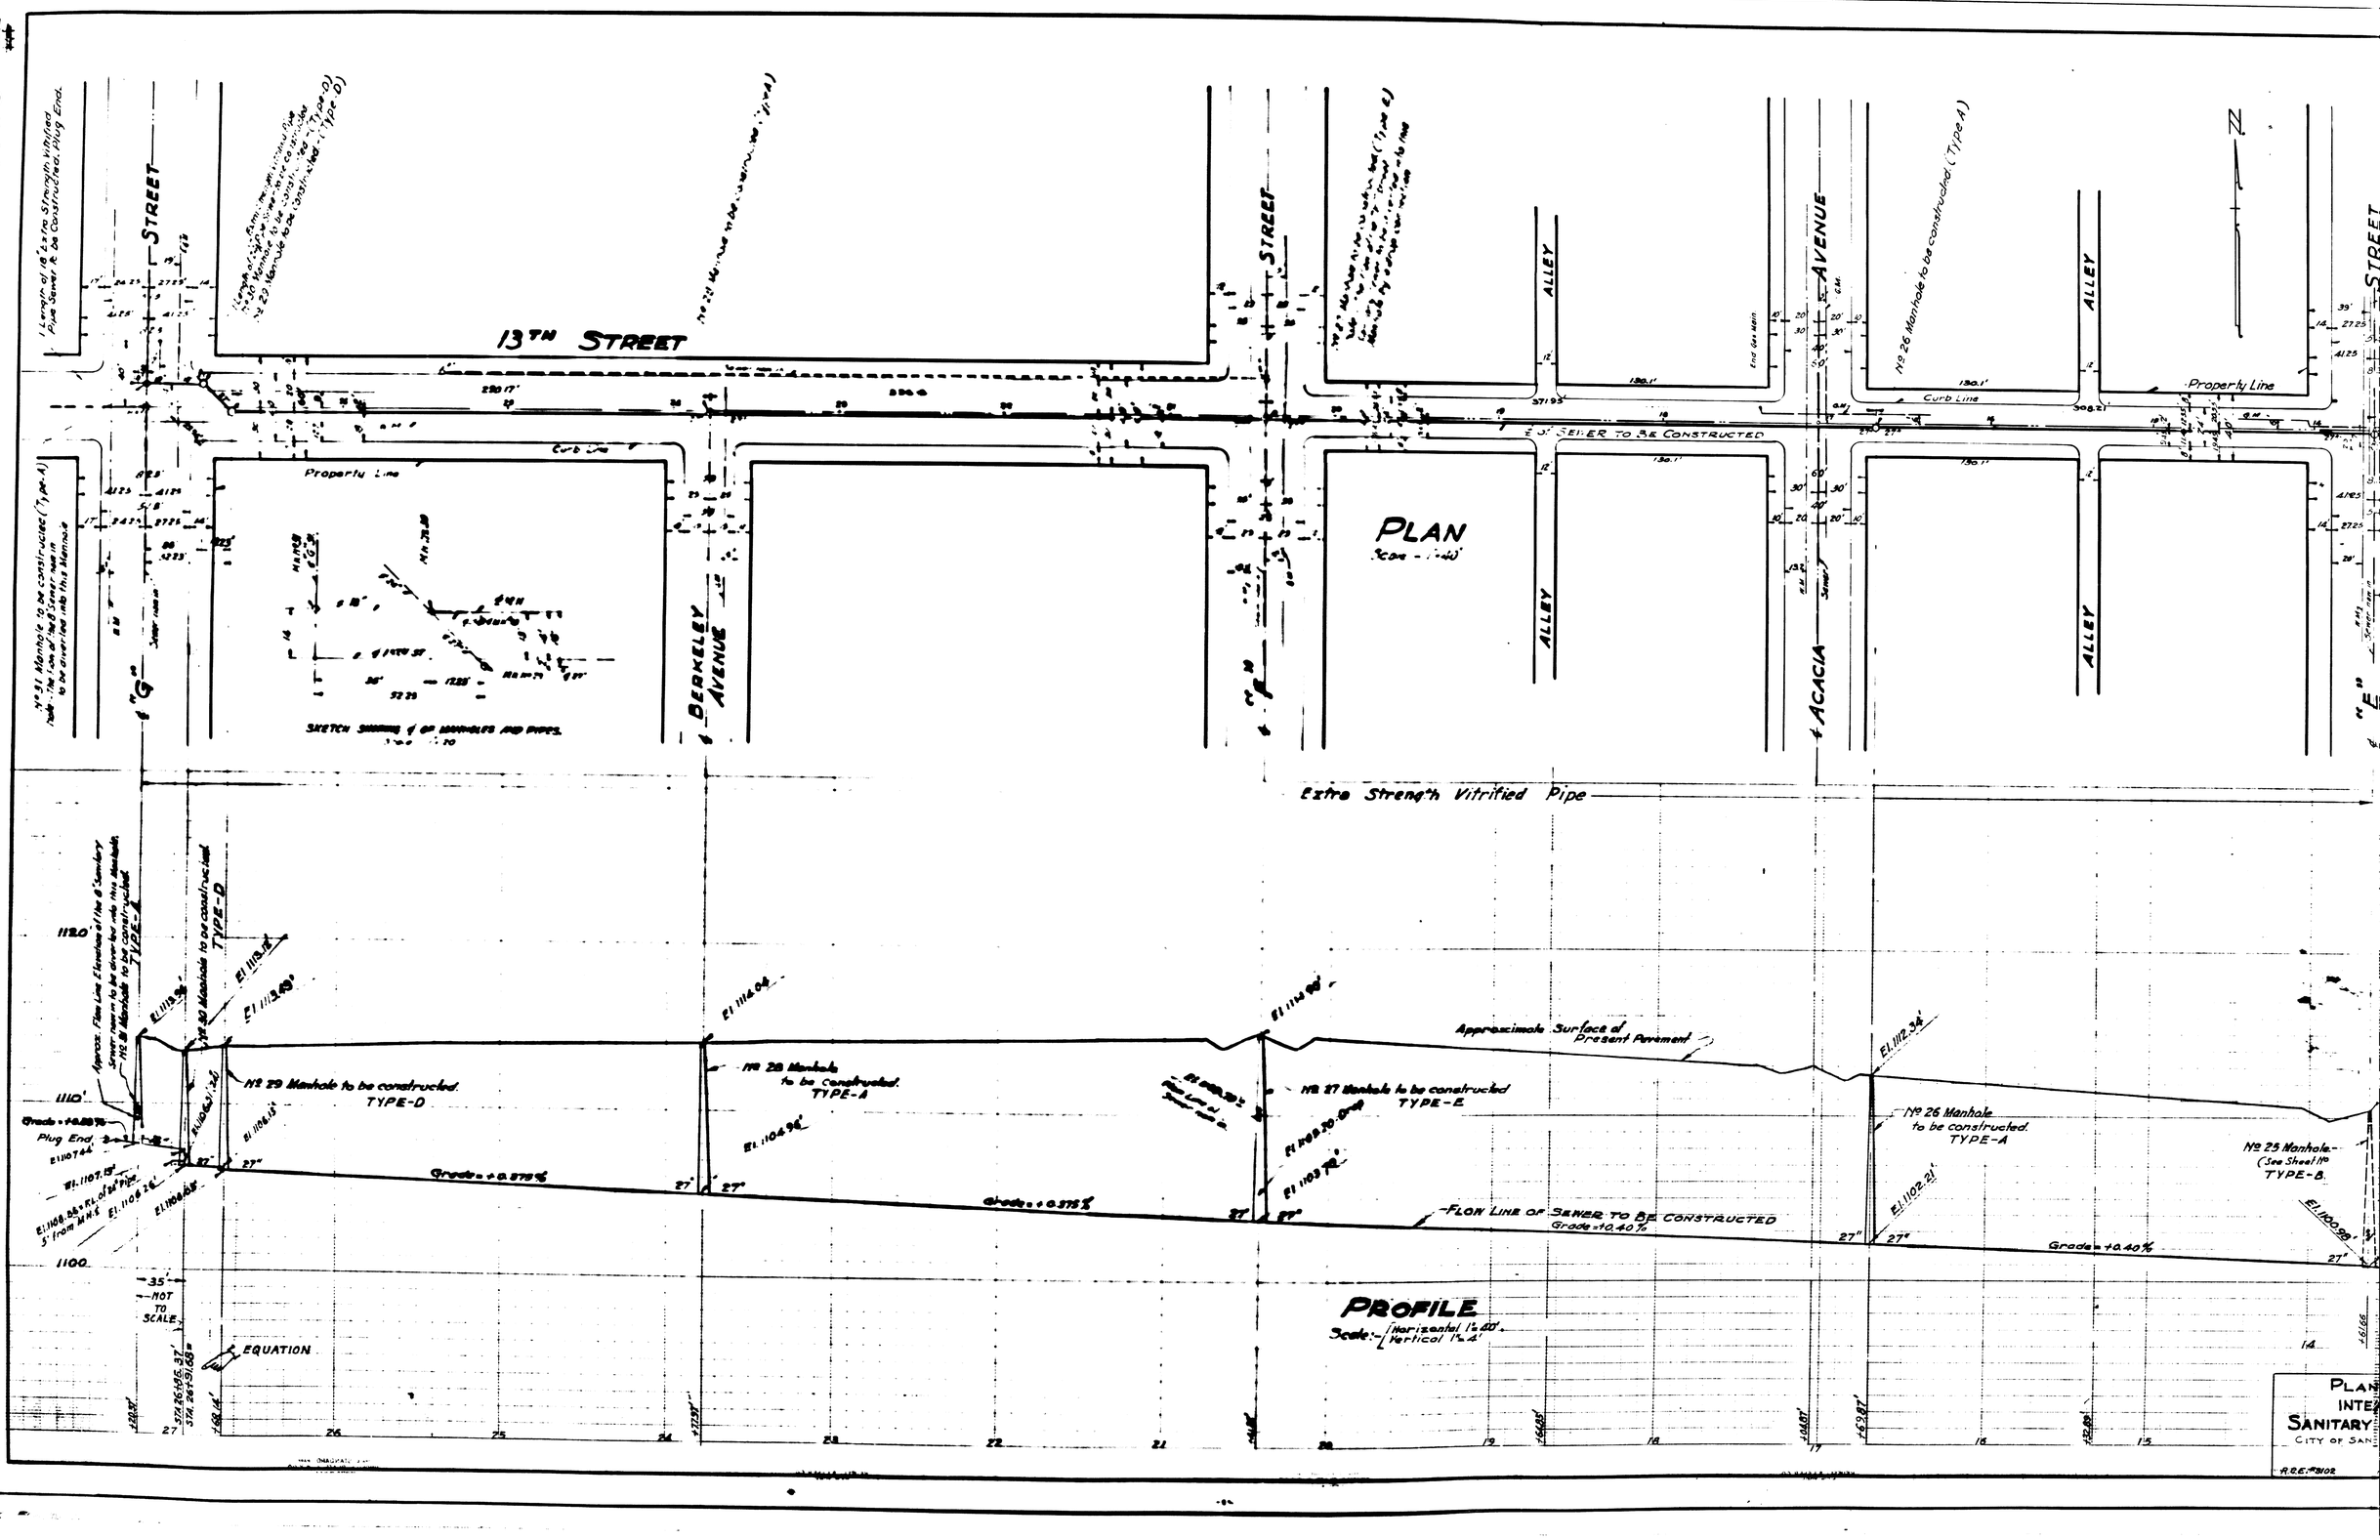

PLAN No 1528
INTERCEPTING SEWERS
13th ST. from Arbuckle Ave. to "G" St.