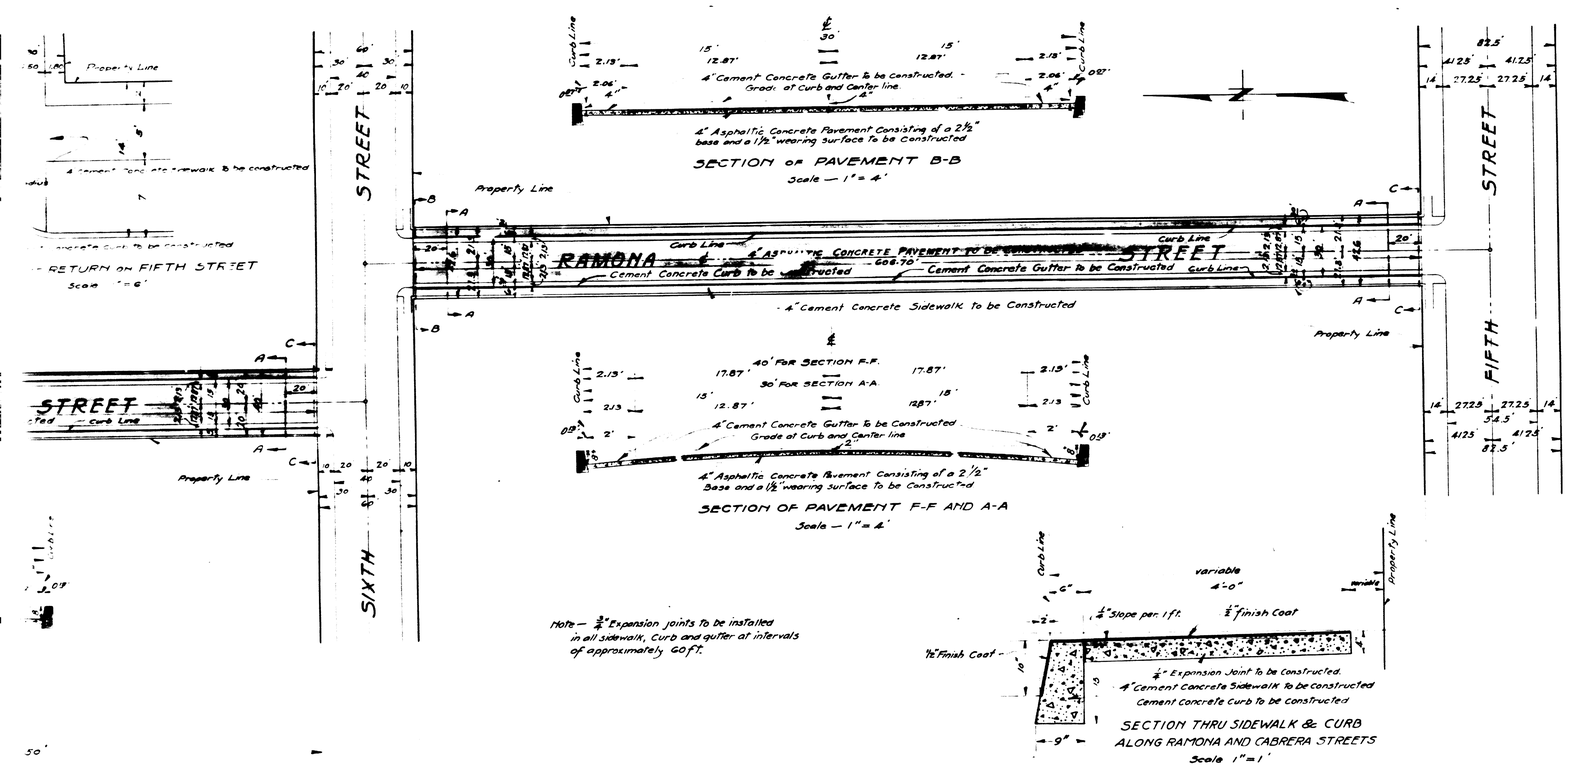

Note — ¾" Expansion joints to be installed in all sidewalk, Curb and gutter at intervals of approximately 60 ft.

Note —

All elevations shown in "red" ink are in feet and are above a plane which is 1045.28 feet below the City Bench Mark established by Ordinance 119.383 of the City of San Bernardino, Calif.

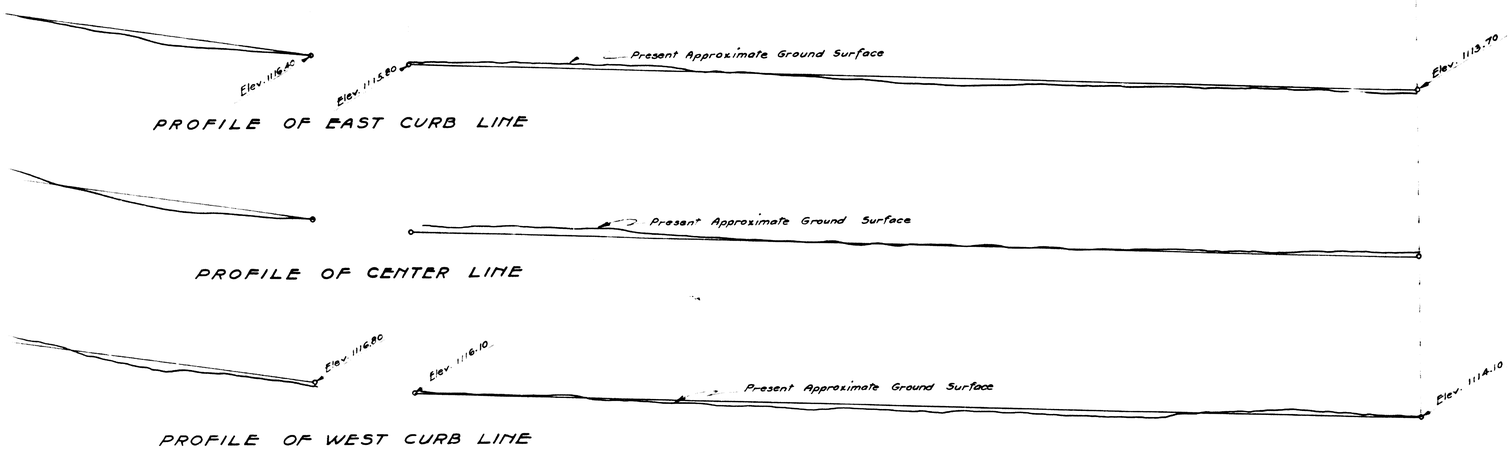

SHEET No 1

PLAN No 1048

FOR THE IMPROVEMENT OF

RAMONA STREET

BETWEEN FIFTH STREET AND SEVENTH STREET

CABRERA STREET

BETWEEN SIXTH STREET AND SEVENTH STREET

FIFTH AND SIXTH STREETS

BETWEEN CABRERA STREET AND RAMONA STREET

CITY OF SAN BERNARDINO CALIF.

February 1930

A.H. Lowe
City Engineer

RECEIVED
MAR. 3. 1930
A.H. Lowe

LEGEND

"or in. means inch or inches
or ft means foot or feet.
No means number
℄ means center line
Elev. means elevation
Cement Concrete Curb to be constructed shown thus on plan _____ thus on section
Cement Concrete Gutter to be constructed shown thus on plan _____ thus on section
Cement Concrete Sidewalk to be constructed shown thus on plan _____ thus on section
4" Asphaltic Concrete Pavement consisting of a 2½" Base and a 1½" wearing surface to be constructed shown thus on plan } thus on section
6" x 2" Redwood header to be left in place shown thus _____

TITLE TO STREETS

Ramona Street was acquired as recorded in Deed Book 903 Page 101, Deed Book 599 O.R. Page 353 records of San Bernardino County, California, also by dedication of the Rosella Subdivision, recorded in Book of Maps 25, Page 31, records of San Bernardino County, California.

Cabrera Street was dedicated by the Rosella Subdivision, recorded in Book of Maps 25, Page 31, records of San Bernardino County, California; also by The El Po. o Subdivision recorded in Book 26, Page 23, records of San Bernardino, California.

Fifth Street was dedicated by the Rancho San Bernardino, as recorded in Book of Maps 7, Page 2, records of San Bernardino County, California.

Sixth Street was acquired, as recorded in Deed Book 902, Page 93, records of San Bernardino County, California also by dedication of The Rosella Subdivision, as recorded in Book of Maps 25, Page 31, and by the El Portolo Subdivision as recorded in Book of Maps 26, Page 23, records of San Bernardino, California.

GRADE ESTABLISHED			
STREET	DATE	ORDINANCE	RESOLUTION
RAMONA STREET	May 4, 1925	NO. 1194	No. 123
CABRERA STREET	March 3, 1930		
FIFTH STREET	February 23, 1918	NO. 692	
SIXTH STREET	May 4, 1925	NO. 1193	

PLAN ADOPTED MARCH 10, 1930.