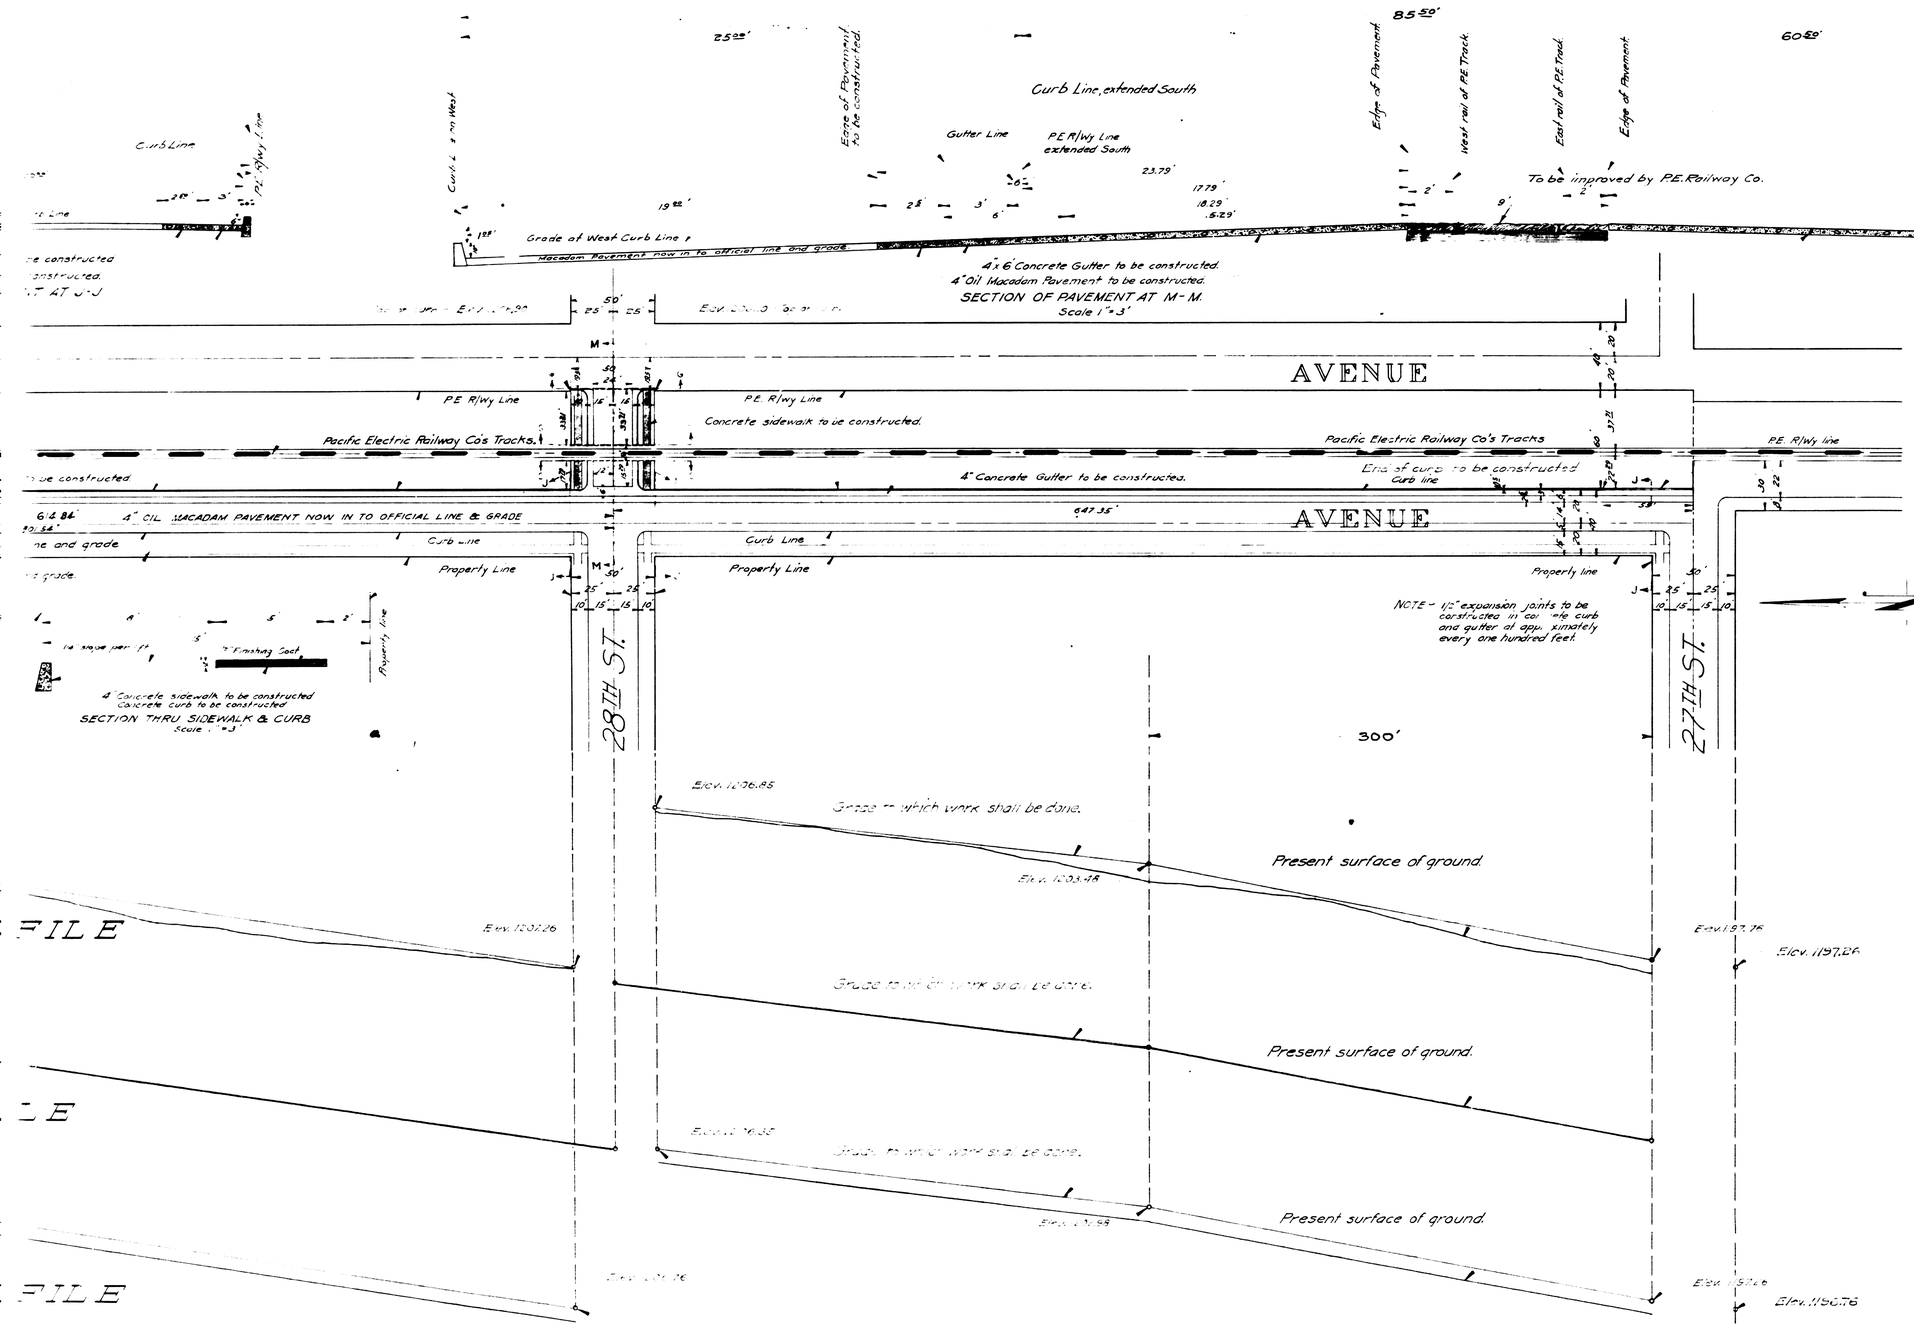

PLAN NO 880-C

FOR THE IMPROVEMENT OF

MOUNTAIN VIEW AVENUE

BETWEEN THE CENTER LINE OF 27TH ST. EXTENDED EAST AND THE NORTH LINE OF THE ROADWAY OF 31ST PL. ICE.

CITY OF SAN BERNARDINO CALIF

MARCH 1927

C.E. JOHNSON
CITY ENGR.

LEGEND

" or in. means inch or inches.
' or ft. means foot or feet.
NO. means number.
St. means street.
Ave. means avenue.
℄ means center line
Concrete curb to be constructed shown thus on plan ..... thus in sec
Concrete sidewalk to be constructed shown thus on plan ..... thus in sec
4x6" Concrete gutter to be constructed shown thus on plan ..... thus in sec
4" Oil Macadam pavement to be constructed shown thus on plan ..... thus
A.T. & S.F. means Atchison Topeka and Santa Fe
P.E. R/Wy means Pacific Electric Railway Company's right of way.
Pacific Electric Railway Company's and Santa Fe Railway Company's tracks shown
Concrete Culvert to be constructed shown thus on plan ...

TITLE TO STREET

Title of Mountain View Avenue to City of San Bernardino is by dedication of the Arrowhead Tract as recorded in book 1, page 37 of maps records of San Bernardino County, Calif., also by Mountainair Heights, Book 25 Page 67 Tract No. 2059, Book 22, Page 34, and by deeds recorded in Deed Book 811, Page 84; Book 877, Page 441, and Book 902, Page 92.

GRADE OF MOUNTAIN VIEW AVENUE

Established April 22, 1924 - Ordinance NO. 1049

PLAN ADOPTED --- March 21, 1927.

NOTE - All elevations shown in red figures are in feet and are above a plane which is 1045.28 feet below the city bench mark as established by Ord NO. 383 of the city of San Bernardino.

PROFILE LEGEND

Black lines show the present surface of ground.

Scales { Vertical 1"=4'
Horizontal 1"=40'