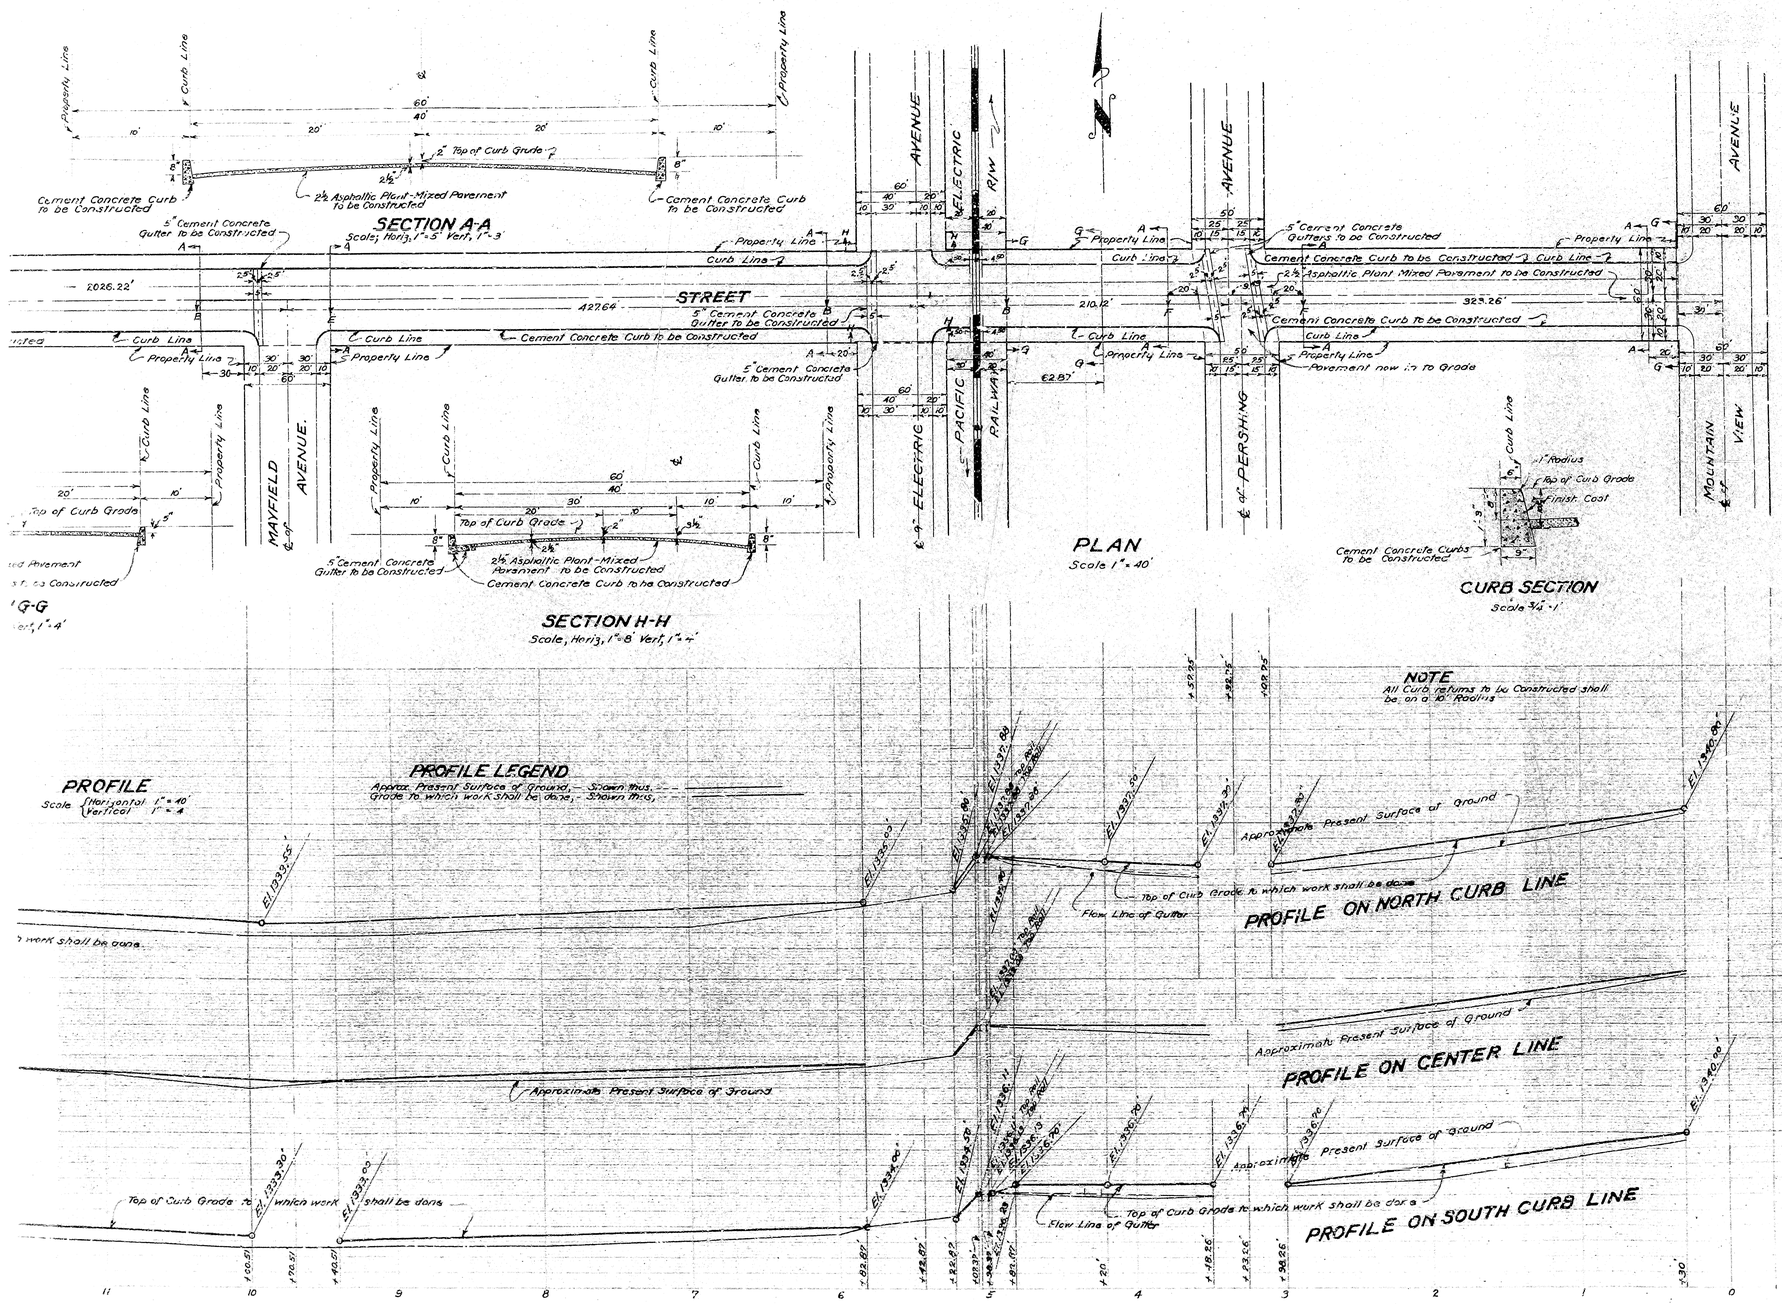

PLAN No. 1981

FOR THE IMPROVEMENT OF

FORTY-EIGHTH STREET

BETWEEN

MOUNTAIN VIEW AVENUE AND "E" STREET

IN THE

CITY OF SAN BERNARDINO

CALIFORNIA

APRIL 1952

R.D. FORSYTHE
City Engineer

PLAN ADOPTED — April 21, 1952 —

April 22, 1952
R.D. Forsythe

LEGEND

"in" means inch or inches
"ft" means feet or feet
"No" means Number
℄ means Center Line
El. means Elevation
Cement Concrete Curbs to be Constructed
Shown on plan thus, ——— In Section thus,
2½" Asphaltic Plant-Mixed Pavement to be Constructed
Shown on plan thus, ——— In Section thus
5" Cement Concrete Gutter to be Constructed
Shown on plan thus, ——— In Section thus,

TITLE TO STREET

FORTY-EIGHTH STREET dedicated as "A" STREET by deed Recorded in Book 883 of Page 168
Also by deeds Recorded in Book 1856 of Page 419 and in Book 845 of Page 377 records of San Bernardino County.
Name of "A" STREET changed to FORTY-EIGHTH STREET by Resolution No. 1395 of the City of San Bernardino.

GRADE ORDINANCE

Grade of FORTY-EIGHTH STREET established by Resolution No. 2316 of the City of San Bernardino

DATUM

All Elevations shown in Red Ink are in feet and are above a plane which is 1045.94' below the City Bench Mark as established by Ordinance No. 383 of the City of San Bernardino, California.