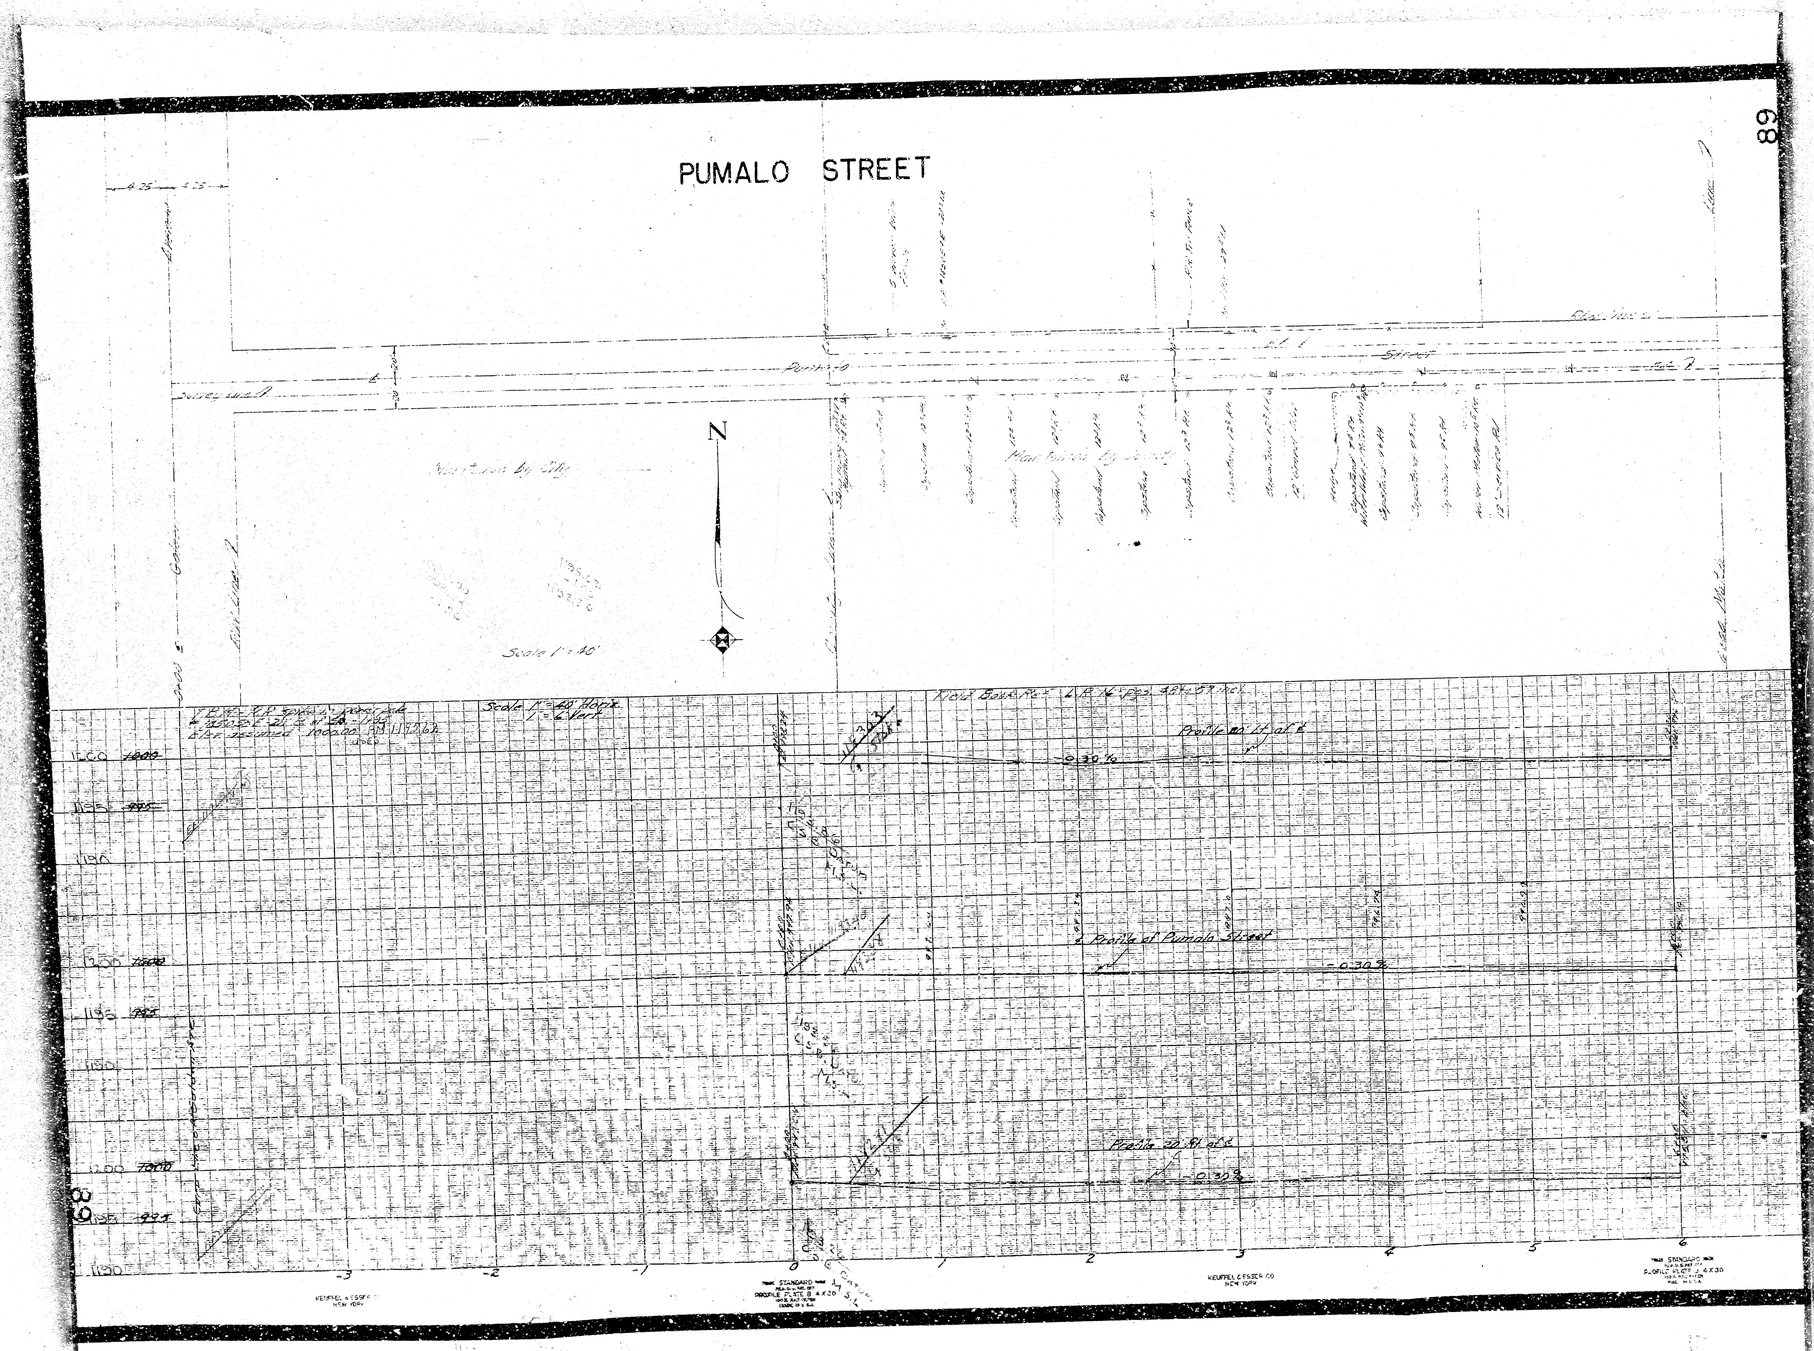
PUMALO STREET
N
Scale 1" = 40'
Scale 1" = 20' Horiz.
1" = 6' Vert.
Profile of Pumalo Street
-0.30%
KEUFFEL & ESSER CO.
NEW YORK