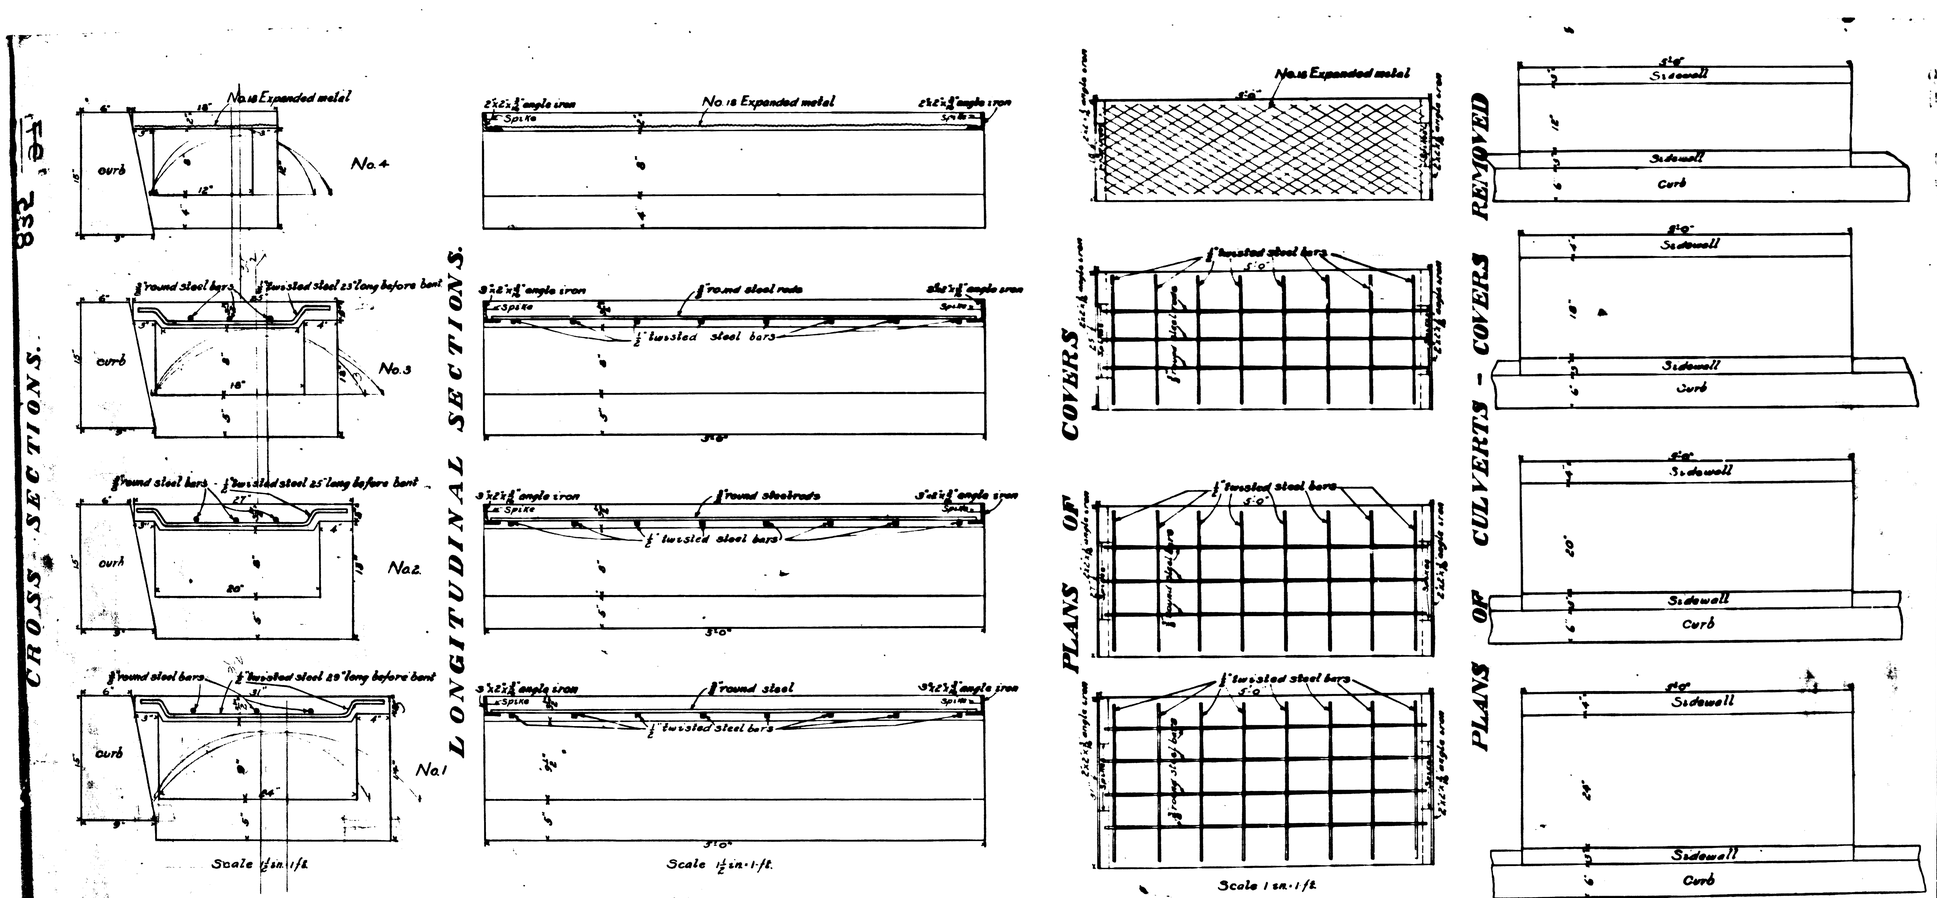

Adopted by the City Council of the City of San Bernardino at its meeting of MAY 17 1909

City Clerk.

CULVERTS FOR GUTTER CROSSINGS

To be Constructed in Connection with

CROSS WALKS.

Drawing No. 3