= 46°-59'
= 1000' (to Center Line)
. Dist = 455.55'
c. Arc. on ℄ = 854.92'

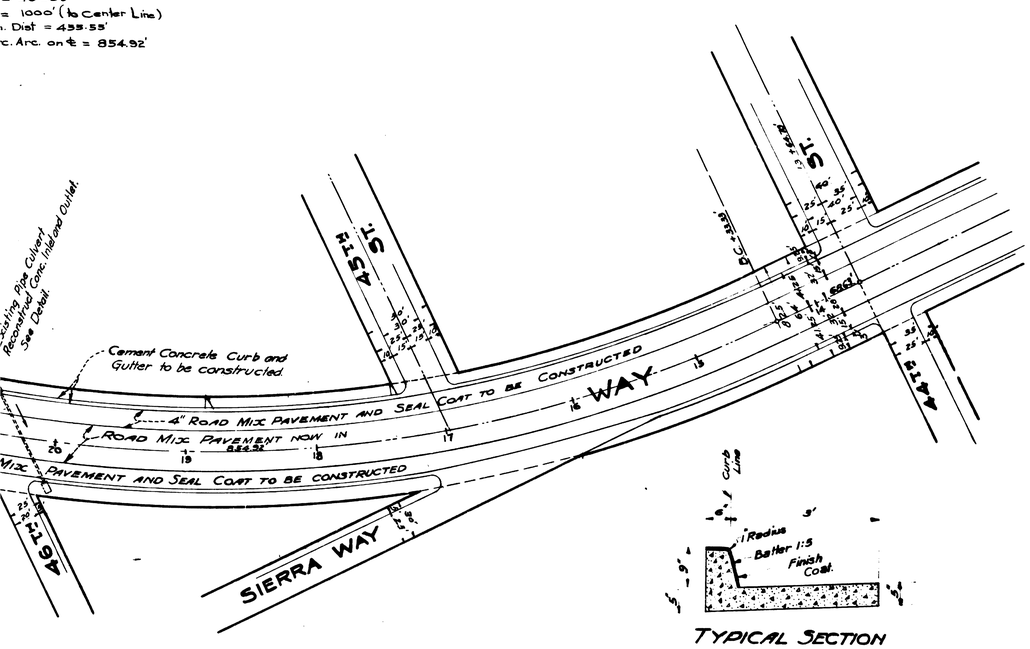

TYPICAL SECTION
CURB and GUTTER
Scale ½" = 1'
Note:- ½" Expansion Joint thru Curb and Gutter at 50' intervals

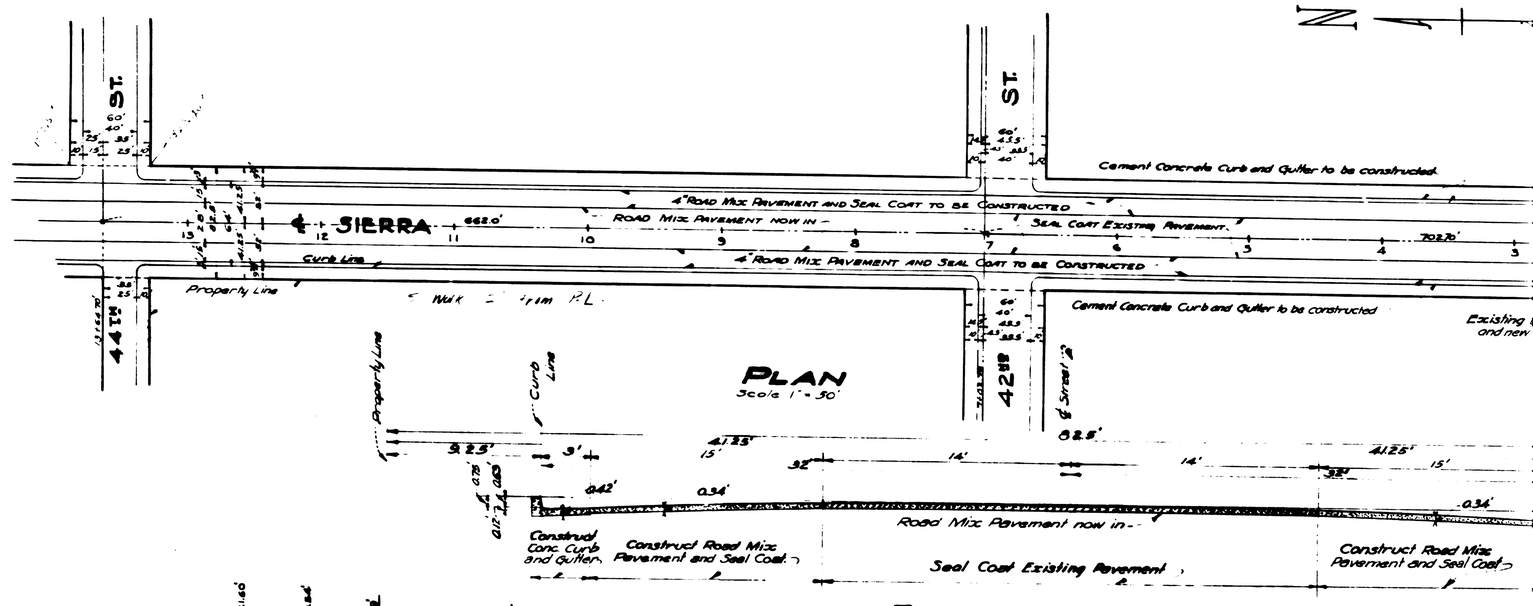

TYPICAL SECTION OF PAVEMENT
Scale ½" = 1'

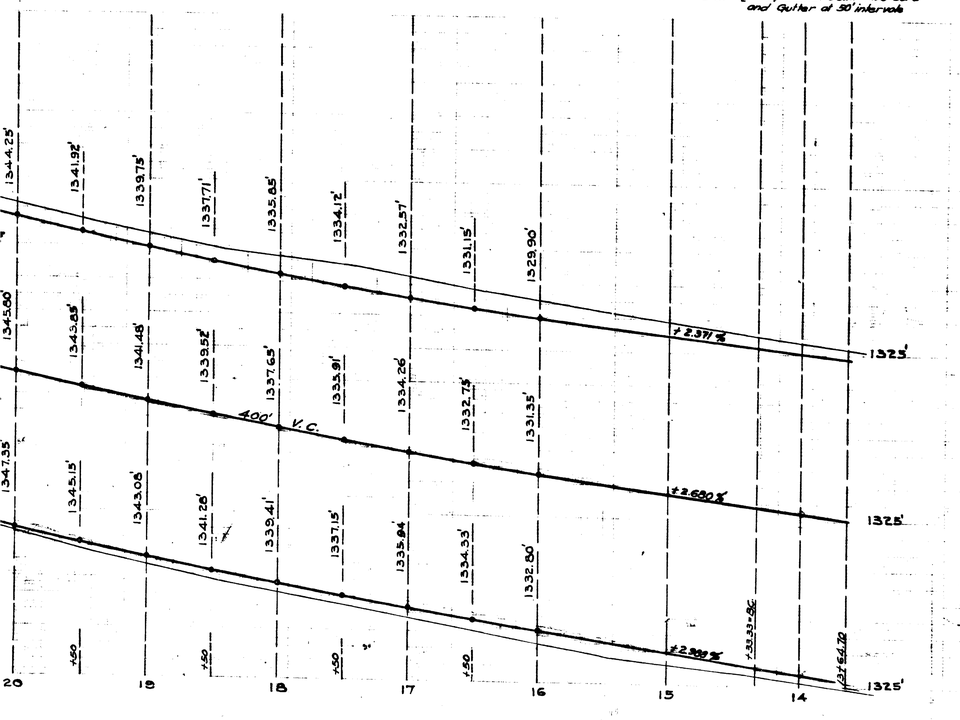

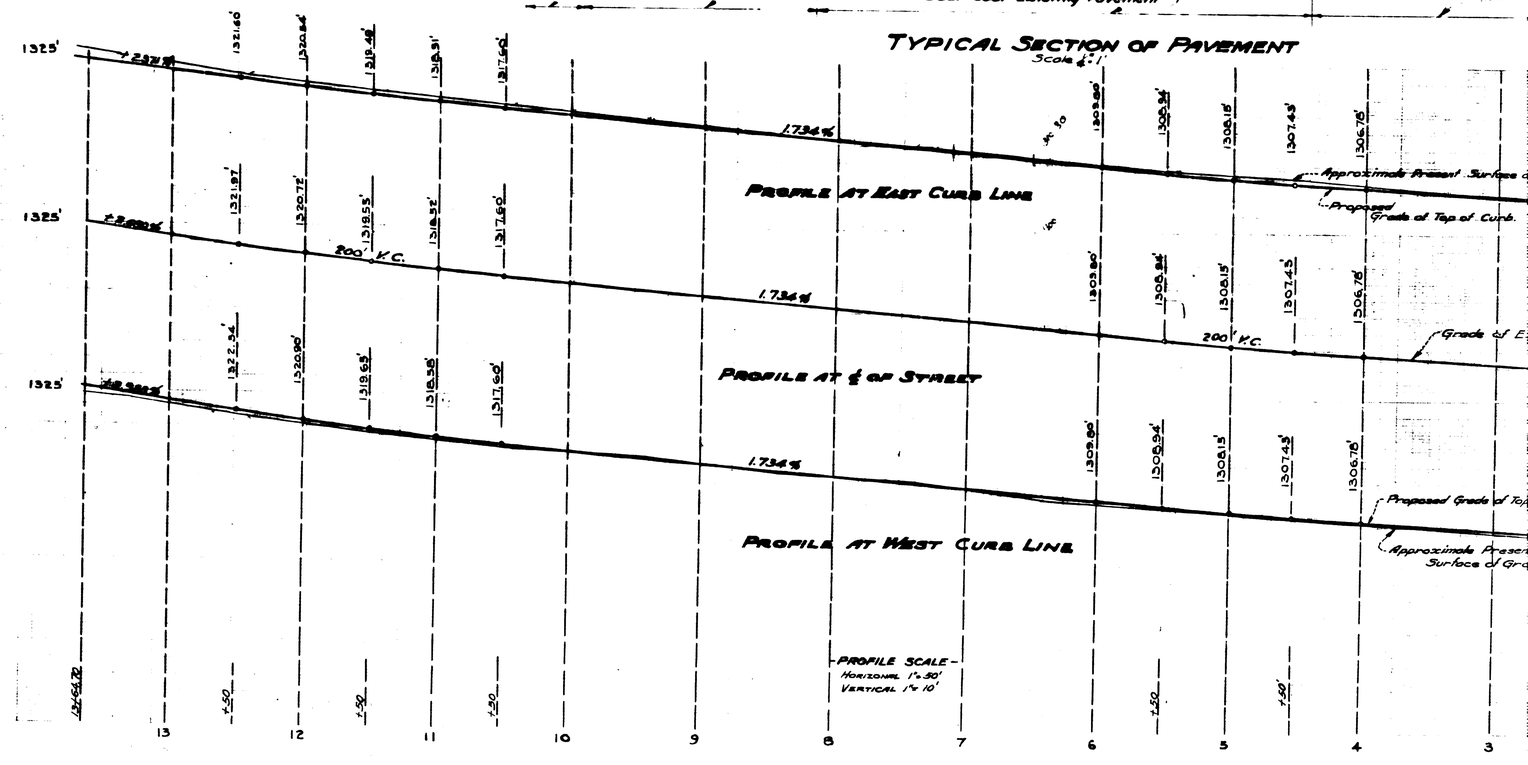

= 46°-59'
= 1000' (to Center Line)
. Dist = 455.55'
c. Arc. on ℄ = 854.92'

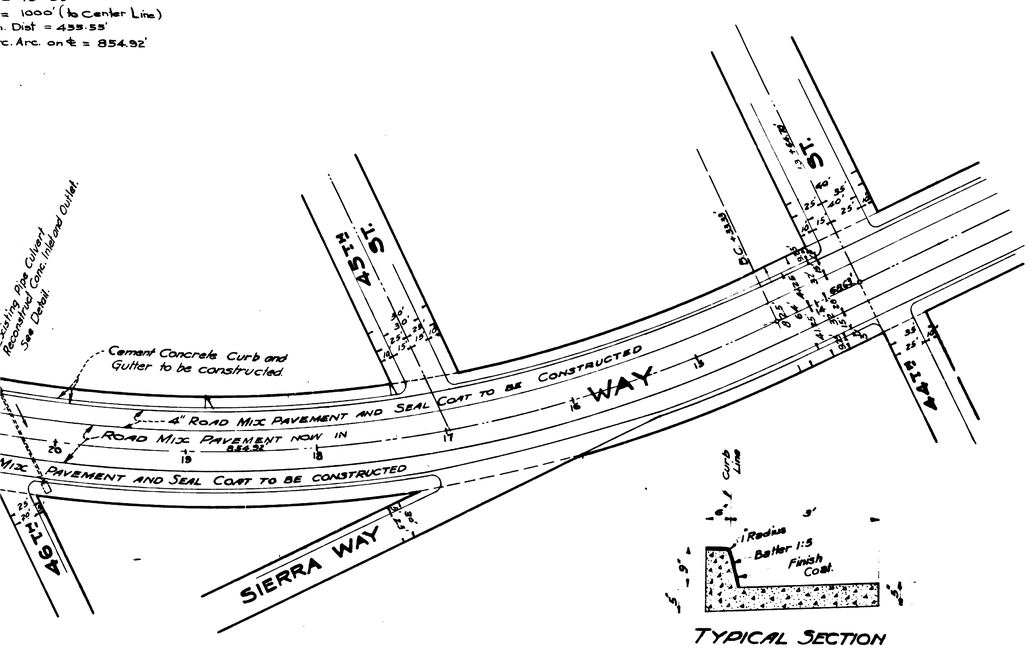

TYPICAL SECTION
CURB and GUTTER
Scale ½" = 1'
Note:- ½" Expansion Joint thru Curb and Gutter at 50' intervals

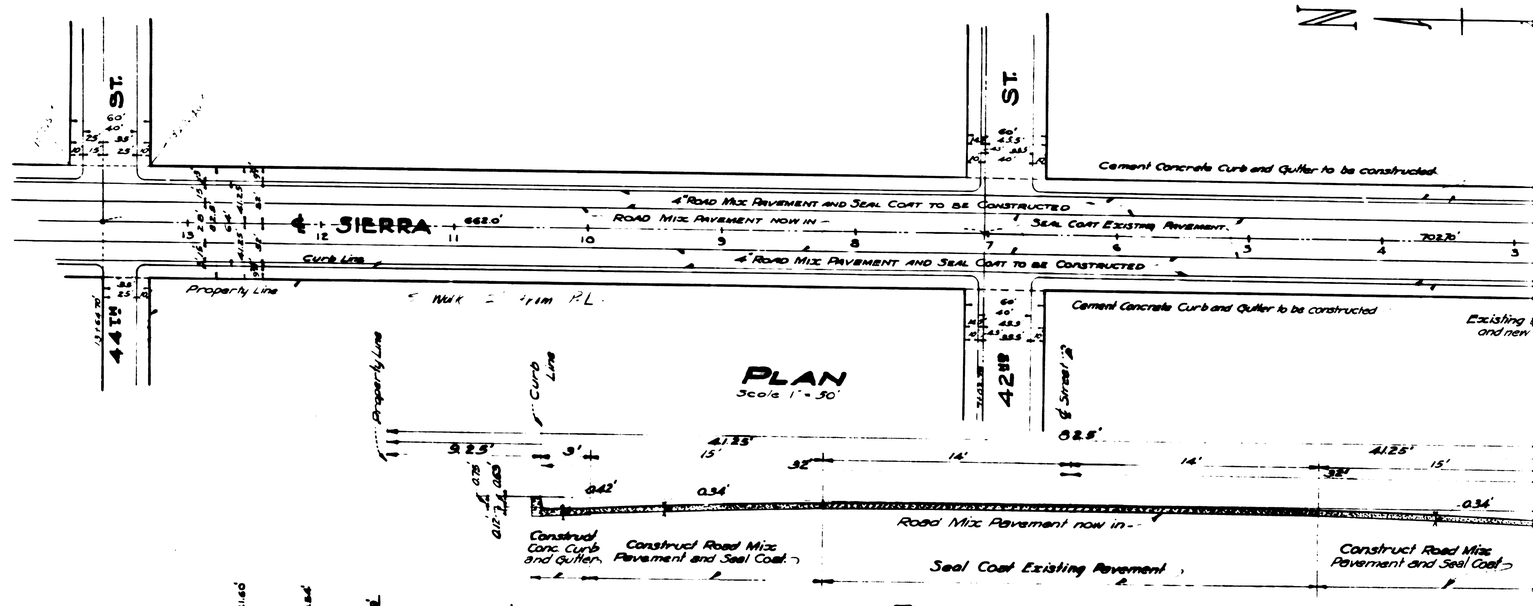
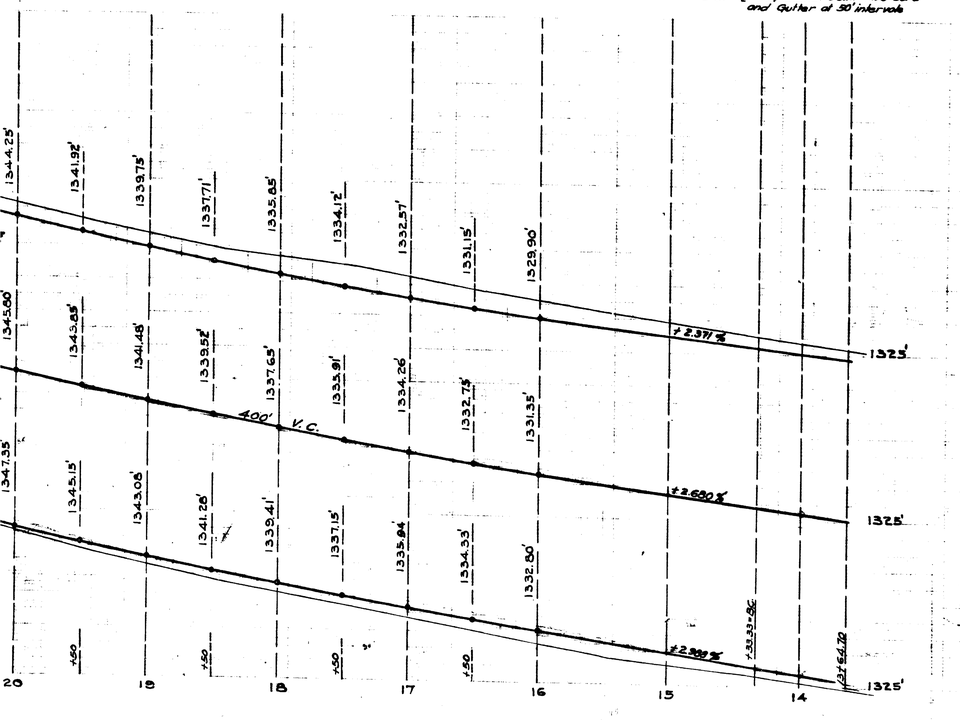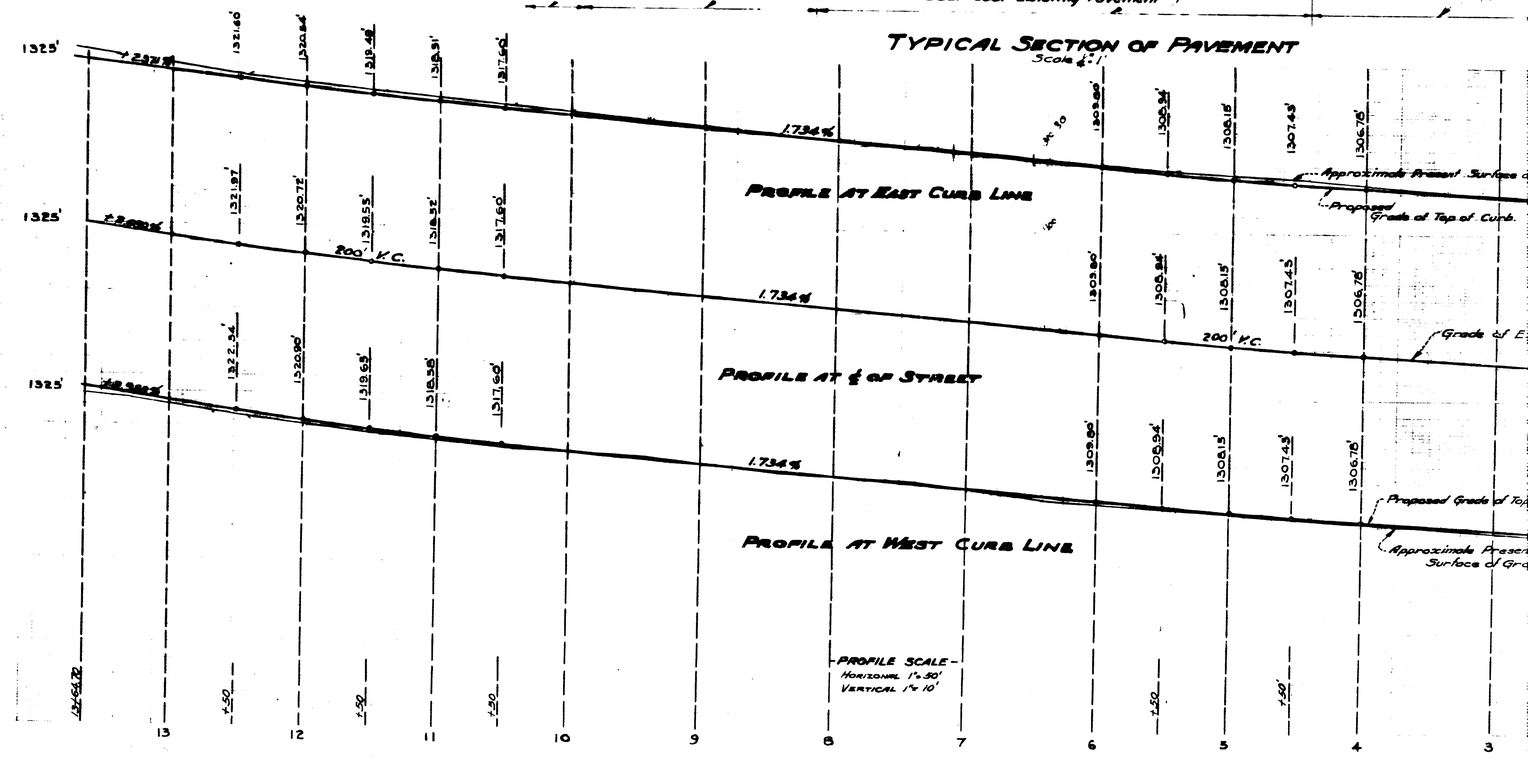
TYPICAL SECTION OF PAVEMENT
Scale ½" = 1'