459-1

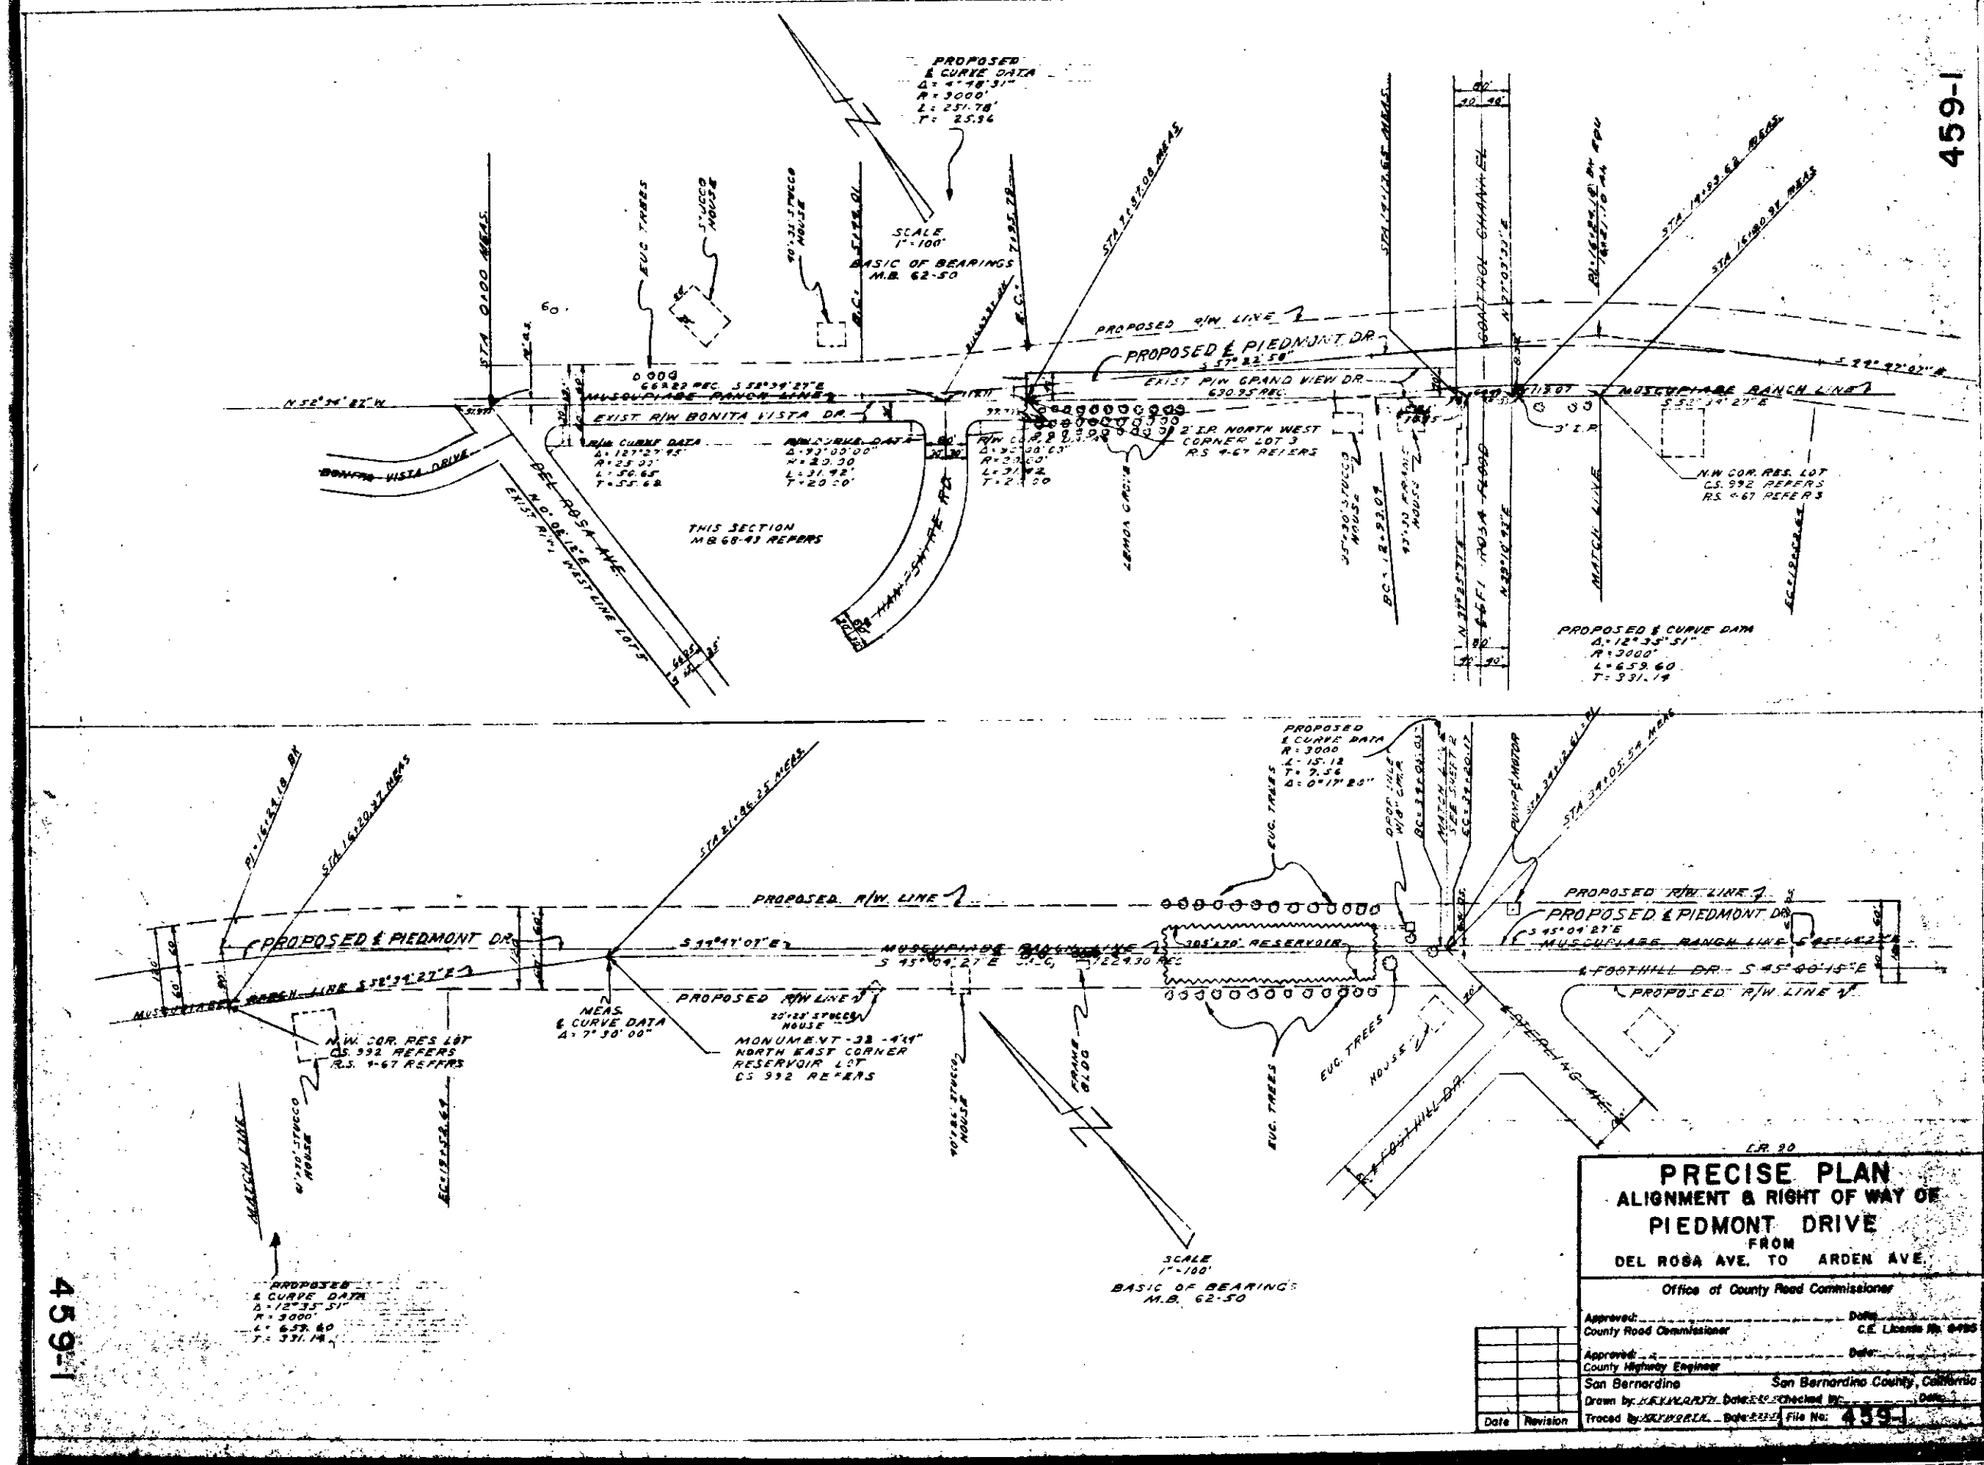

PRECISE PLAN
ALIGNMENT & RIGHT OF WAY OF PIEDMONT DRIVE
FROM
DEL ROSA AVE. TO ARDEN AVE.

Office of County Road Commissioner

Approved: _____ Date: _____
County Road Commissioner — C.E. License No. 6455

Approved: _____ Date: _____
County Highway Engineer

San Bernardino — San Bernardino County, California

Drawn by: K.R.V.W.C.R.T.H. Date: 5-57 Checked by: _____ Date: _____

Traced by: K.R.V.W.C.R.T.H. Date: 5-57 File No: 459-1

Date	Revision

459-1