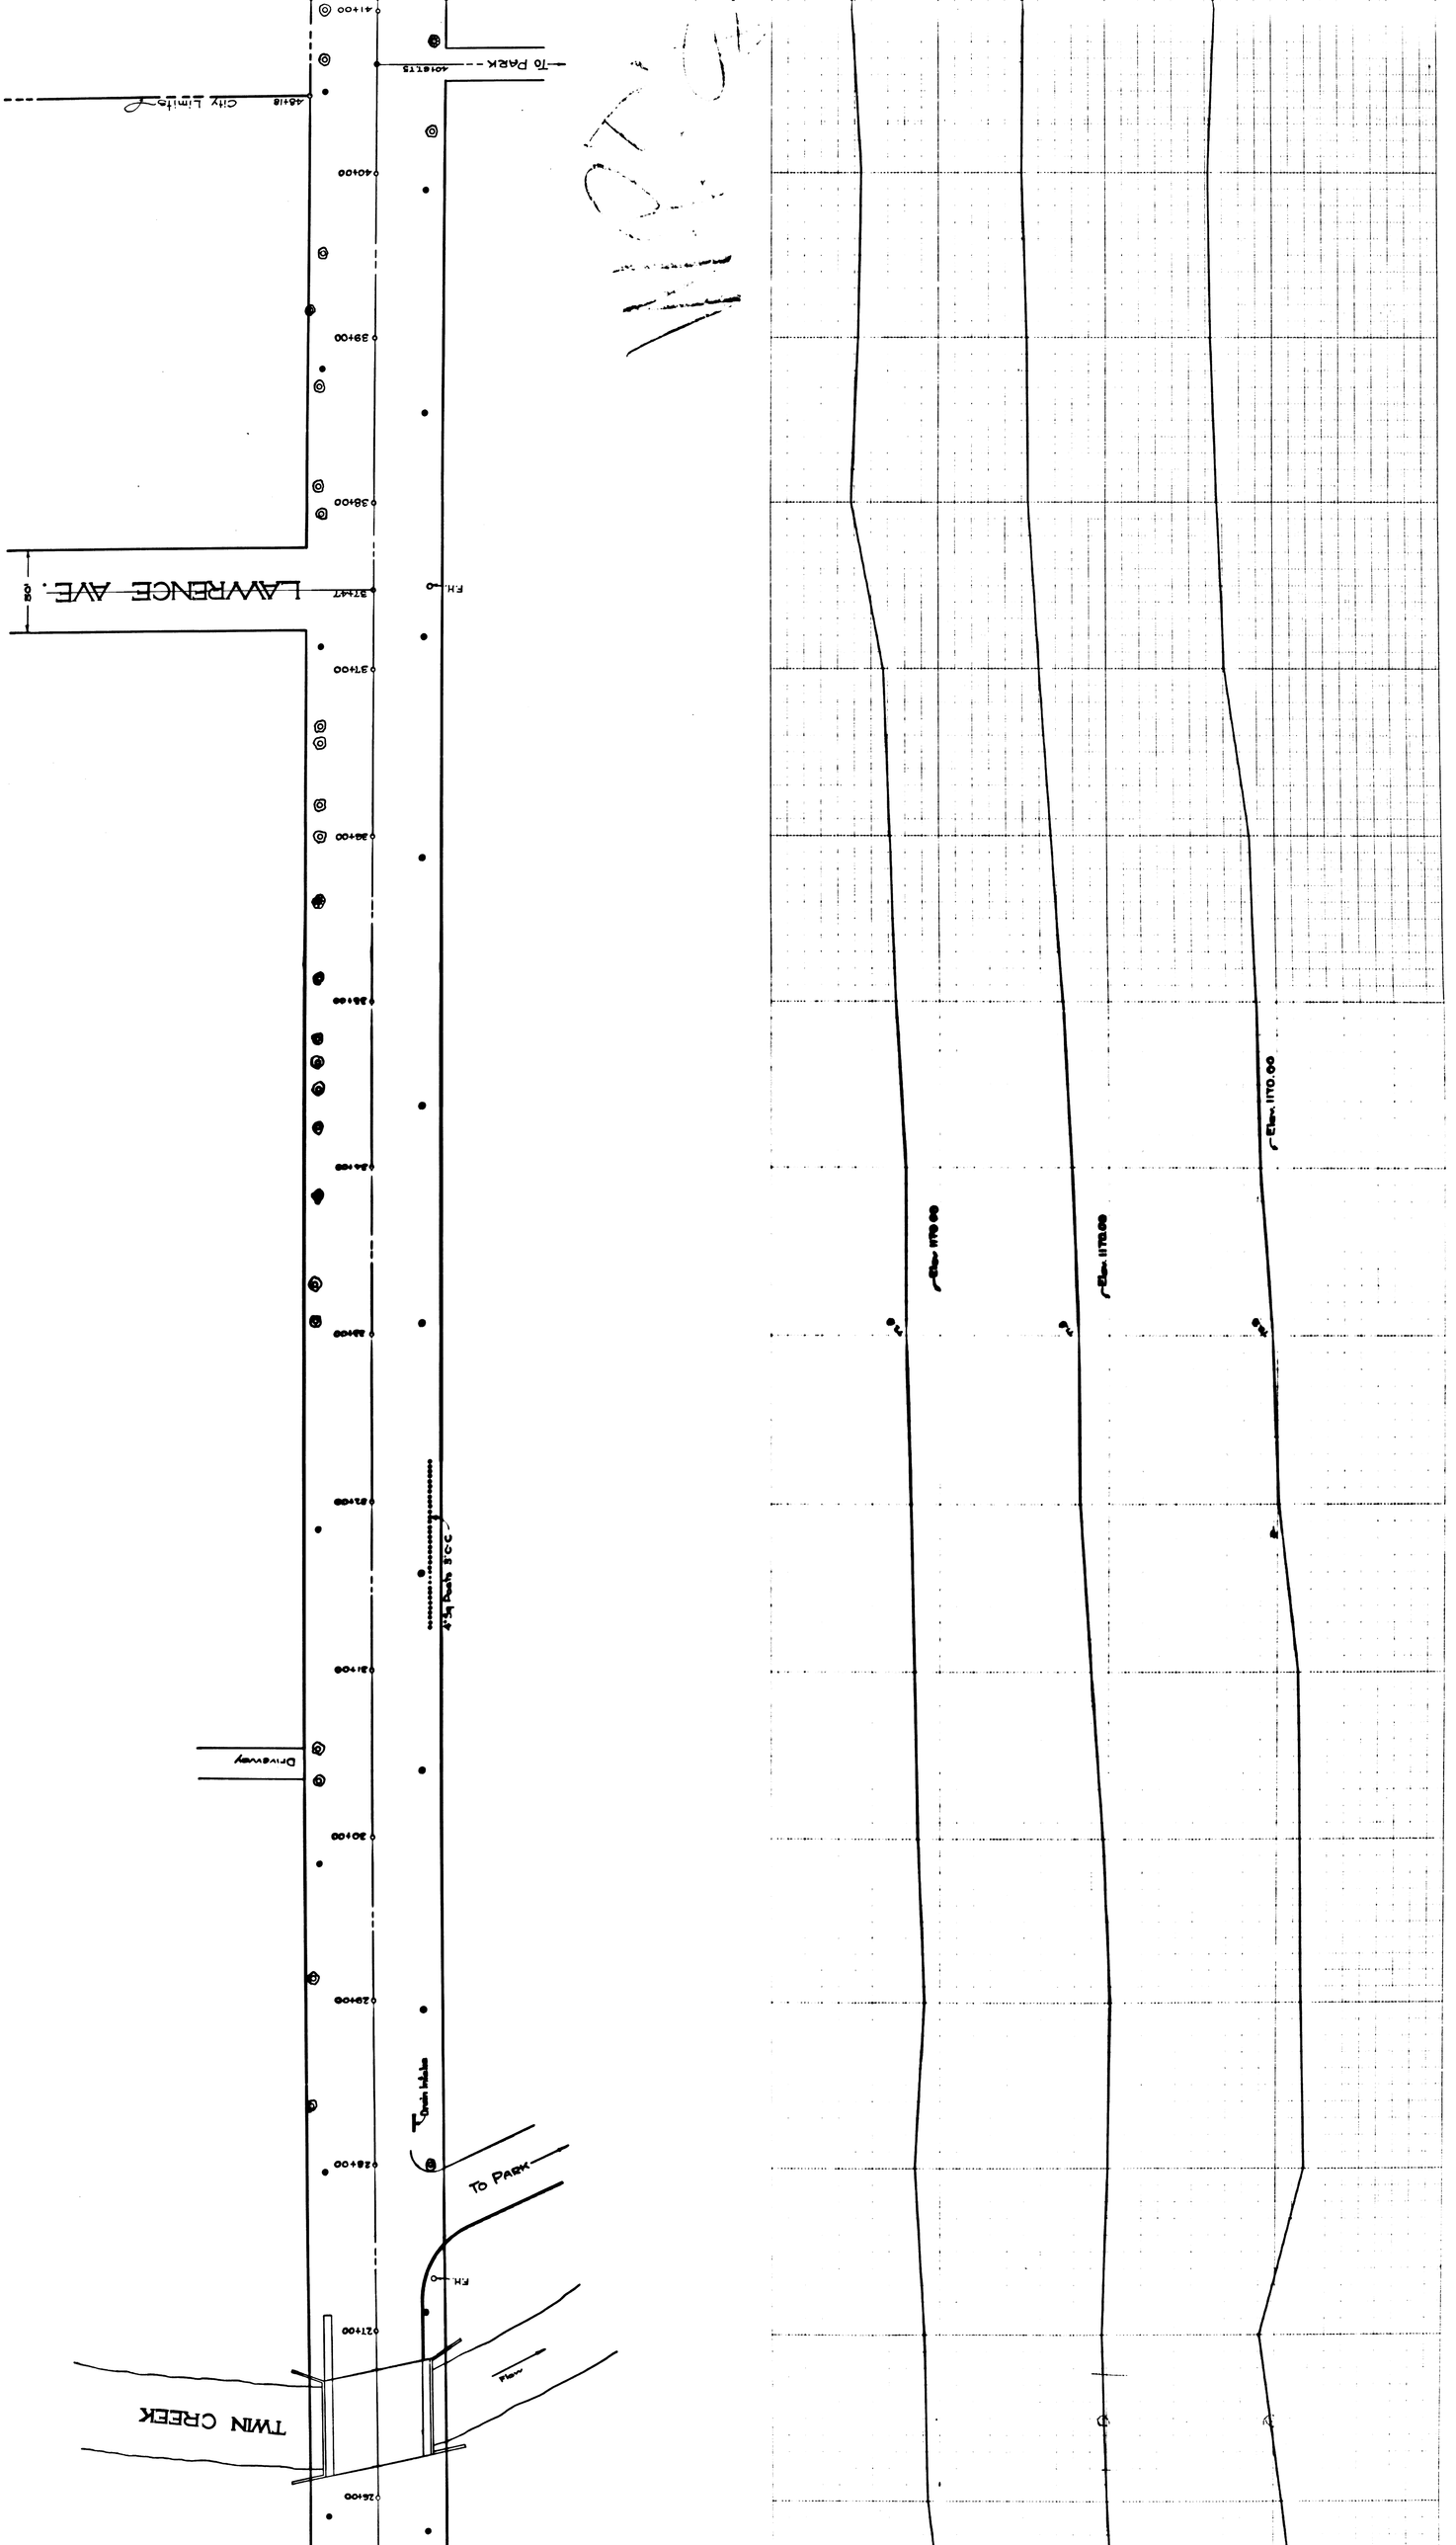
TWIN CREEK
To PARK
To PARK
LAWRENCE AVE.
City Limits
Driveway
Flow
Elev. 1170.00
Elev. 1170.00
Elev. 1170.00

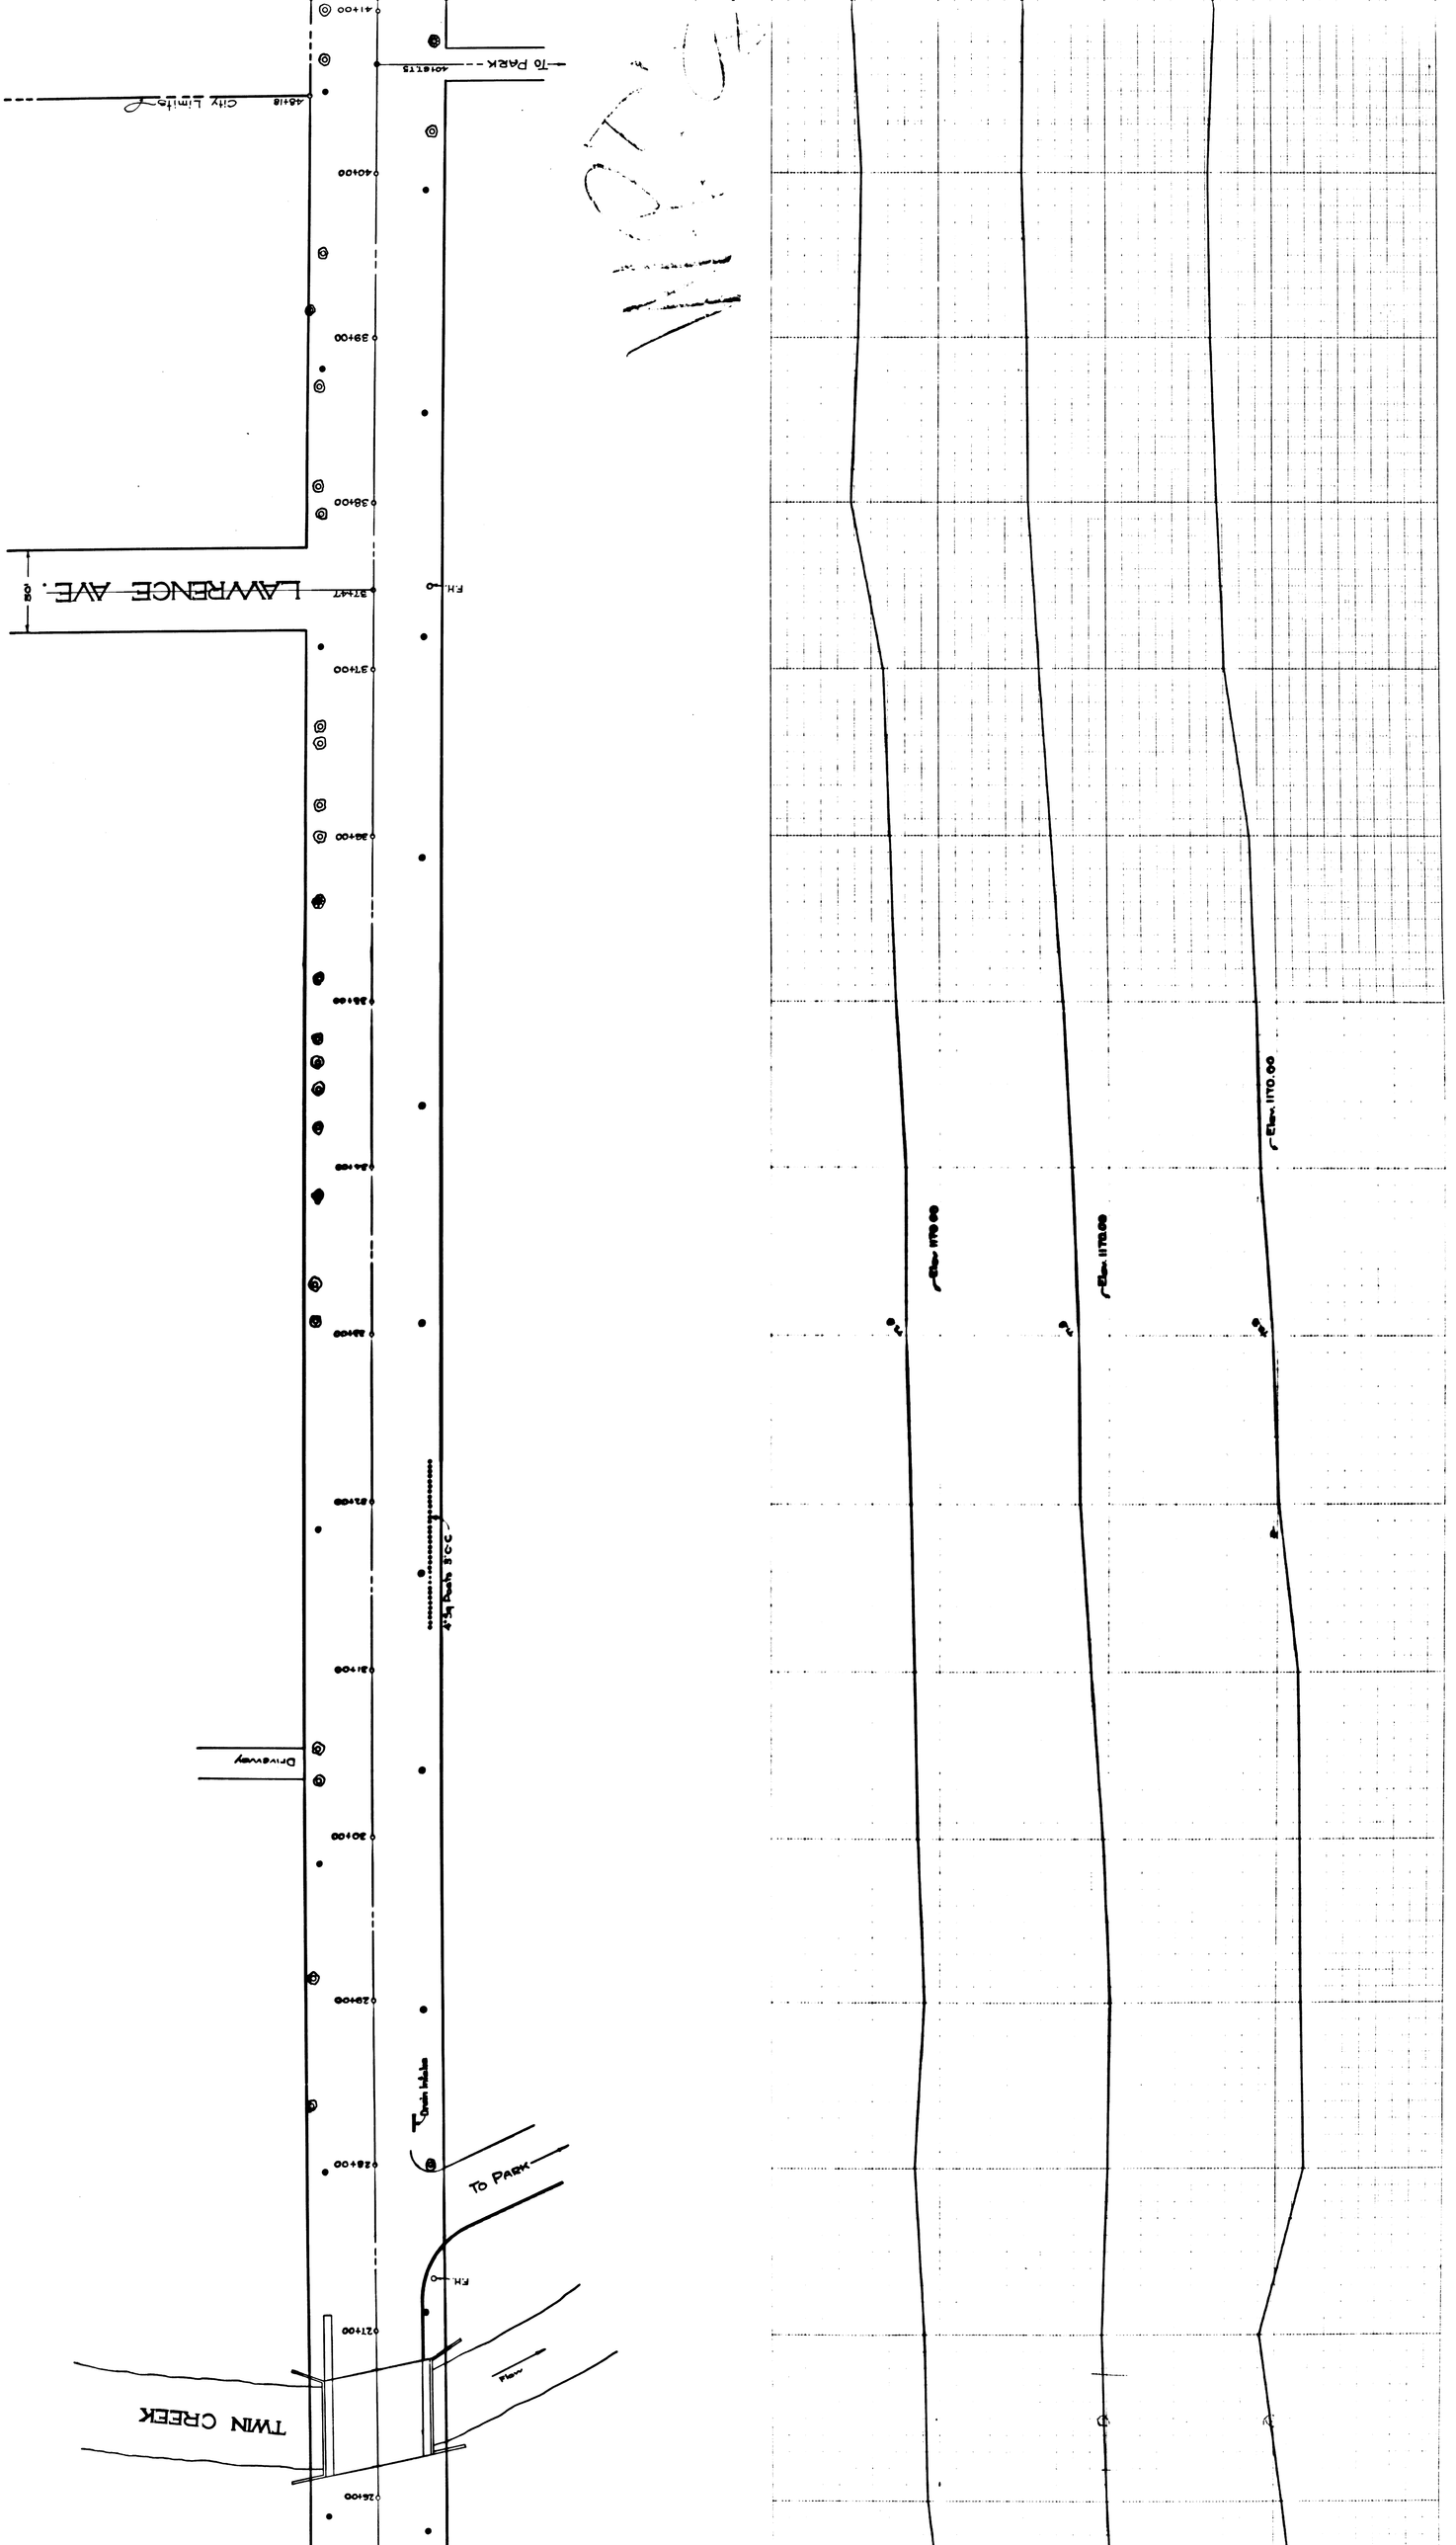
TWIN CREEK
To PARK
To PARK
LAWRENCE AVE.
City Limits
Driveway
Flow
Elev. 1170.00
Elev. 1170.00
Elev. 1170.00