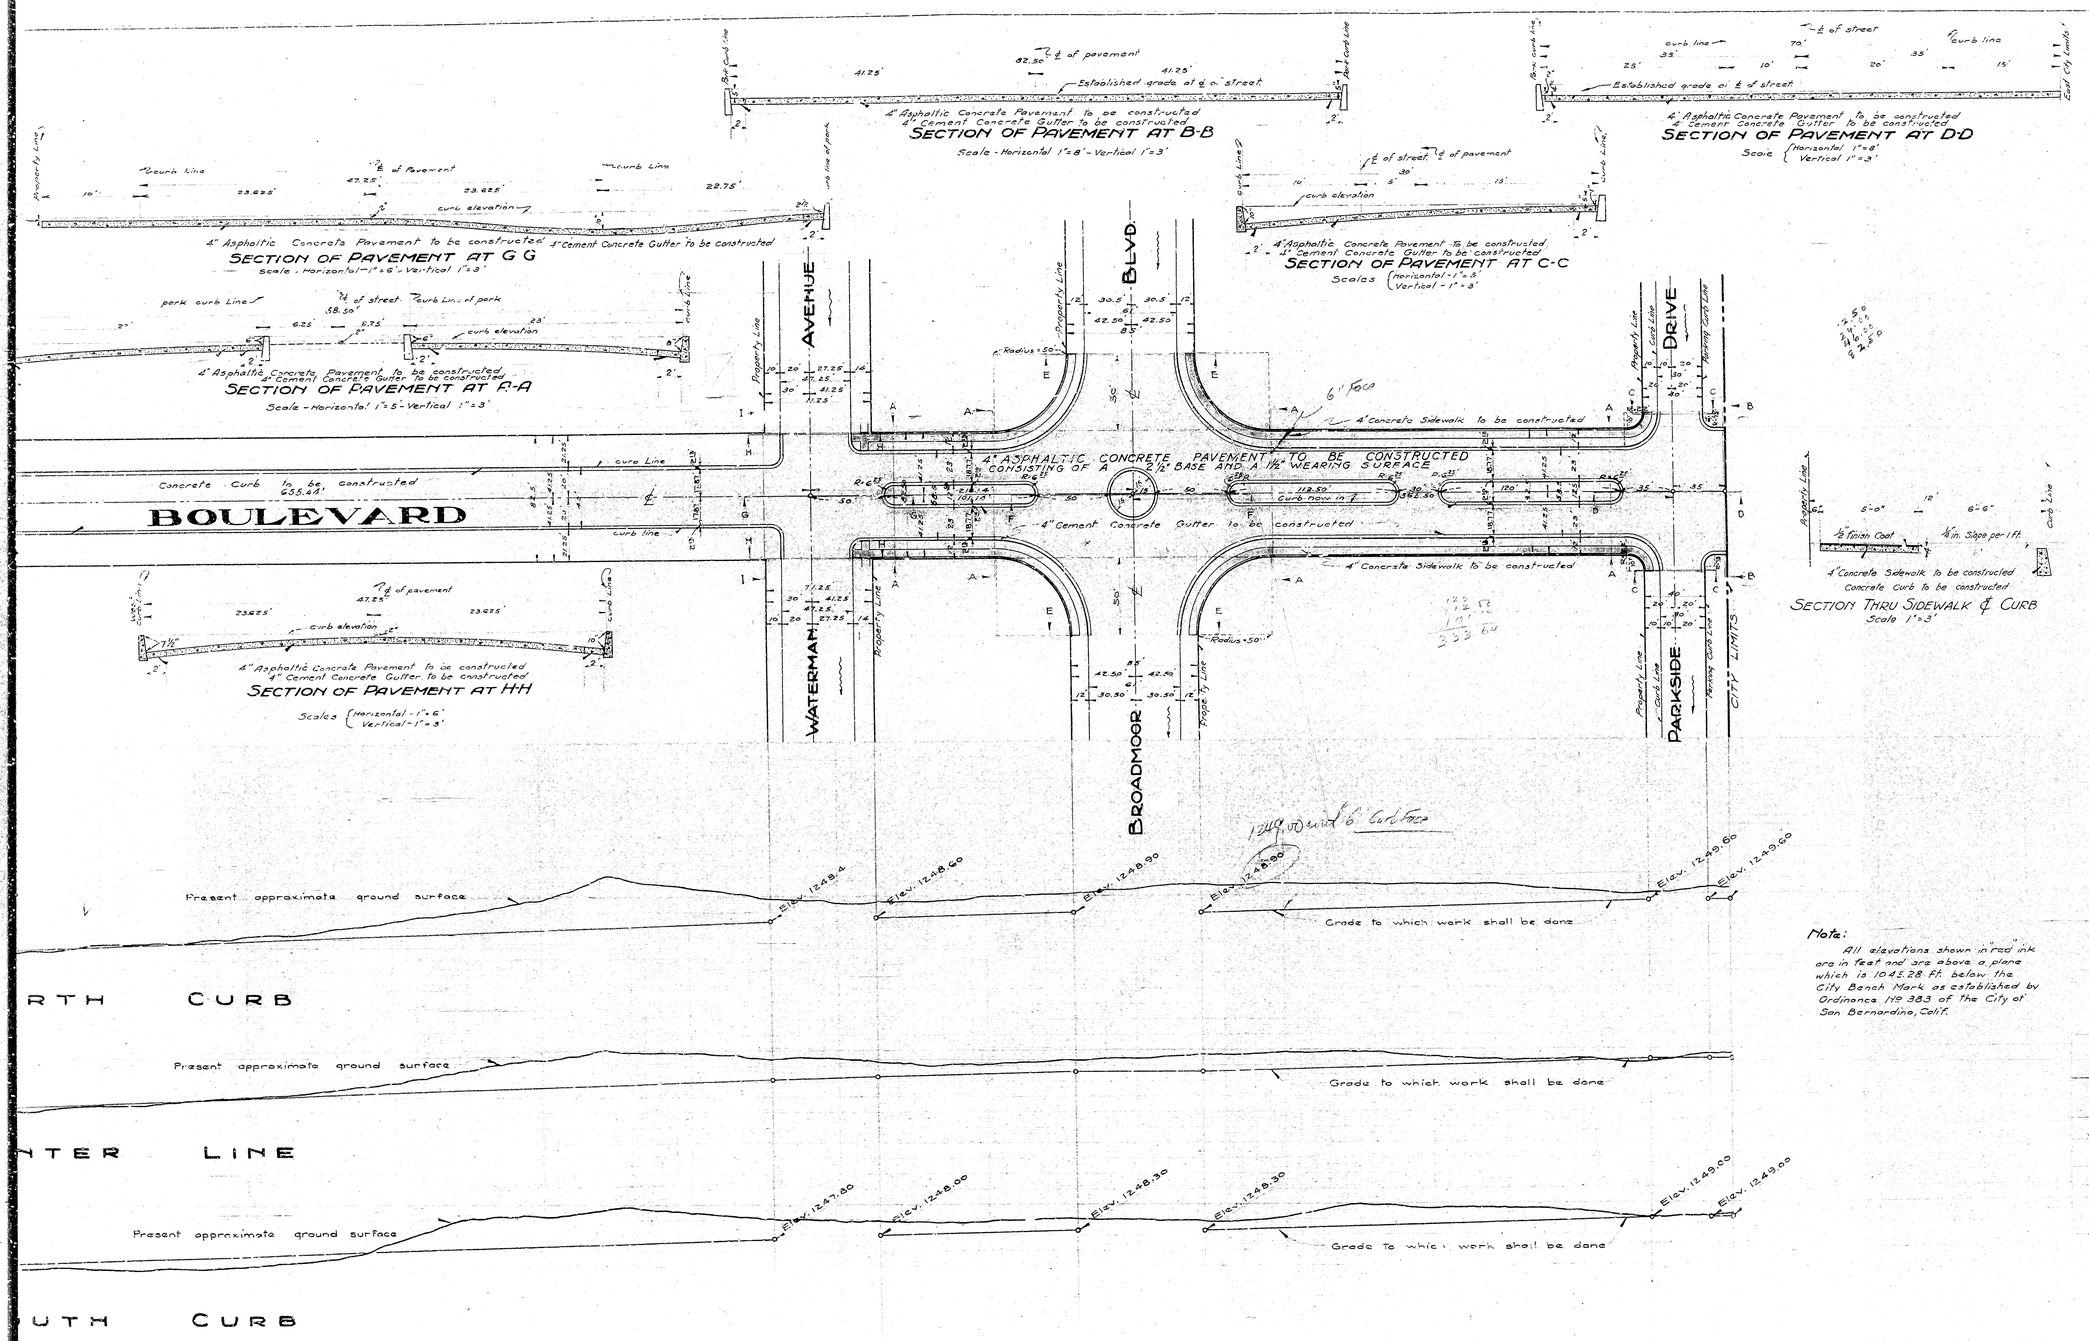

SHEET No 1 - F

PLAN No

FOR THE IMPRO

MARSHALL B

BETWEEN THE EAST CITY L

THIRTY-FOUR

BETWEEN THE EAST CITY LIM

CITY OF SAN BE

JAN.-1929

ESTABLISHED GRADE OF S

STREET NAME	DATE ES
MARSHALL BOULEVARD	April
THIRTY-FOURTH STREET	Jan.
BROADMOOR BOULEVARD	"
PARKSIDE DRIVE	"
WATERMAN AVENUE	"
MARSHALL BOULEVARD	"

LEGEND

"or in. means inch or inches.
'or ft. means foot or feet.
Blvd means boulevard
No means number
℄ means center
Elev. means elevation
Concrete Curb to be constructed shown thus
4" Concrete Sidewalk to be constructed shown
4" Cement Concrete Gutter to be constructed shown thus
4" Asphaltic Concrete Pavement consisting of a 2½" and a 1½" wearing surface to be constructed shown thus

Note:
All elevations shown in red ink are in feet and are above a plane which is 1045.28 Ft. below the City Bench Mark as established by Ordinance No 383 of the City of San Bernardino, Calif.

TITLE TO STREETS

STREET NAME	TITLE HOW ACQUIRED
MARSHALL BOULEVARD	Ded. to City by Arrowhead Tract
34TH STREET	Ded. To City by Arrowhead Tract
BROADMOOR BOULEVARD	Ded. to City by Broadmoor Tract No 2370
PARKSIDE DRIVE	Ded. to City by Broadmoor Tract No 2370
WATERMAN AVENUE	Ded. to City by Broadmoor Tract No 2370 Garden Estates Tract No 1703 Garden Estates Unit No 2 Tract No 1809

PLAN ADOPTED MARCH 18, 1929.