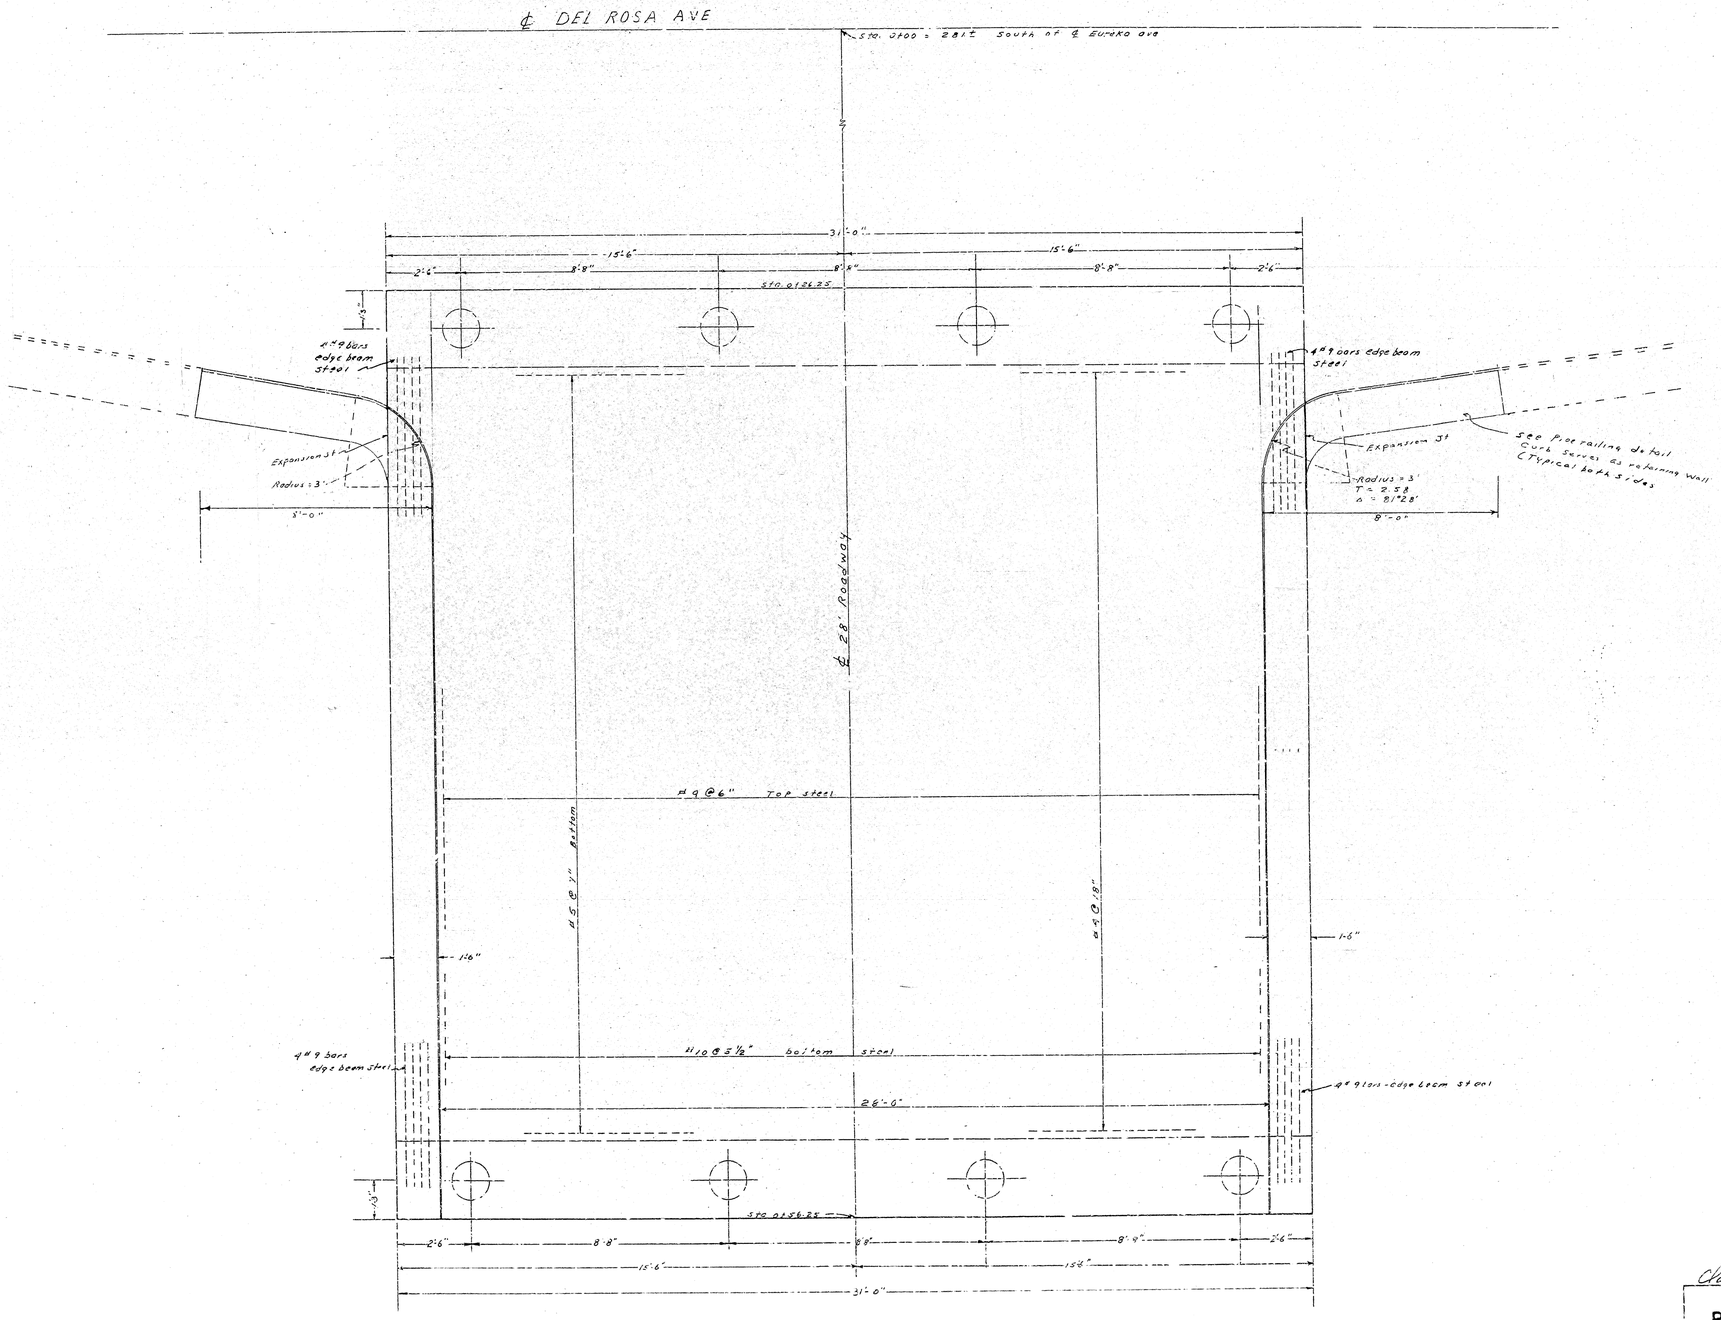

Charles E. Mary RE 13,936

PLAN VIEW

SHEET 3 OF 4 SHEETS | SCALE: 1/2" = 1'

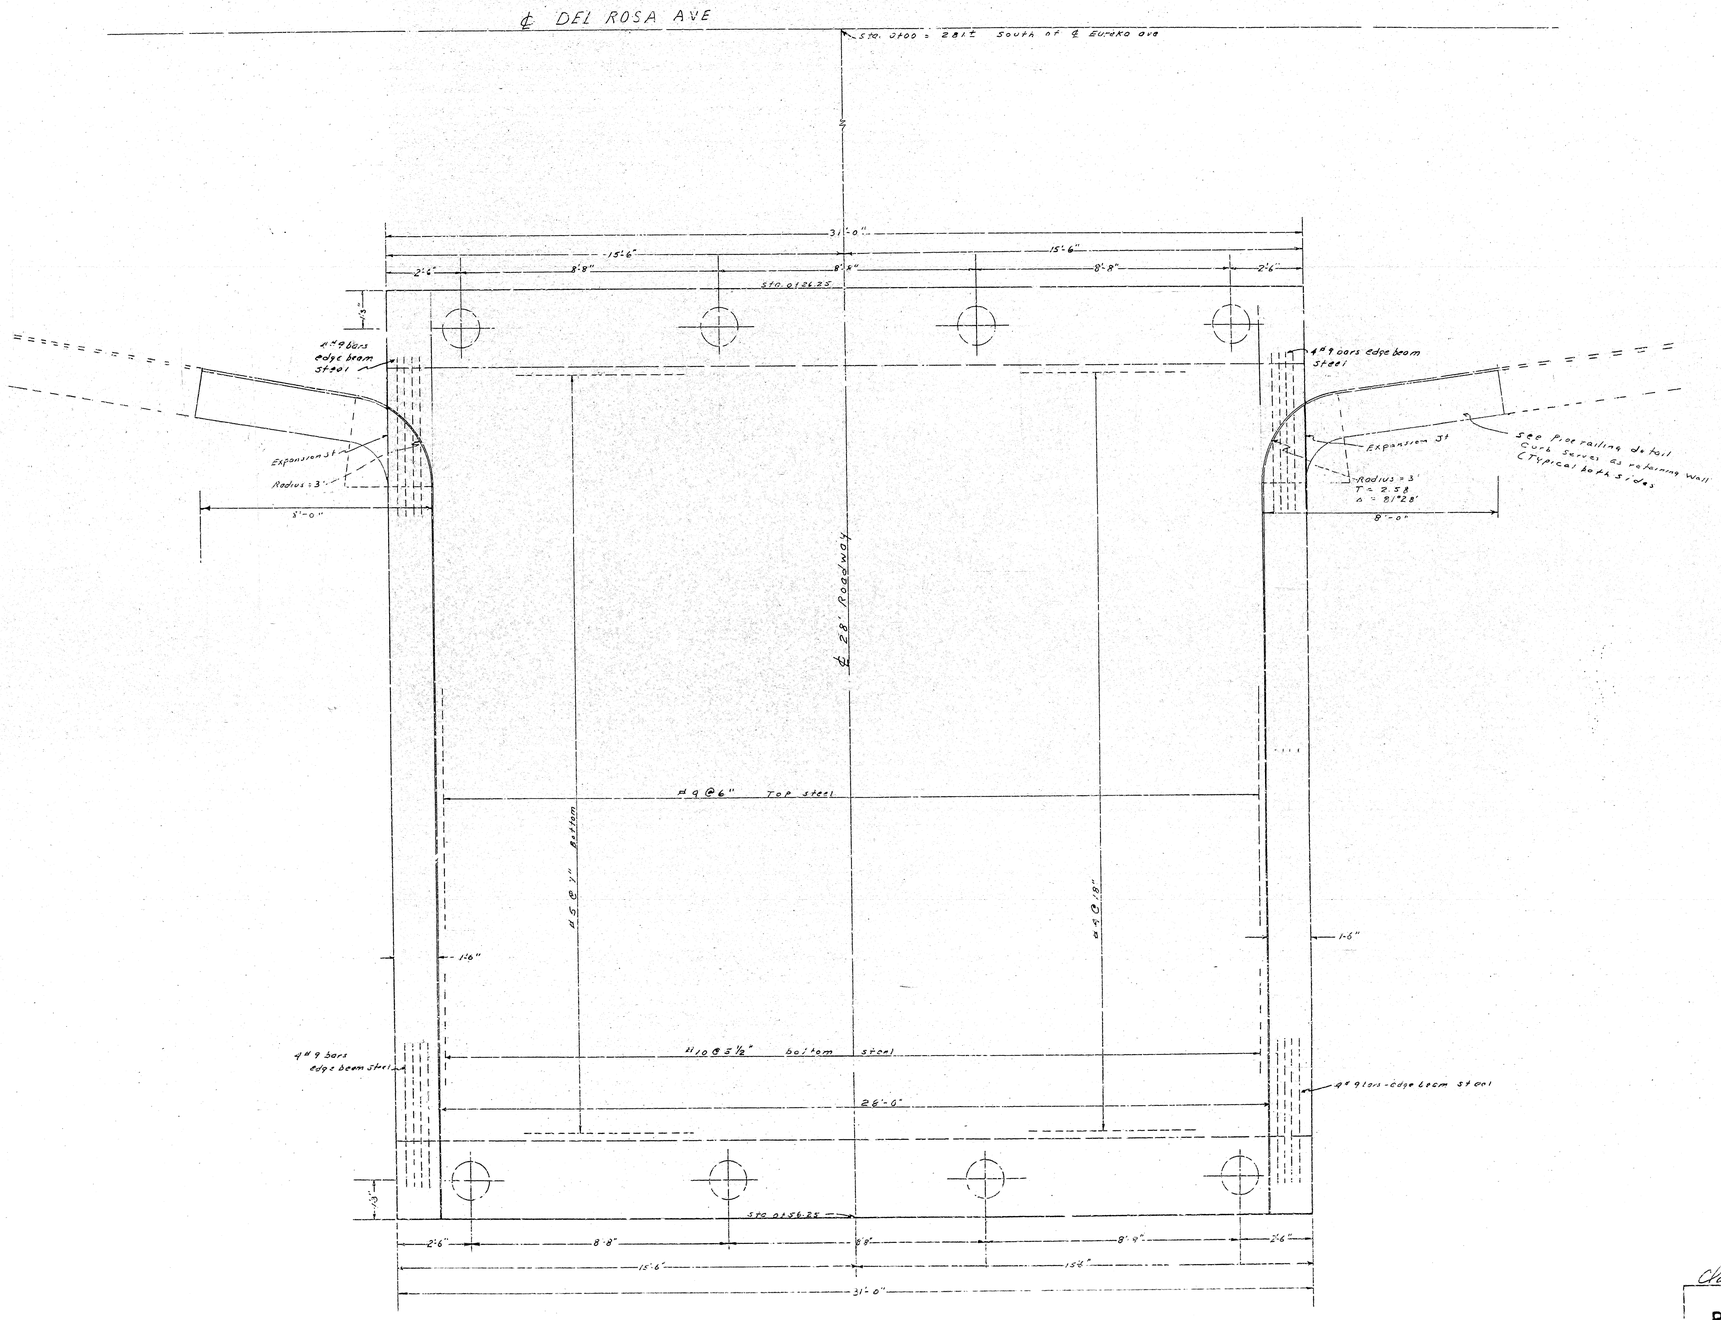

Charles E. Mary RE 13,936

PLAN VIEW

SHEET 3 OF 4 SHEETS | SCALE: 1/2" = 1'