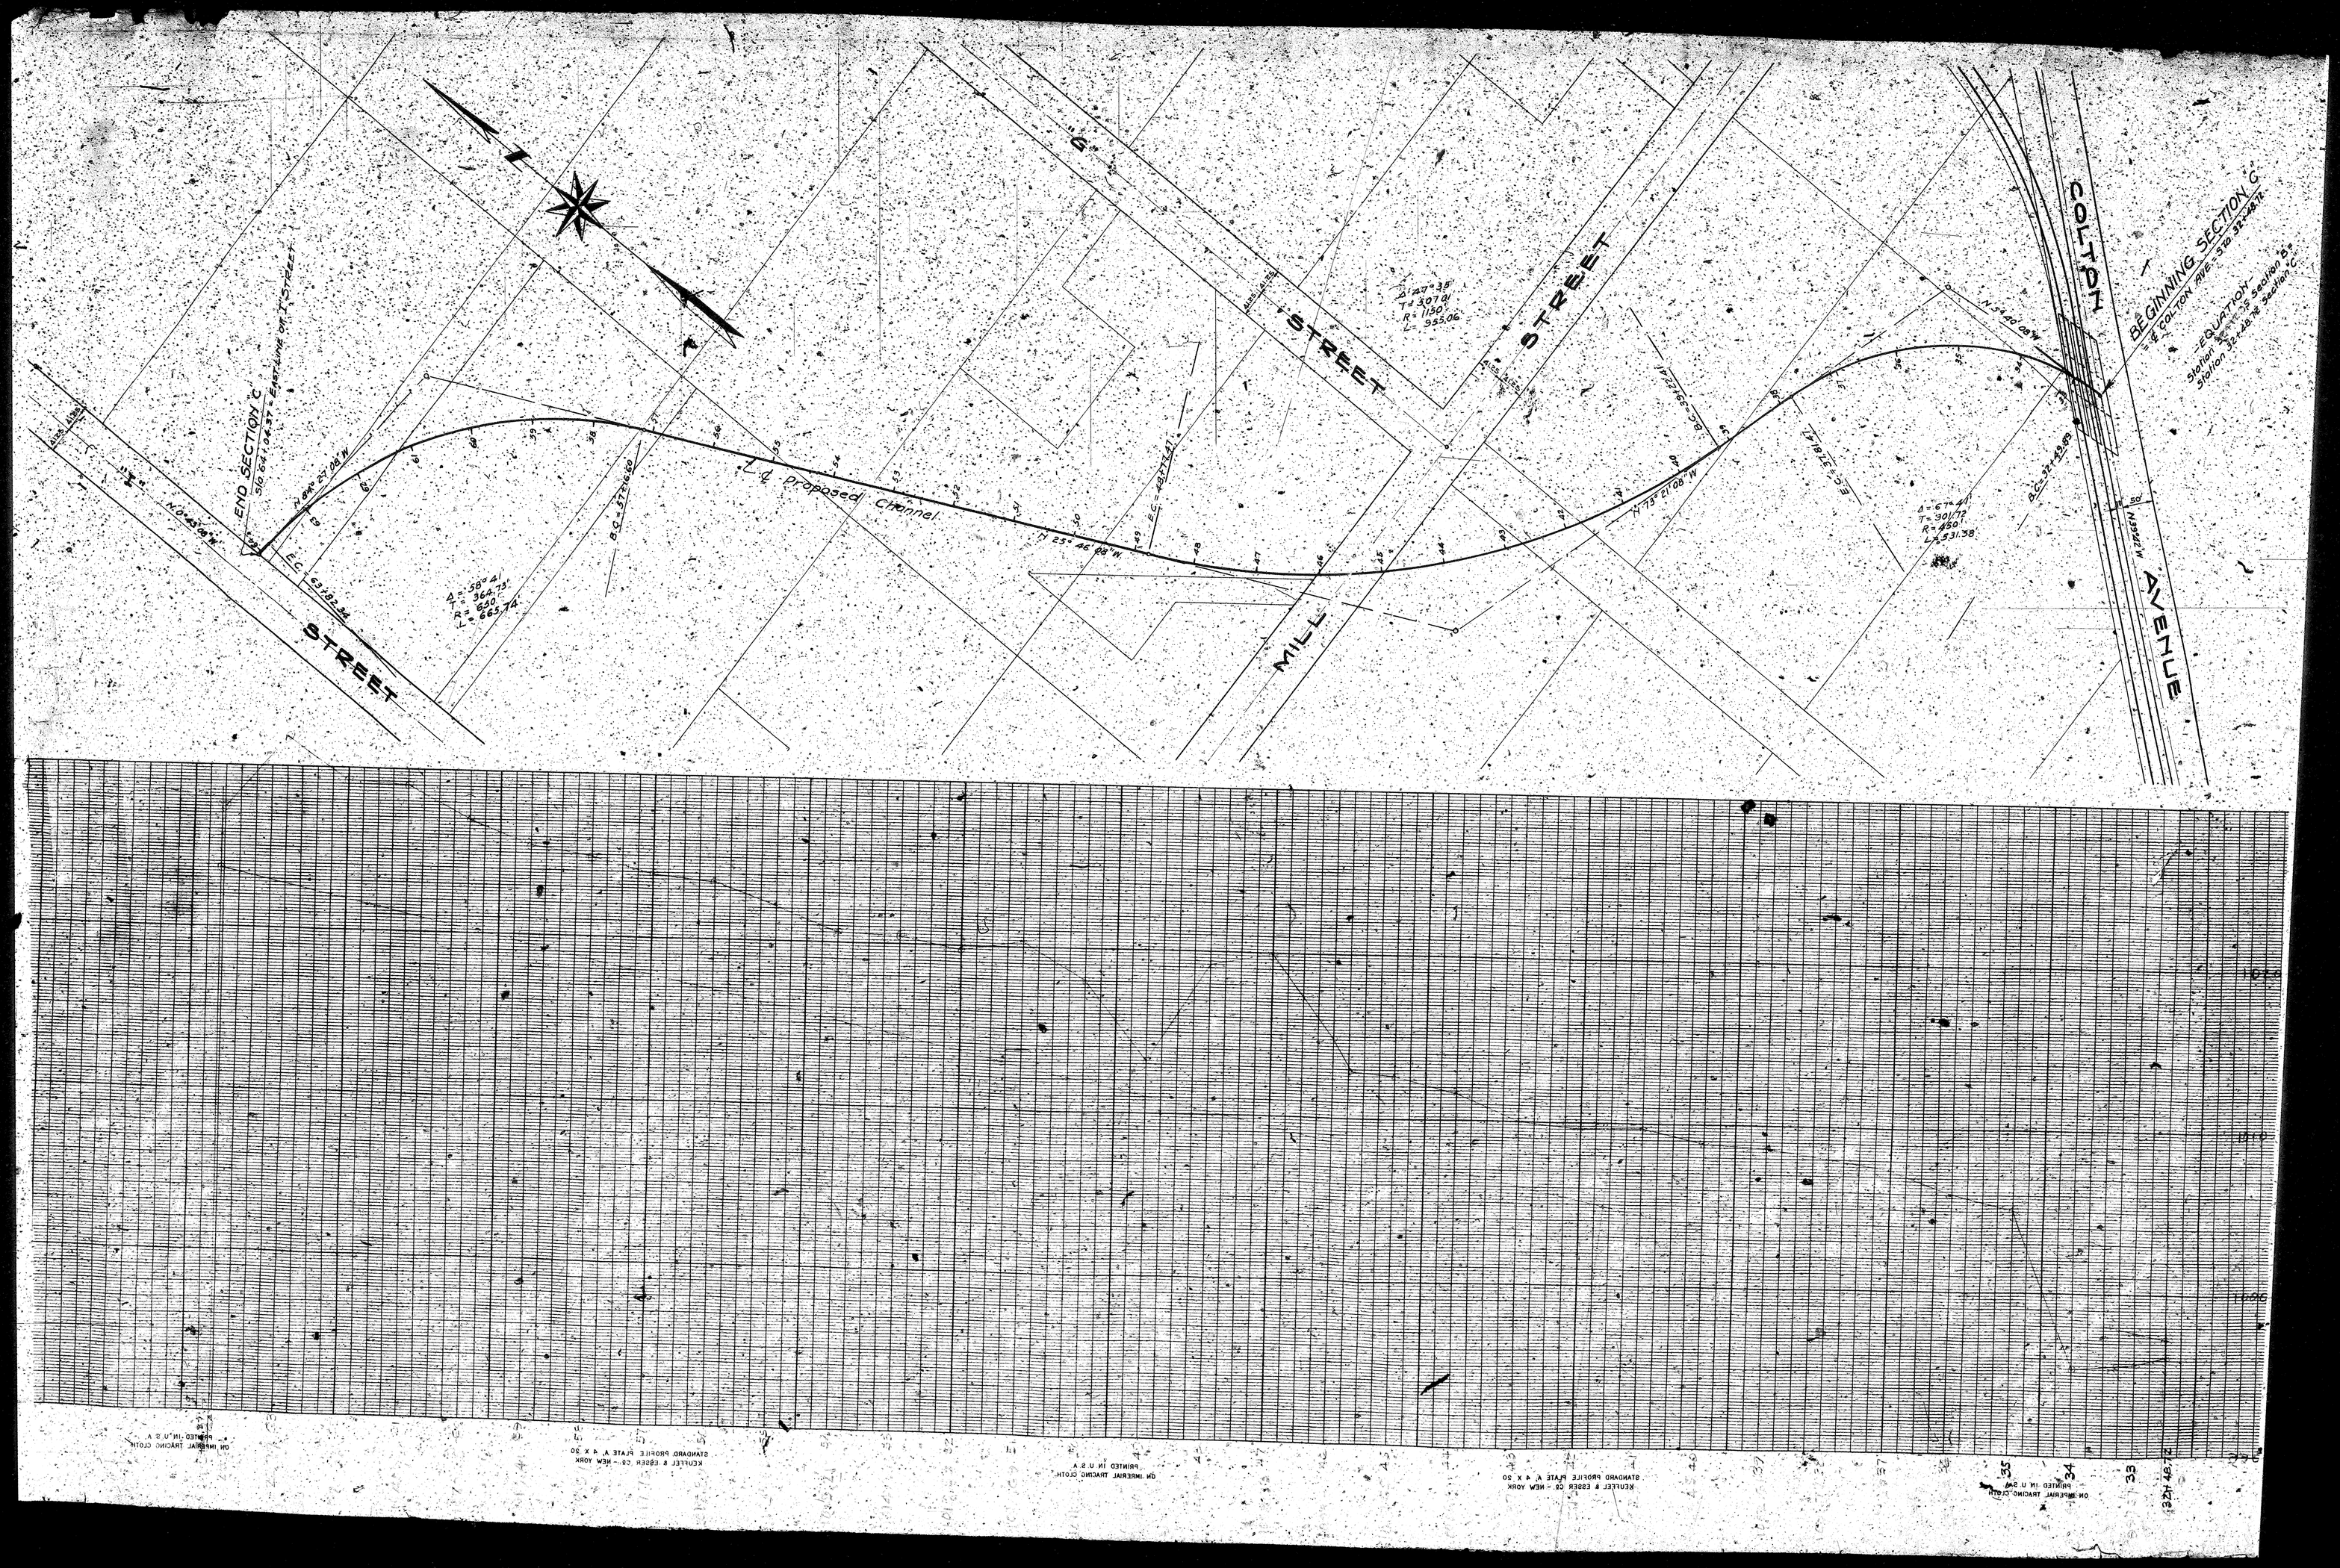

END SECTION "C"
STREET
STREET
STREET
MILL
COLTON
AVENUE
℄ Proposed Channel
BEGINNING SECTION "C"
EQUATION