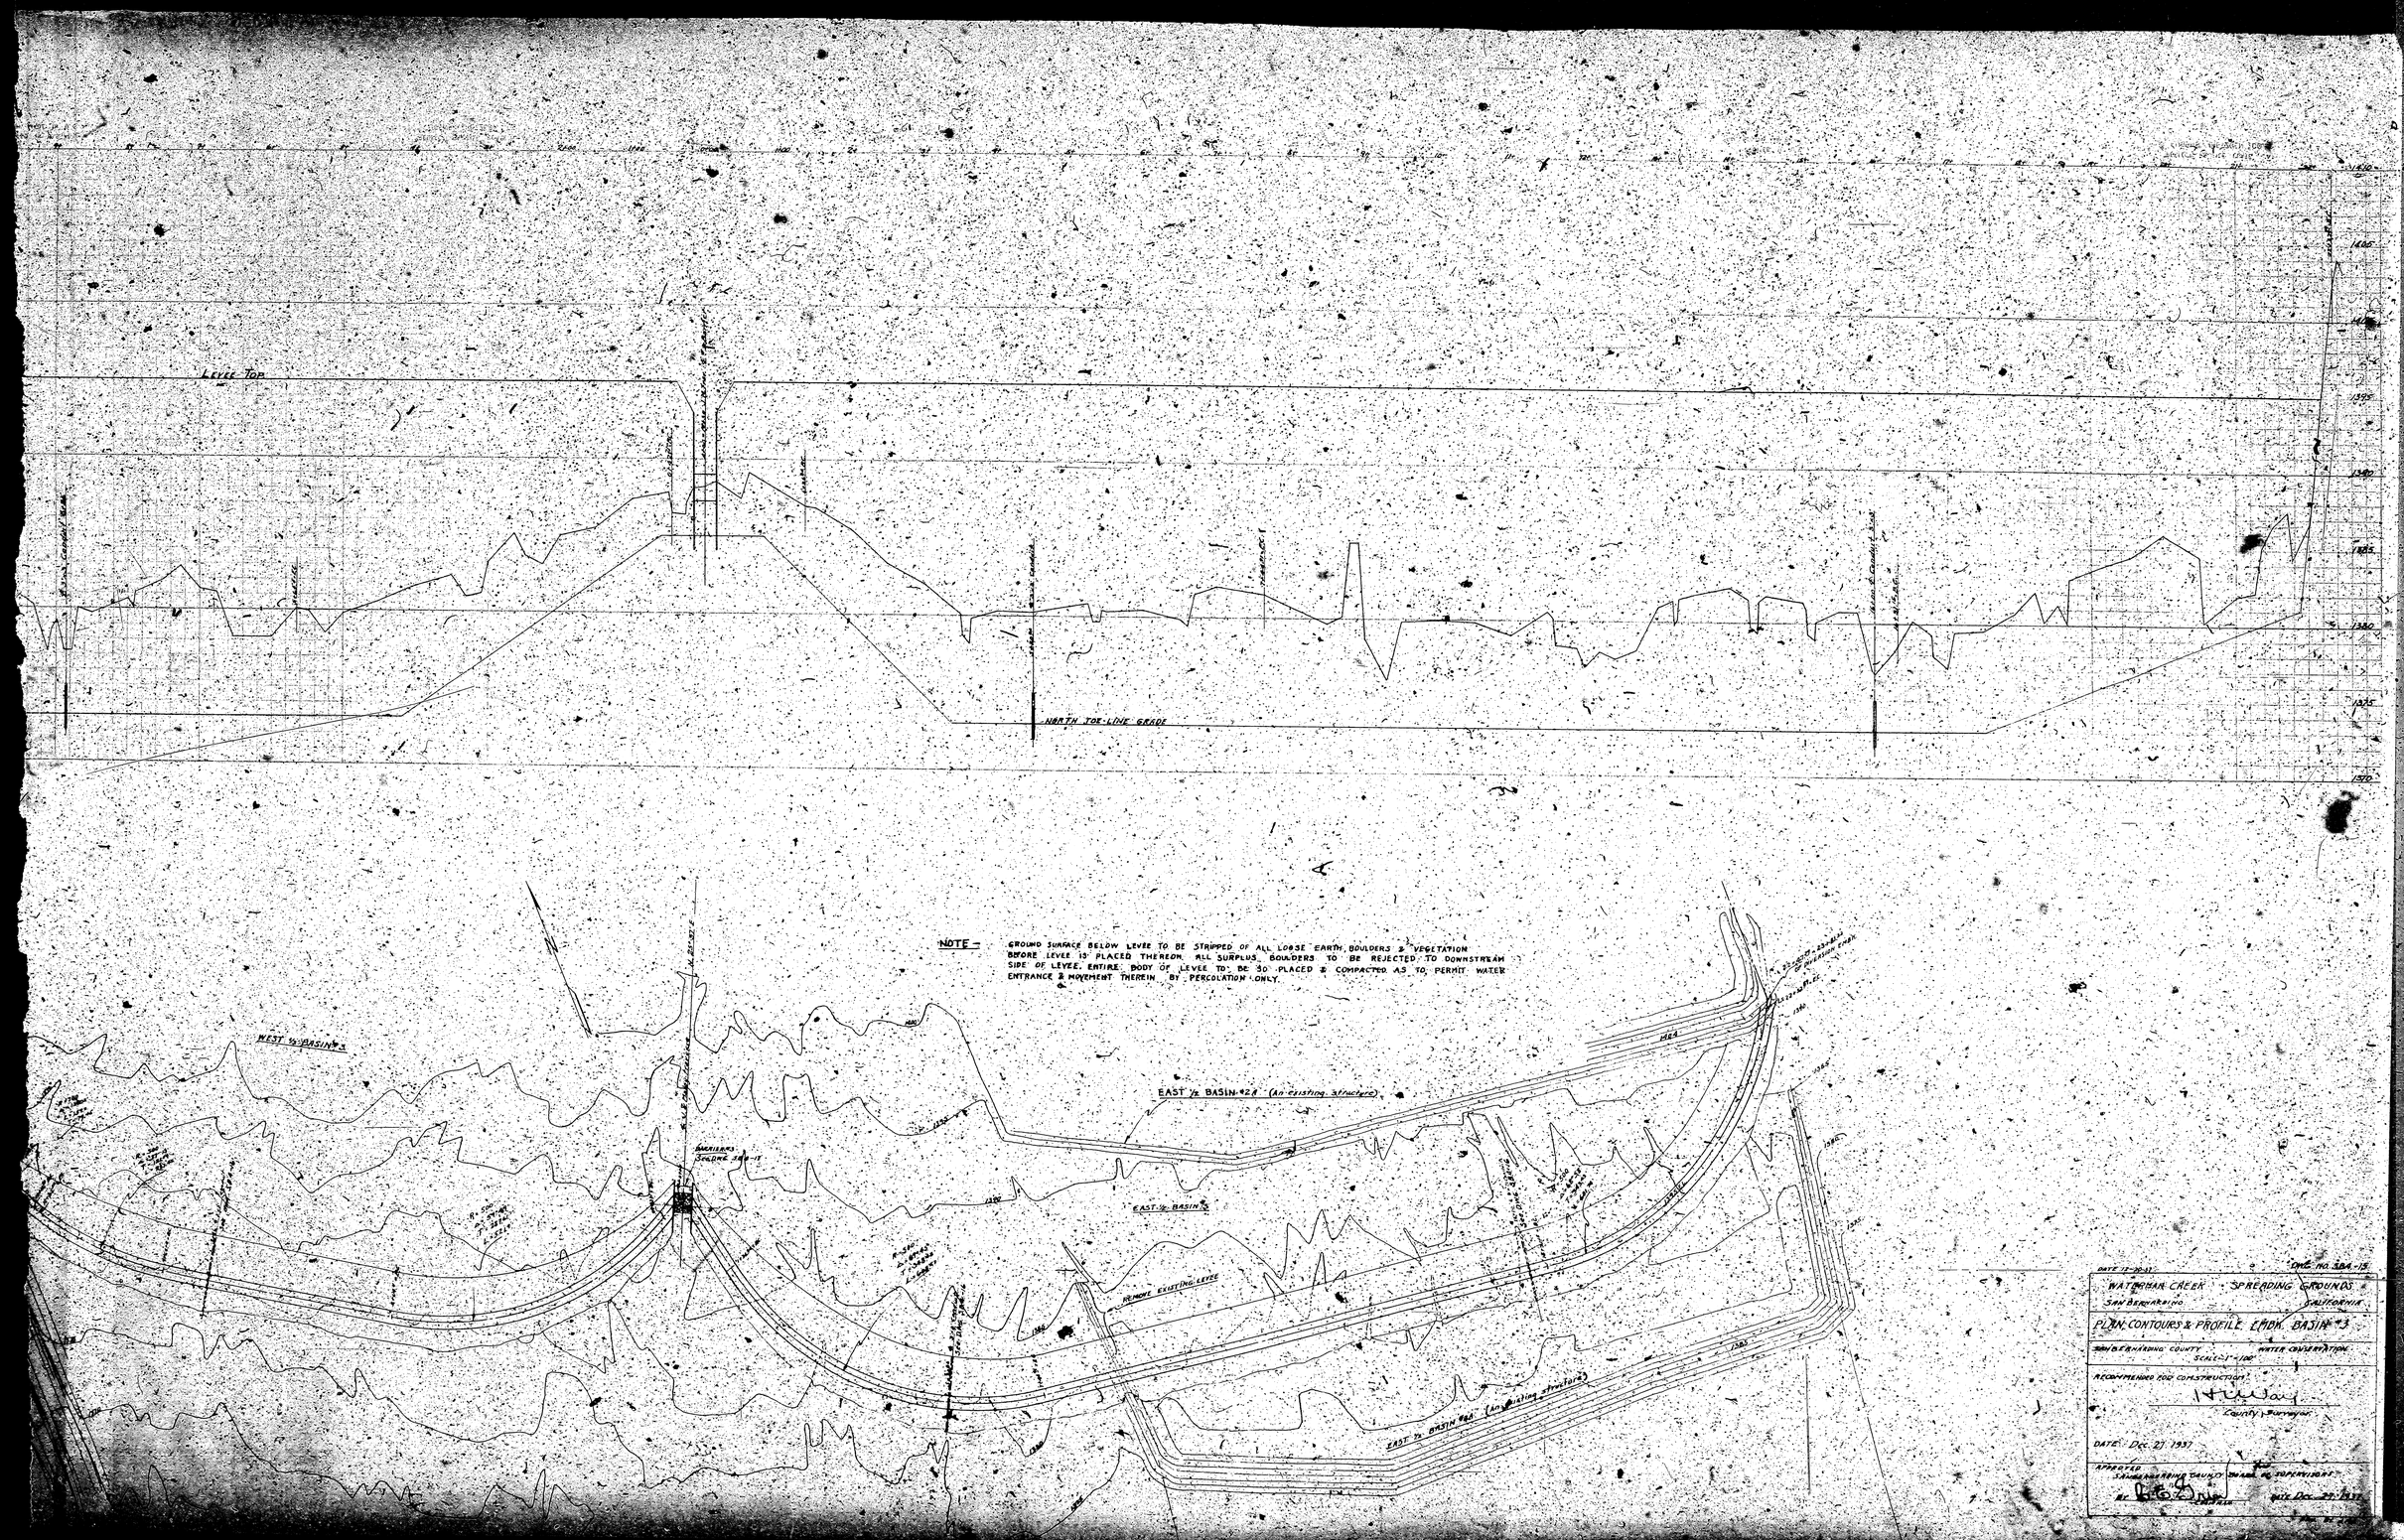
LEVEE TOP
NORTH TOE-LINE GRADE
1410
1400
1395
1390
1385
1380
1375
1370
NOTE - GROUND SURFACE BELOW LEVEE TO BE STRIPPED OF ALL LOOSE EARTH, BOULDERS & VEGETATION BEFORE LEVEE IS PLACED THEREON. ALL SURPLUS BOULDERS TO BE REJECTED TO DOWNSTREAM SIDE OF LEVEE. ENTIRE BODY OF LEVEE TO BE SO PLACED & COMPACTED AS TO PERMIT WATER ENTRANCE & MOVEMENT THEREIN BY PERCOLATION ONLY.
WEST ½ BASIN #2
EAST ½ BASIN #2A (An existing structure)
EAST ½ BASIN #2
REMOVE EXISTING LEVEE
EAST ½ BASIN #2C (An existing structure)
DATE 12-20-37
DWG. NO. 384-15
WATERMAN CREEK SPREADING GROUNDS
SAN BERNARDINO CALIFORNIA
PLAN, CONTOURS & PROFILE, E. FOR. BASIN #3
SAN BERNARDINO COUNTY SCALE: 1" = 100' WATER CONSERVATION
RECOMMENDED FOR CONSTRUCTION:
County Surveyor
DATE: Dec. 27, 1937
APPROVED
SAN BERNARDINO COUNTY FLOOD CONTROL DISTRICT
BY
DATE Dec. 27, 1937

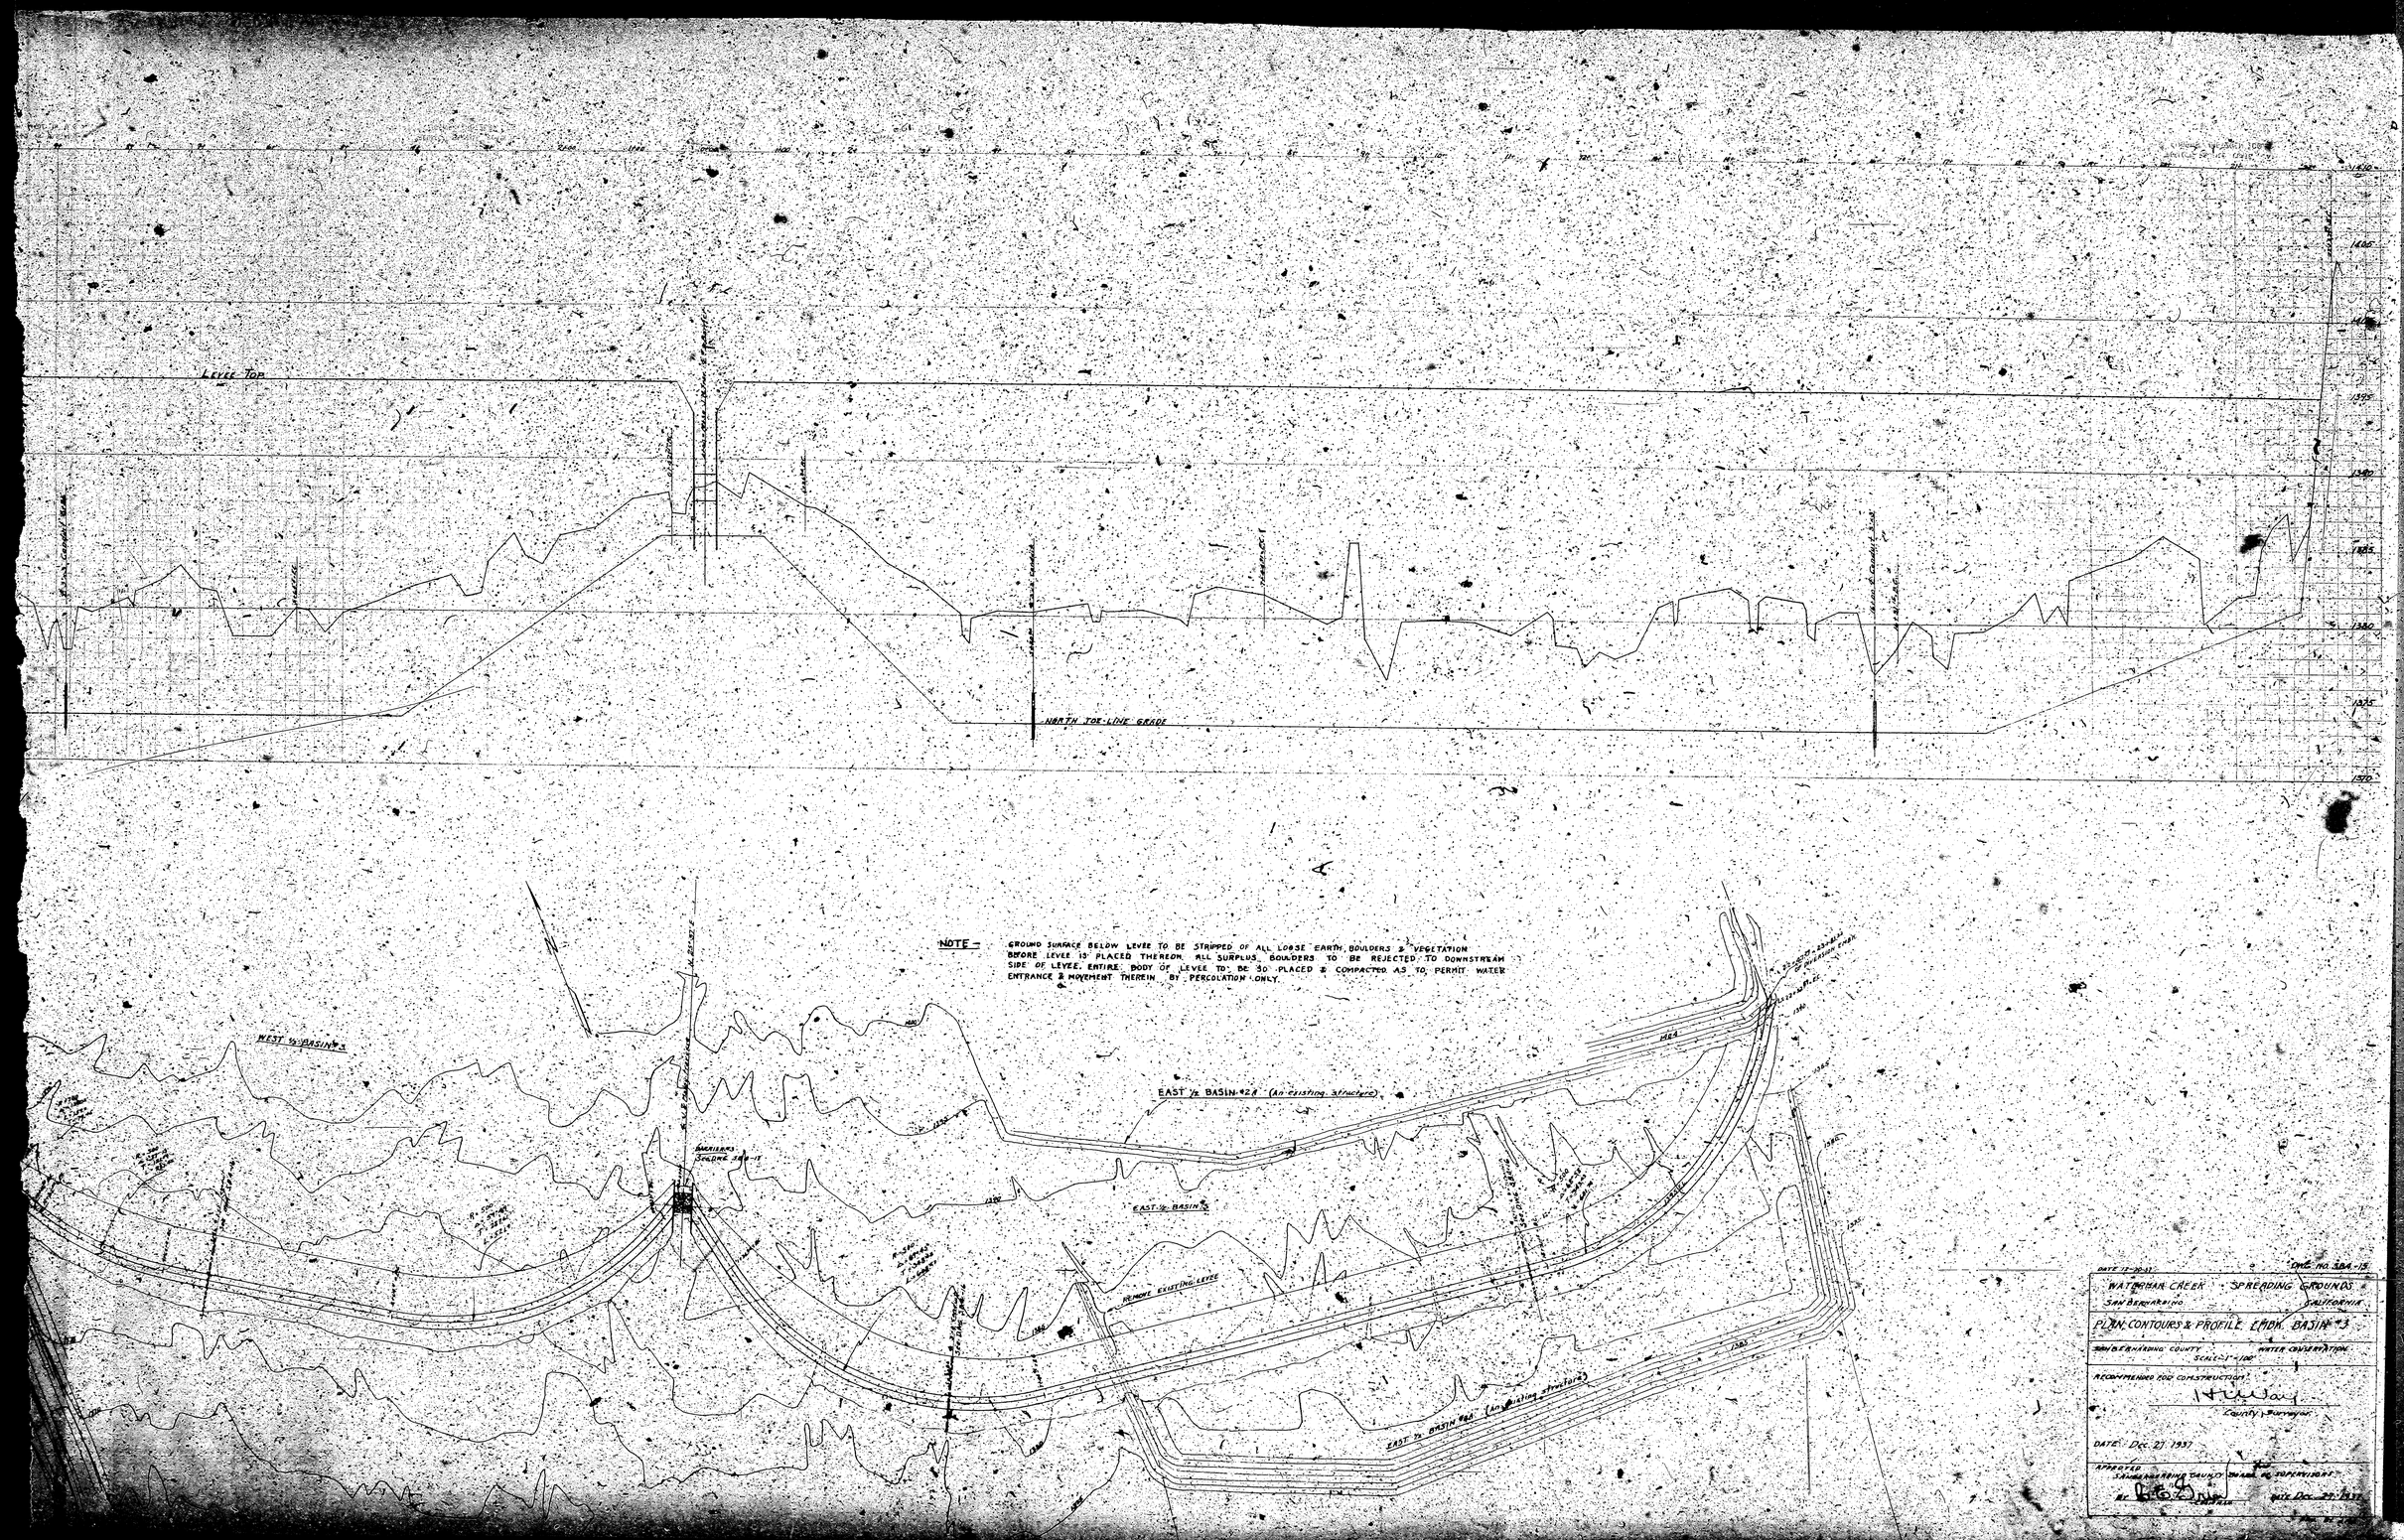
LEVEE TOP
NORTH TOE-LINE GRADE
1410
1400
1395
1390
1385
1380
1375
1370
NOTE - GROUND SURFACE BELOW LEVEE TO BE STRIPPED OF ALL LOOSE EARTH, BOULDERS & VEGETATION BEFORE LEVEE IS PLACED THEREON. ALL SURPLUS BOULDERS TO BE REJECTED TO DOWNSTREAM SIDE OF LEVEE. ENTIRE BODY OF LEVEE TO BE SO PLACED & COMPACTED AS TO PERMIT WATER ENTRANCE & MOVEMENT THEREIN BY PERCOLATION ONLY.
WEST ½ BASIN #2
EAST ½ BASIN #2A (An existing structure)
EAST ½ BASIN #2
REMOVE EXISTING LEVEE
EAST ½ BASIN #2C (An existing structure)
DATE 12-20-37
DWG. NO. 384-15
WATERMAN CREEK SPREADING GROUNDS
SAN BERNARDINO CALIFORNIA
PLAN, CONTOURS & PROFILE, E. FOR. BASIN #3
SAN BERNARDINO COUNTY SCALE: 1" = 100' WATER CONSERVATION
RECOMMENDED FOR CONSTRUCTION:
County Surveyor
DATE: Dec. 27, 1937
APPROVED
SAN BERNARDINO COUNTY FLOOD CONTROL DISTRICT
BY
DATE Dec. 27, 1937