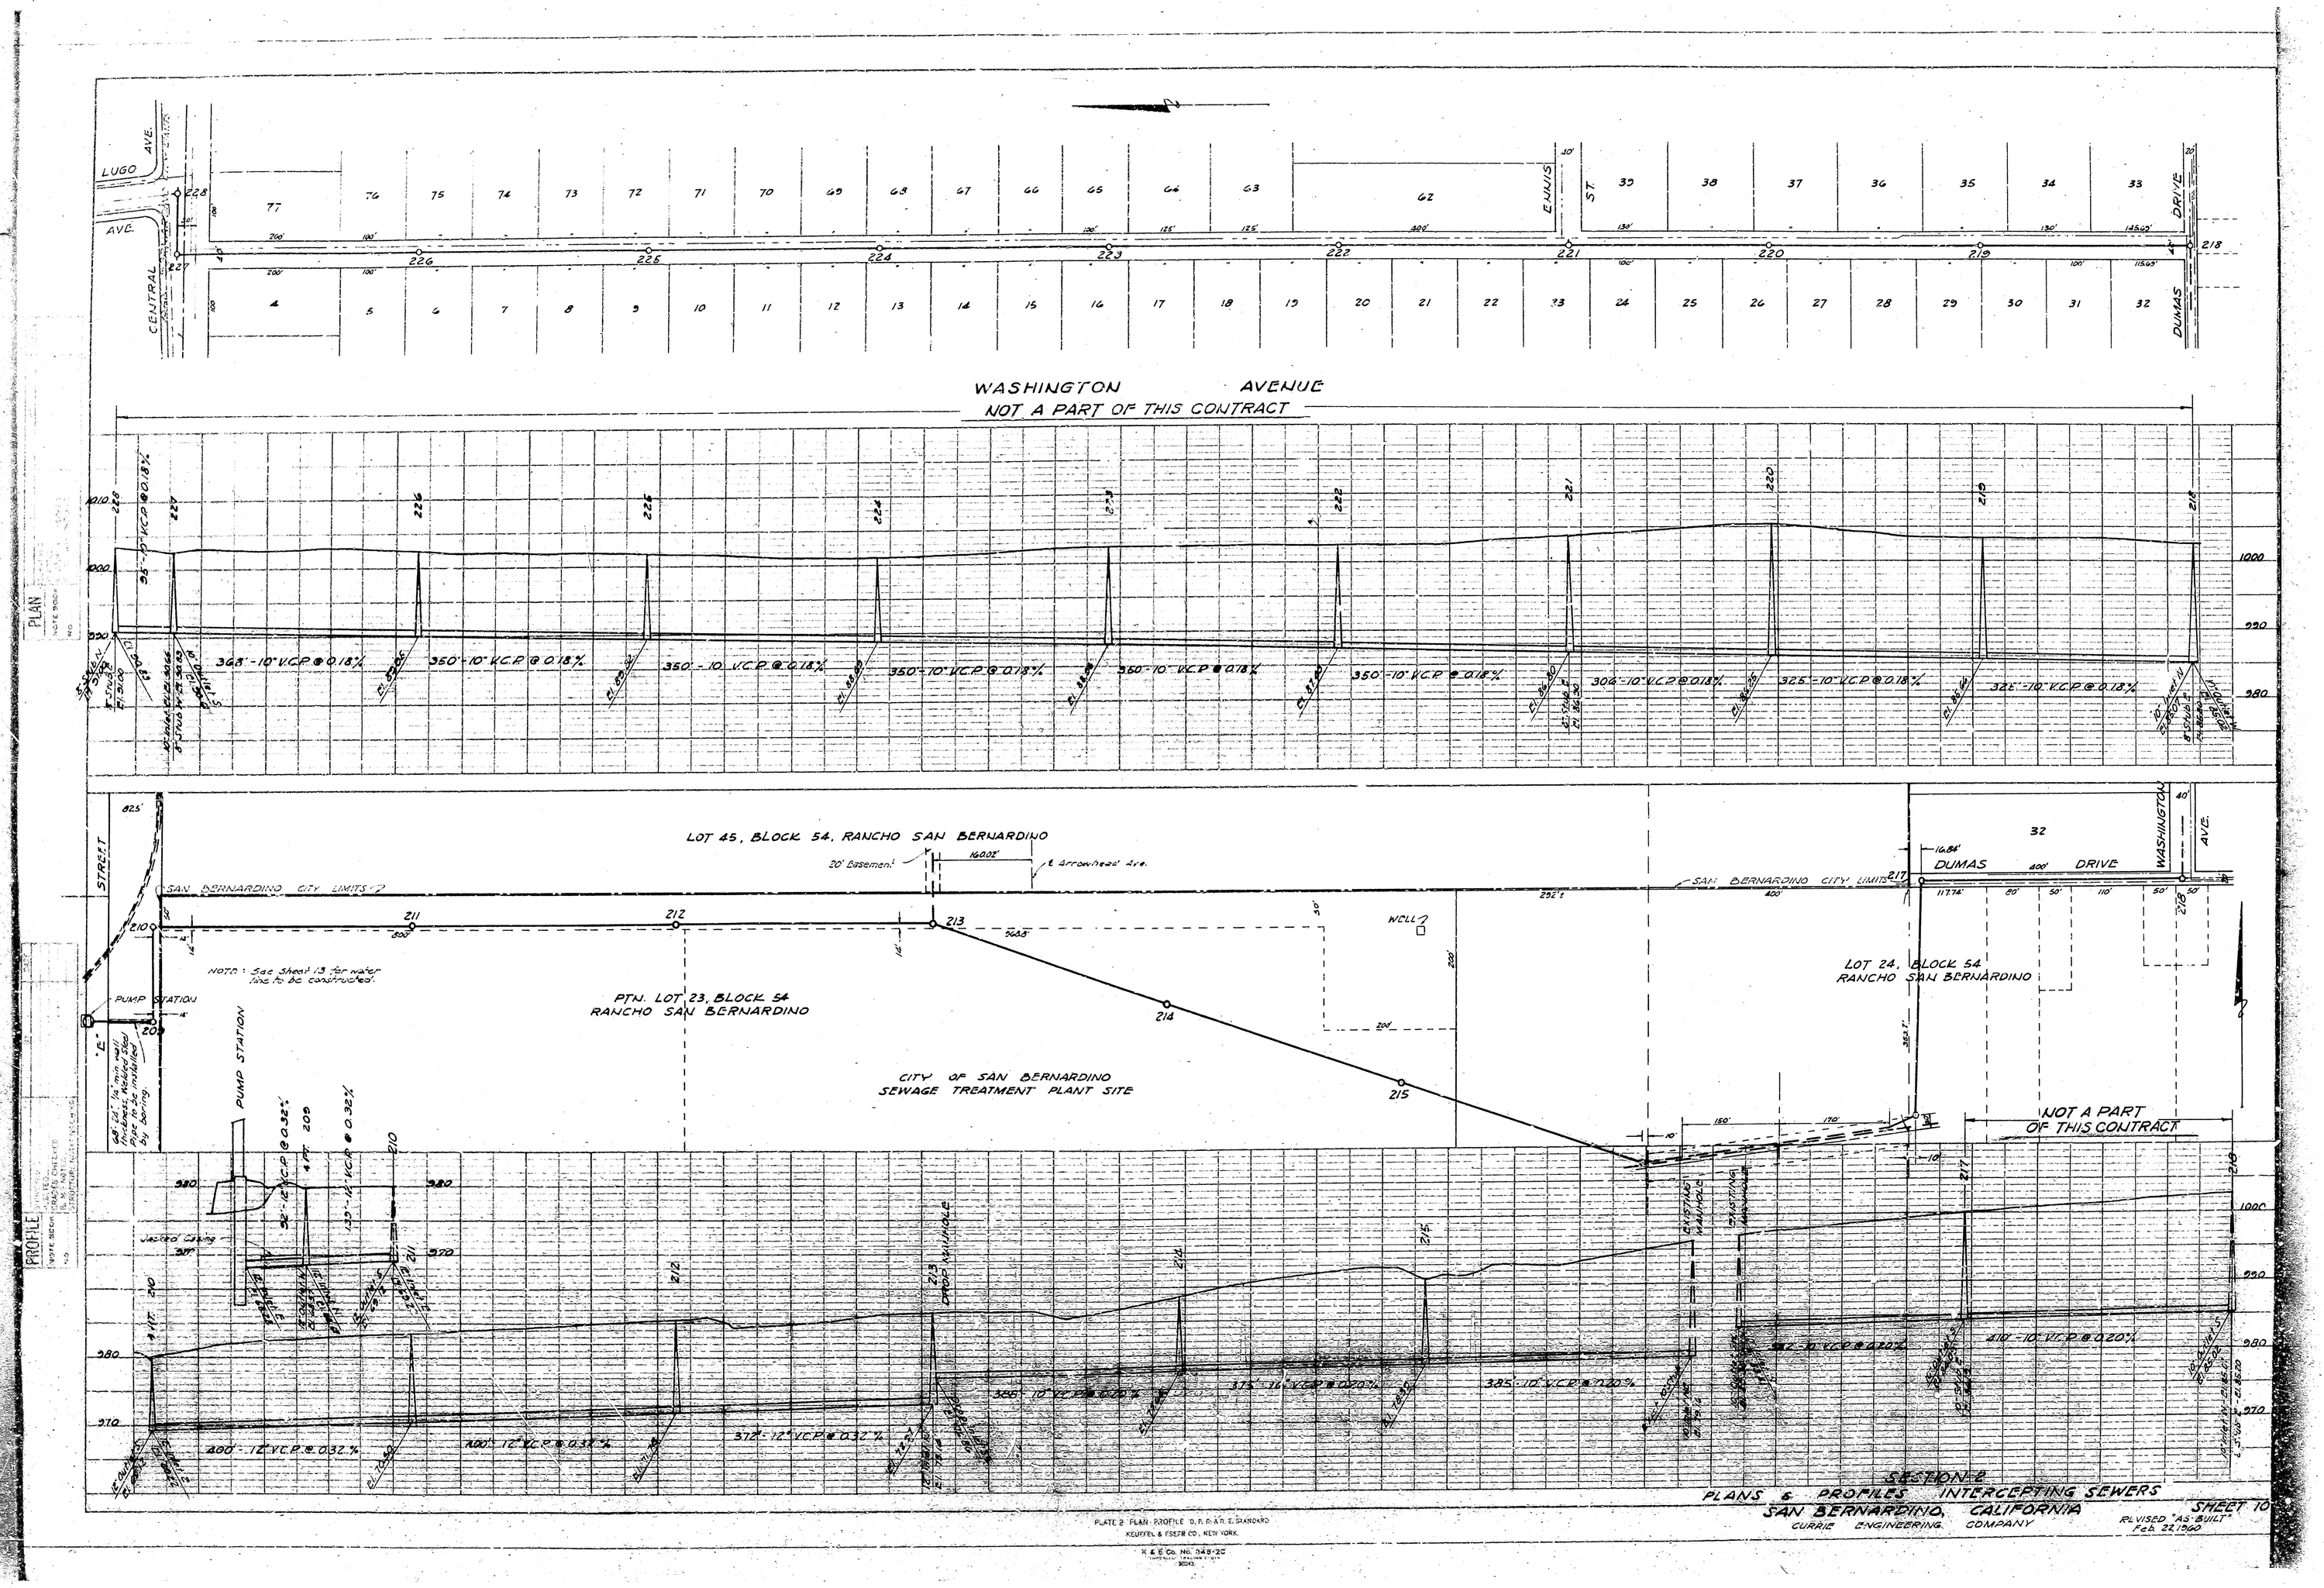

LUGO AVE.
CENTRAL AVE.
ENNIS ST.
DUMAS DRIVE
WASHINGTON AVENUE
NOT A PART OF THIS CONTRACT
PLAN
PROFILE
LOT 45, BLOCK 54, RANCHO SAN BERNARDINO
SAN BERNARDINO CITY LIMITS
PTN. LOT 23, BLOCK 54
RANCHO SAN BERNARDINO
CITY OF SAN BERNARDINO
SEWAGE TREATMENT PLANT SITE
LOT 24, BLOCK 54
RANCHO SAN BERNARDINO
PUMP STATION
NOTE: See Sheet 13 for water line to be constructed.
NOT A PART OF THIS CONTRACT
DROP MANHOLE
EXISTING MANHOLE
SECTION 2
PLANS & PROFILES INTERCEPTING SEWERS
SAN BERNARDINO, CALIFORNIA
CURRIE ENGINEERING COMPANY
SHEET 10
REVISED "AS-BUILT" Feb. 22, 1960
PLATE 2 PLAN-PROFILE O.P.R.A.R.E. STANDARD
KEUFFEL & ESSER CO., NEW YORK

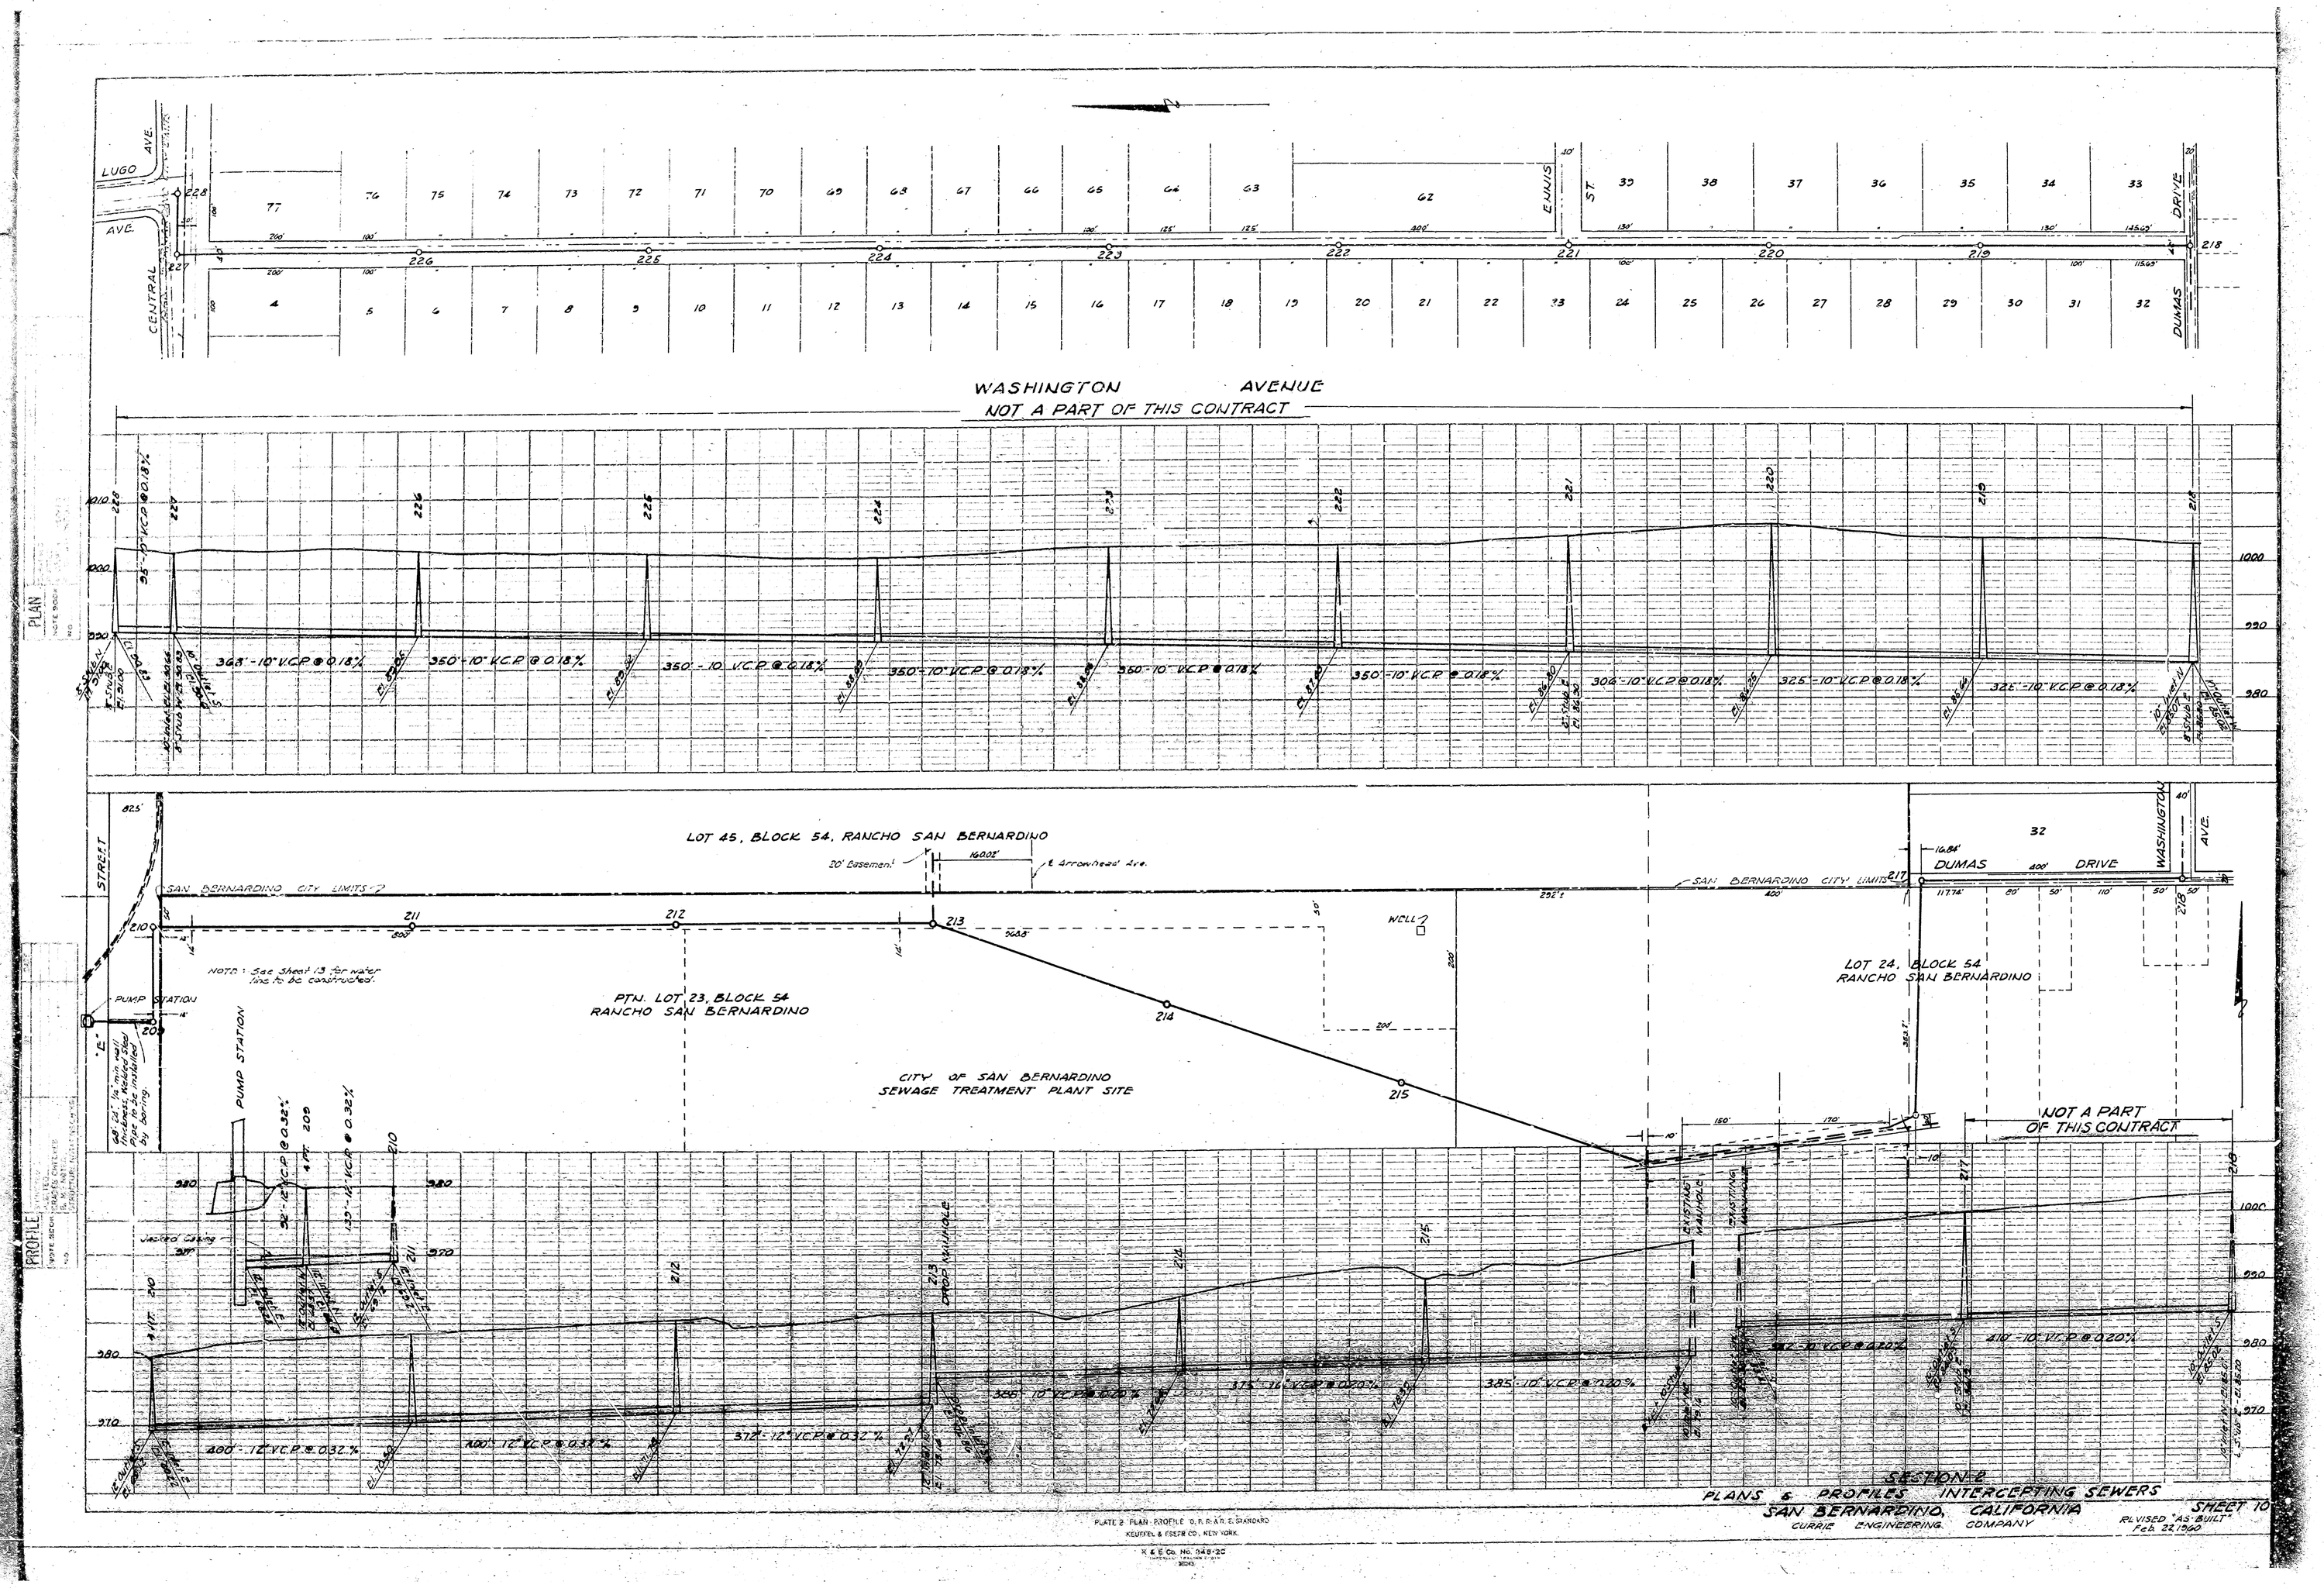

LUGO AVE.
CENTRAL AVE.
ENNIS ST.
DUMAS DRIVE
WASHINGTON AVENUE
NOT A PART OF THIS CONTRACT
PLAN
PROFILE
LOT 45, BLOCK 54, RANCHO SAN BERNARDINO
SAN BERNARDINO CITY LIMITS
PTN. LOT 23, BLOCK 54
RANCHO SAN BERNARDINO
CITY OF SAN BERNARDINO
SEWAGE TREATMENT PLANT SITE
LOT 24, BLOCK 54
RANCHO SAN BERNARDINO
PUMP STATION
NOTE: See Sheet 13 for water line to be constructed.
WELL
DROP MANHOLE
EXISTING MANHOLE
NOT A PART OF THIS CONTRACT
SECTION 2
PLANS & PROFILES INTERCEPTING SEWERS
SAN BERNARDINO, CALIFORNIA
CURRIE ENGINEERING COMPANY
SHEET 10
REVISED "AS-BUILT" Feb. 22, 1960
PLATE 2 PLAN-PROFILE O.P.R.&R.E. STANDARD
KEUFFEL & ESSER CO., NEW YORK
K & E Co. No. 348-25