62
234 Tr. 5013 6 Sheets

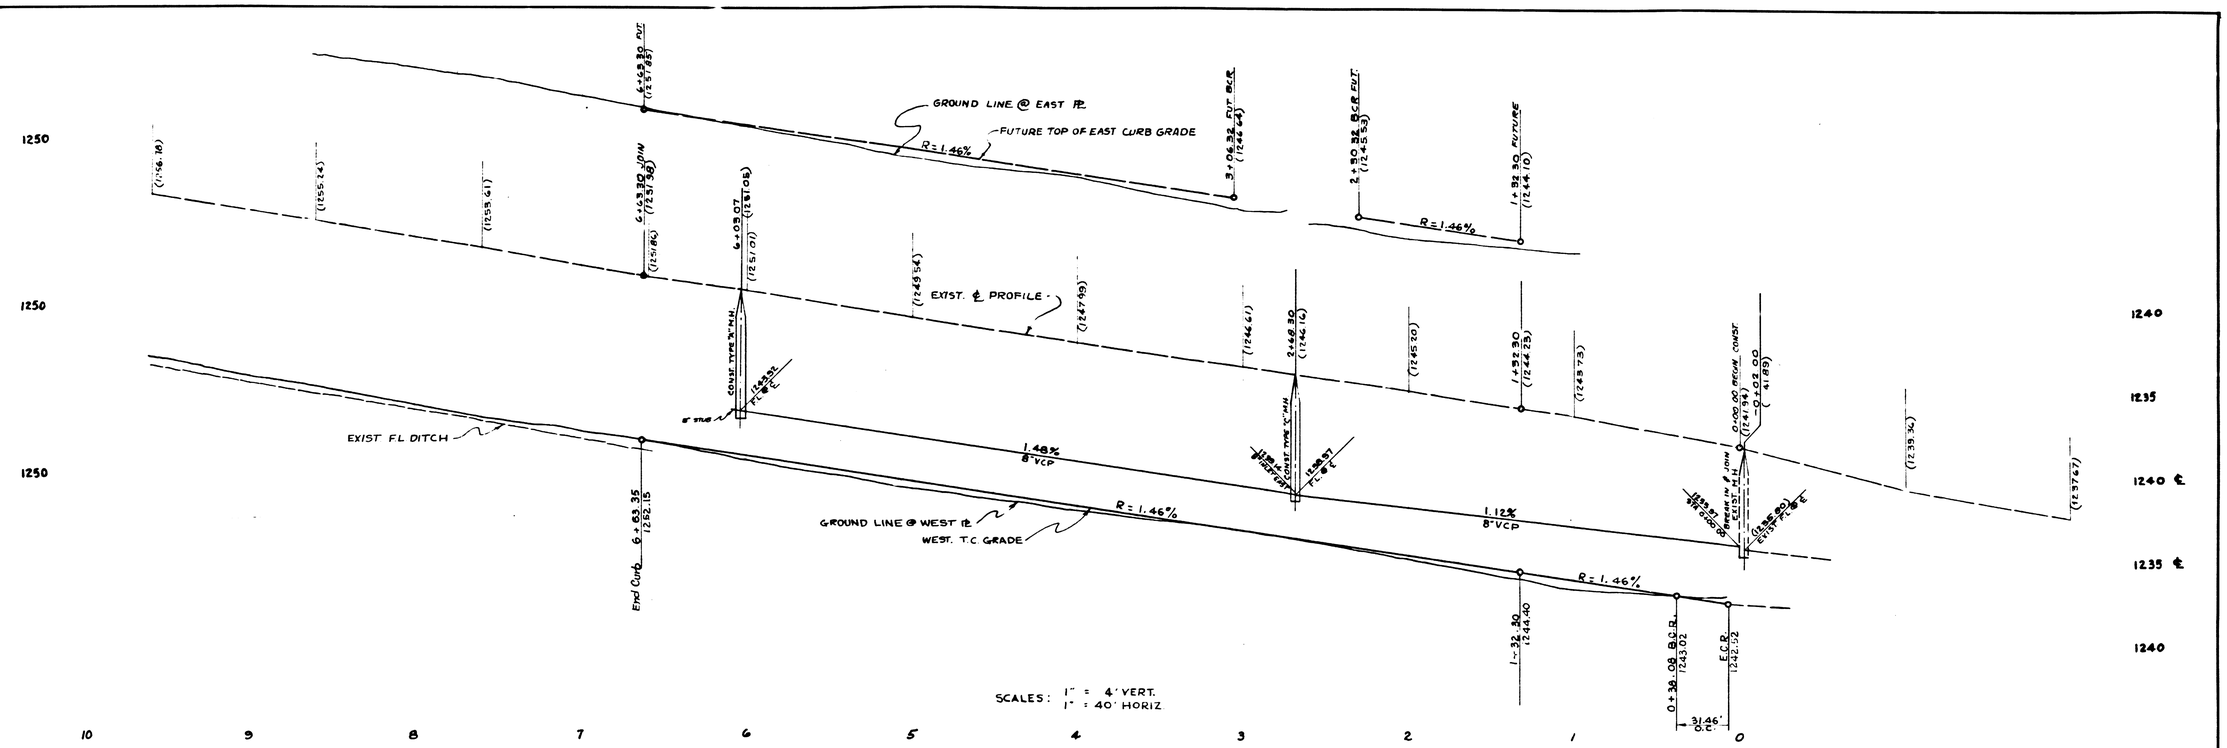

SCALE: 1" = 40'

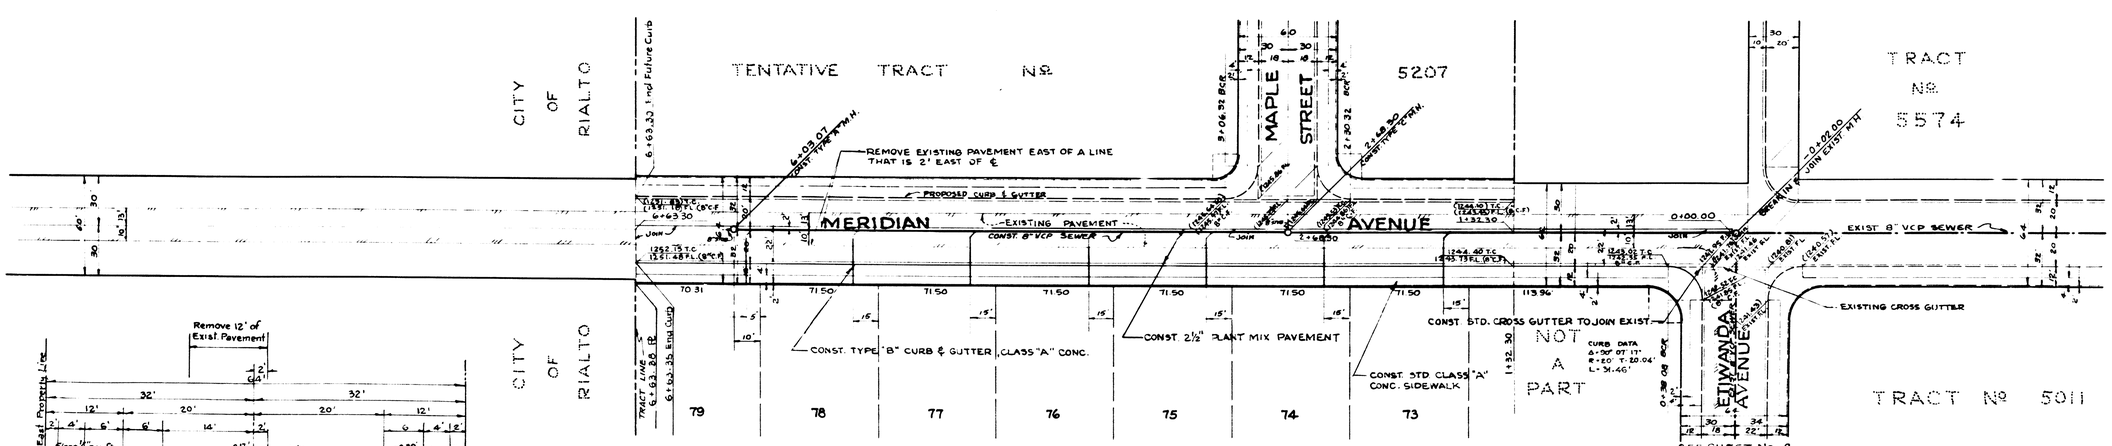

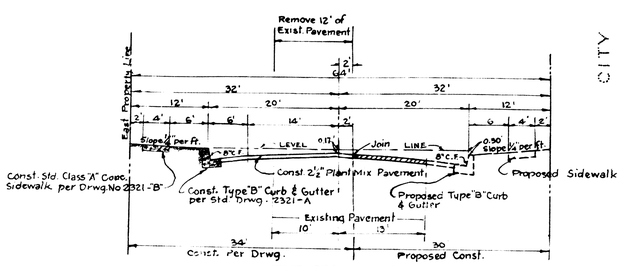

TYPICAL SECTION
MERIDIAN AVENUE
Per City of San Bernardino Drwg. No.

TRACT No. 5013
SHEET 3 OF 6 SHEETS
DWRG. No. 2557