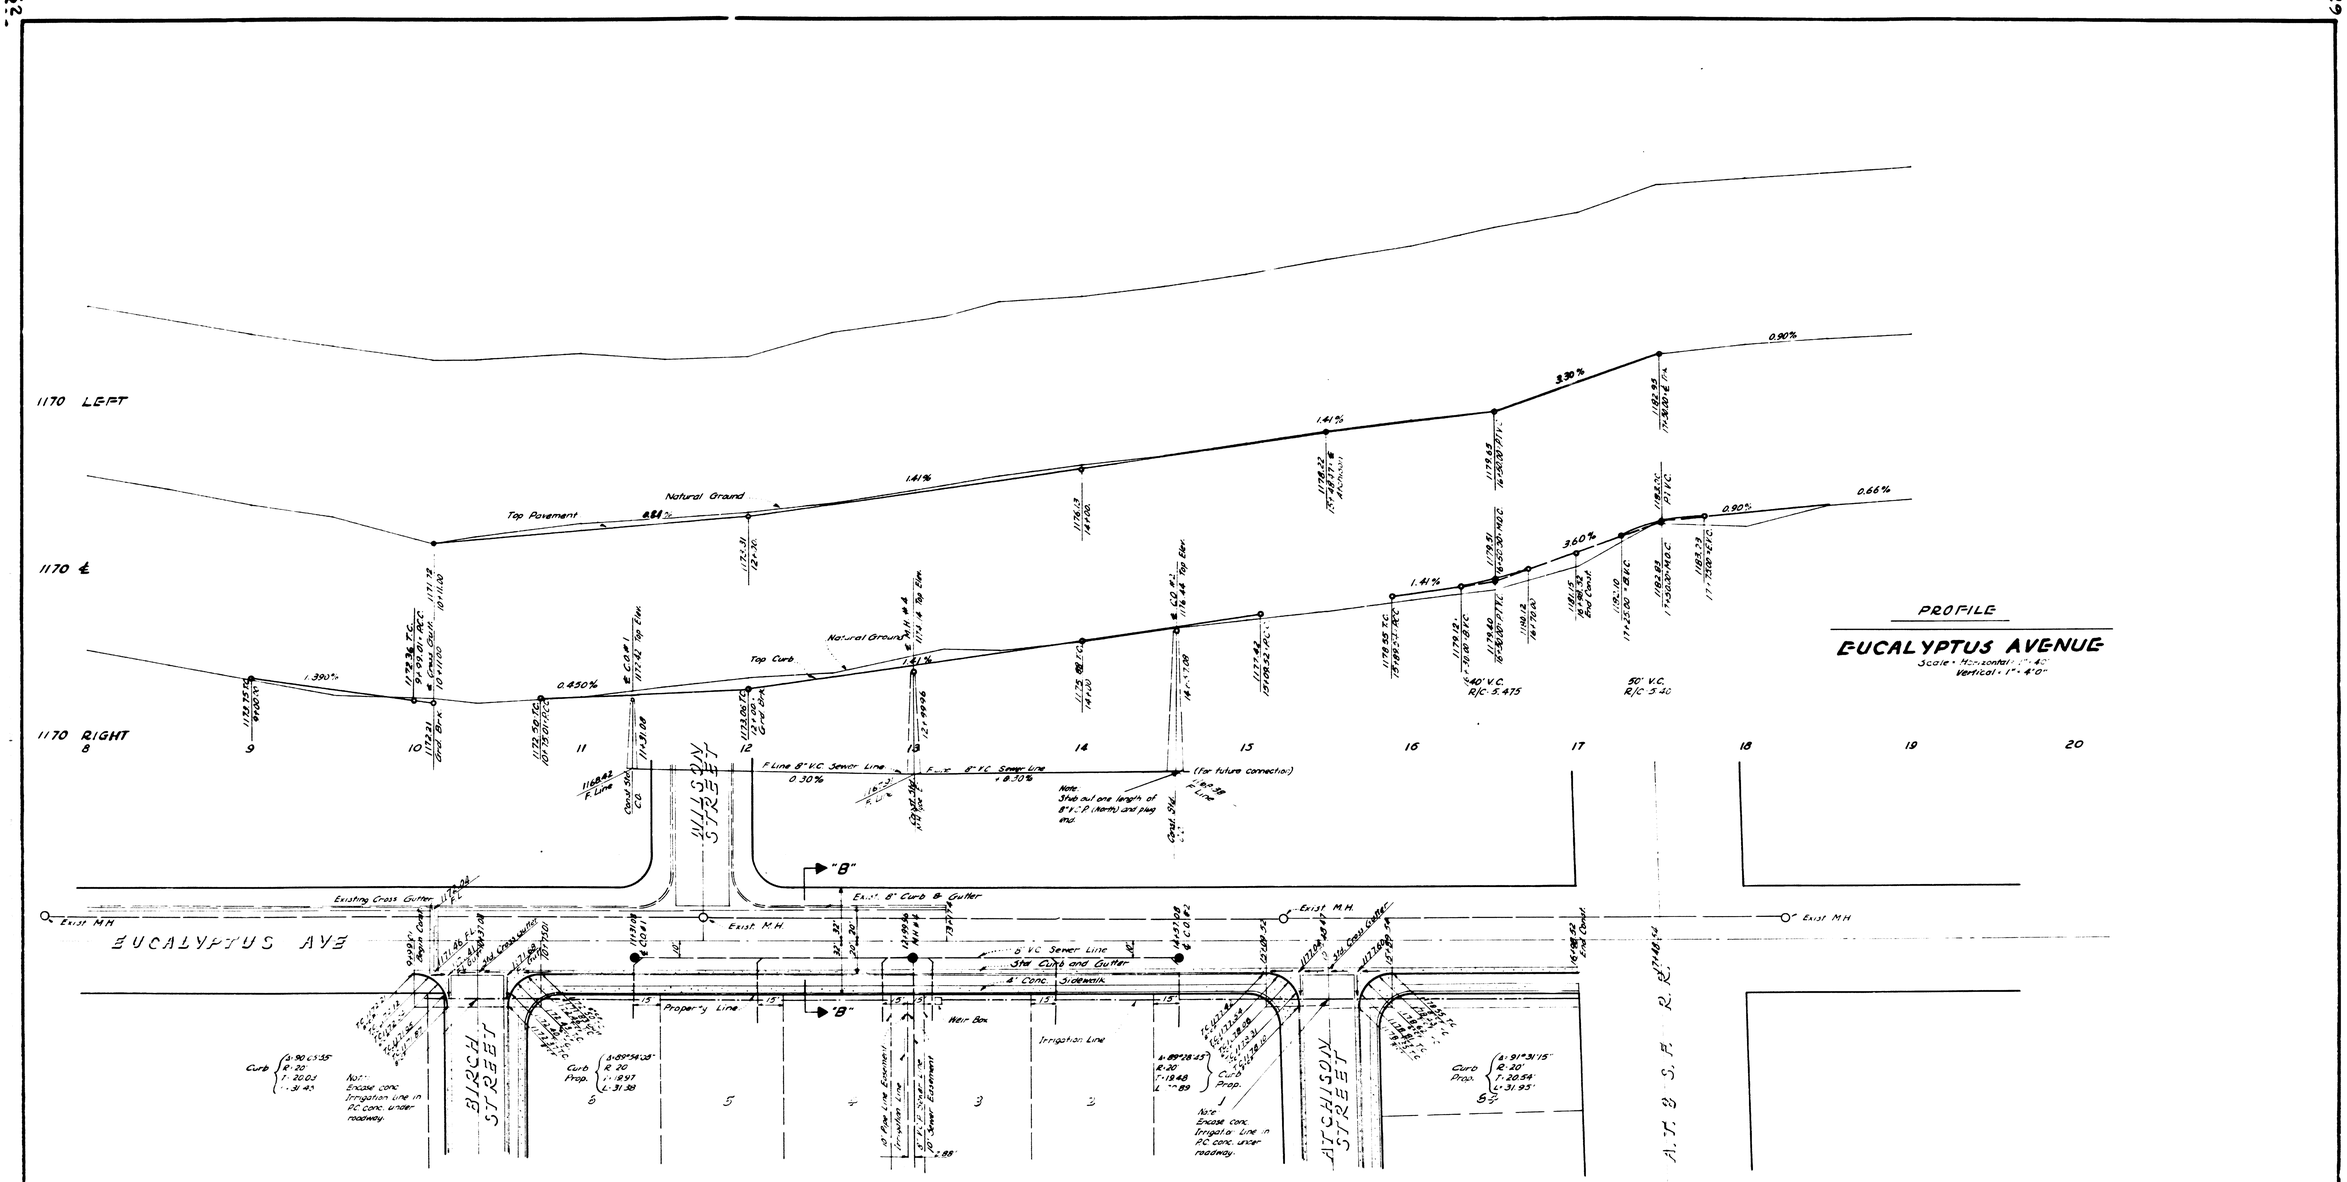

PROFILE

EUCALYPTUS AVENUE

Scale: Horizontal: 1" = 40'
Vertical: 1" = 4'0"

PLAN

EUCALYPTUS AVENUE

Scale: 1" = 40'

SECTION "E"-"E"

Scale: 1" = 10'

TYPICAL SECTION - P.C.C. CROSS GUTTER

Scale: 1½" = 1'0

TYPICAL SECTION - P.C.C. CURB & GUTTER

Scale: 1½" = 1'0

TRACT NO. 4829

DRAWING NO. 2540

SHEET NO. 3 OF 9 SHEETS

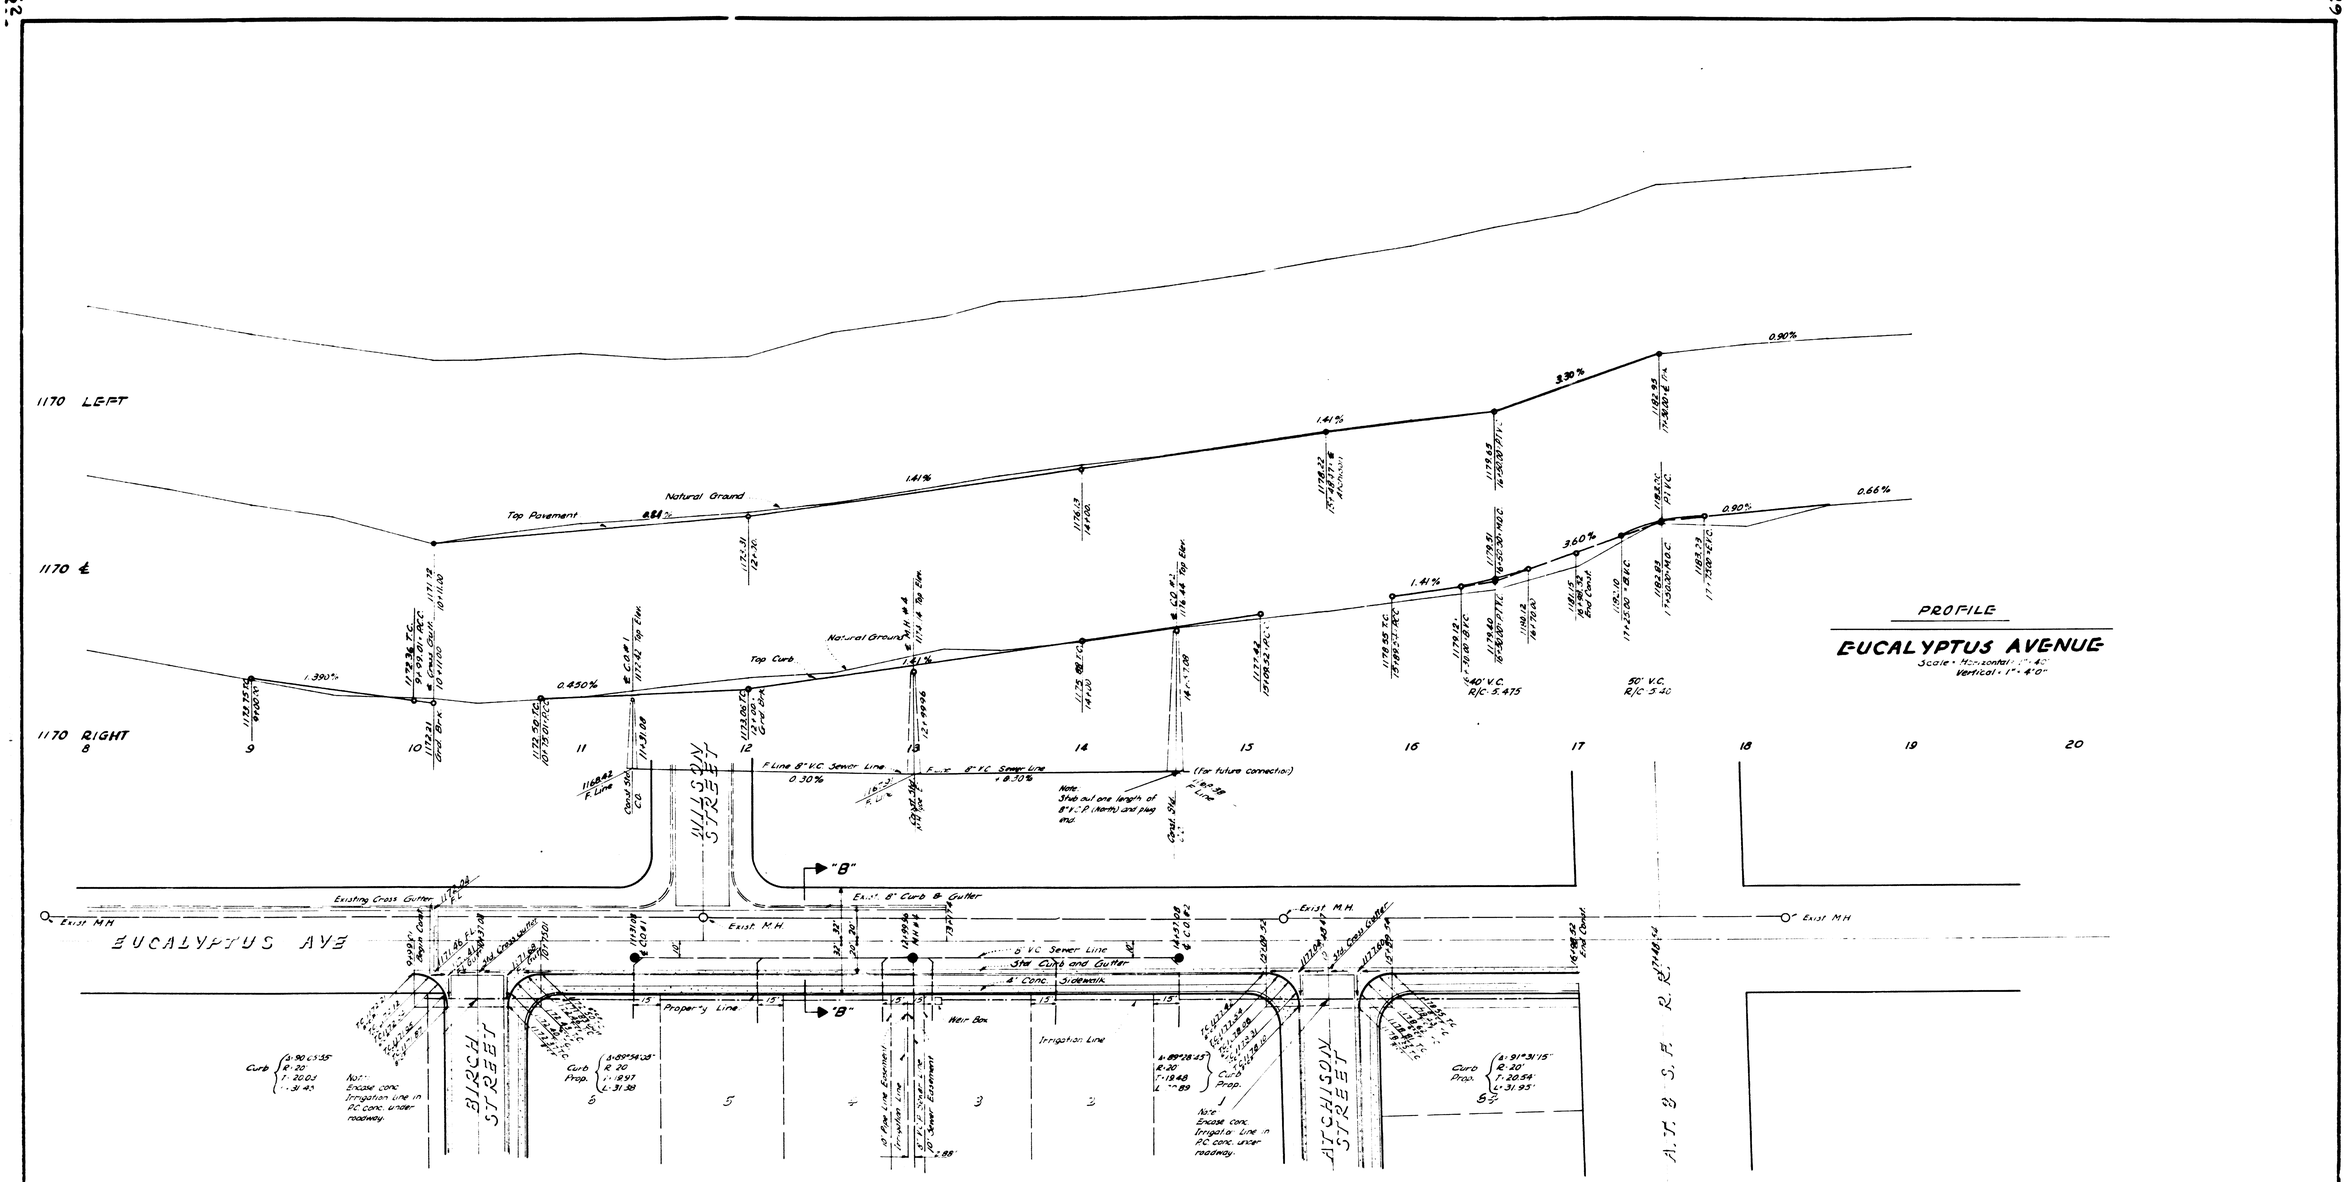

PROFILE

EUCALYPTUS AVENUE

Scale: Horizontal: 1" = 40'
Vertical: 1" = 4'0"

PLAN

EUCALYPTUS AVENUE

Scale: 1" = 40'

SECTION "E"-"E"

Scale: 1" = 10'

TYPICAL SECTION - P.C.C. CROSS GUTTER

Scale: 1½" = 1'0

TYPICAL SECTION - P.C.C. CURB & GUTTER

Scale: 1½" = 1'0

TRACT NO. 4829

DRAWING NO. 2540

SHEET NO. 3 OF 9 SHEETS