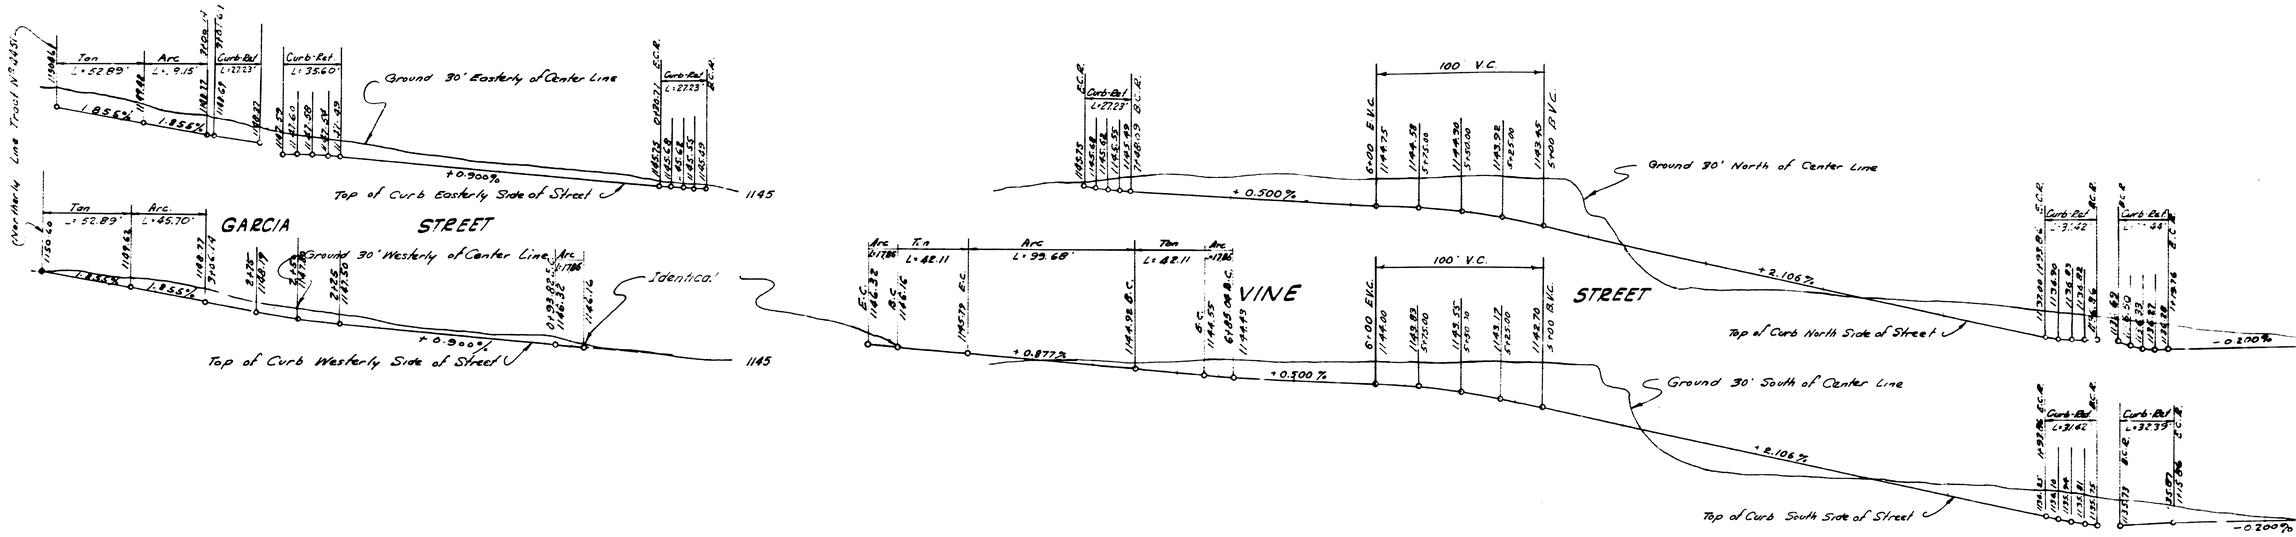

PROFILES

SCALE: VERT: 1"=4'
HORIZ: 1"=40'

PLAN

SCALE: 1"=40'

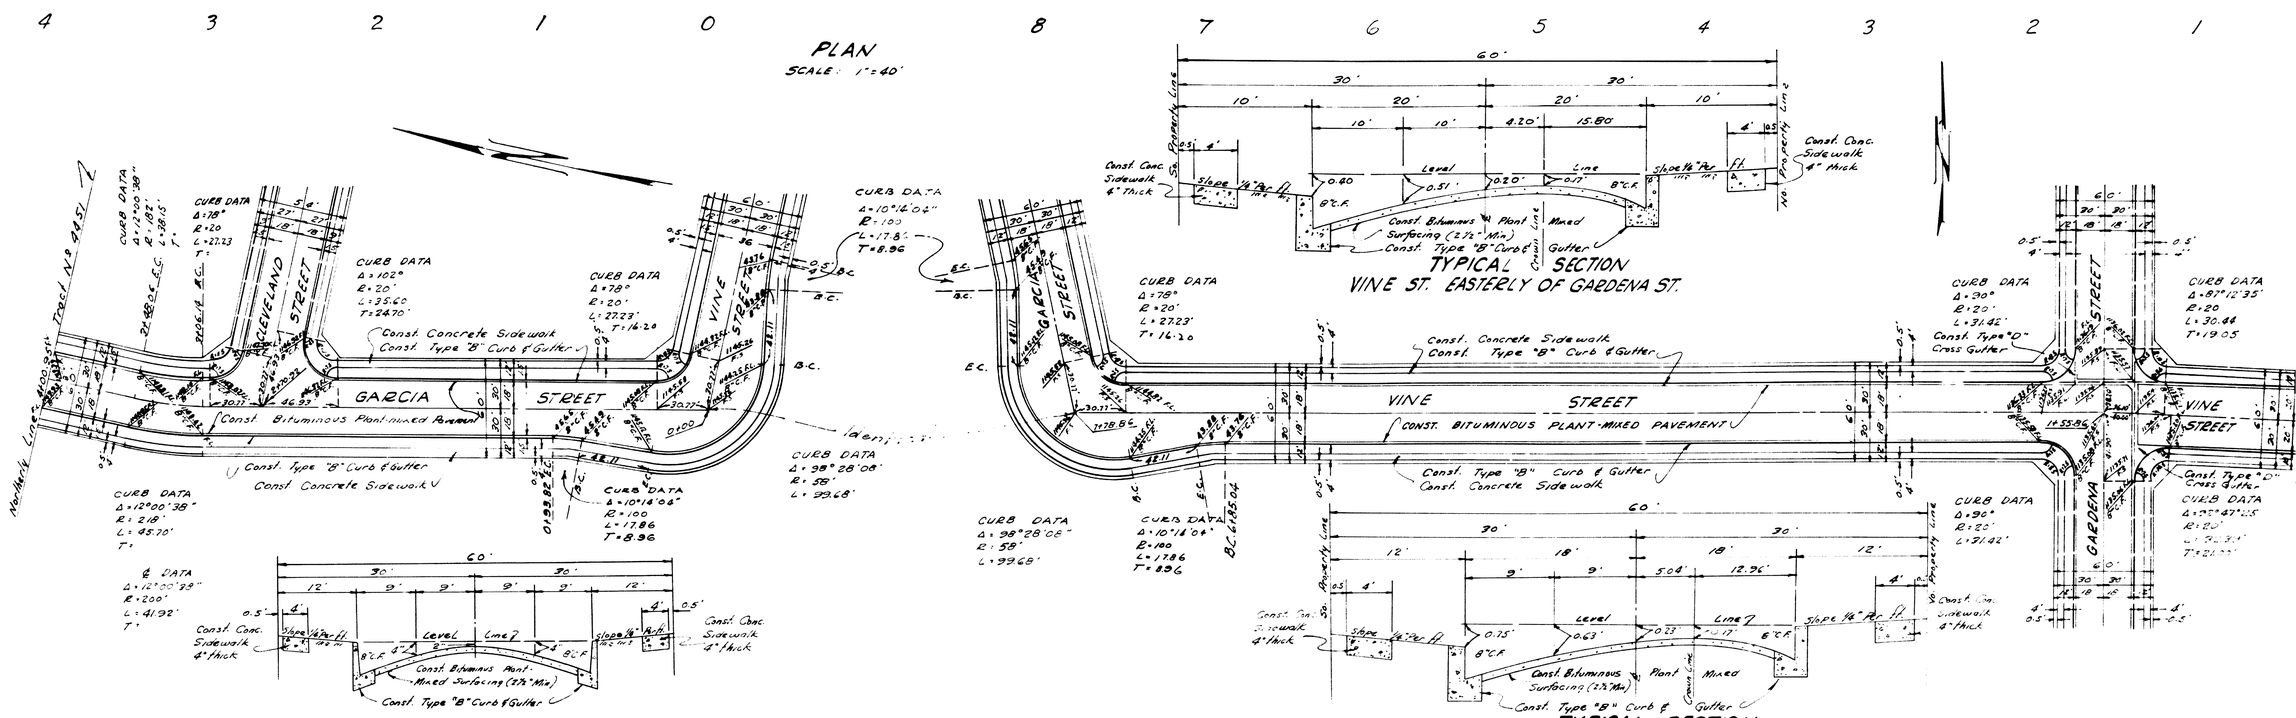

TYPICAL SECTION
GARCIA STREET
No Scale

TYPICAL SECTION
VINE ST. EASTERLY OF GARDENA ST.

TYPICAL SECTION
VINE ST. WESTERLY OF GARDENA ST.
No Scale