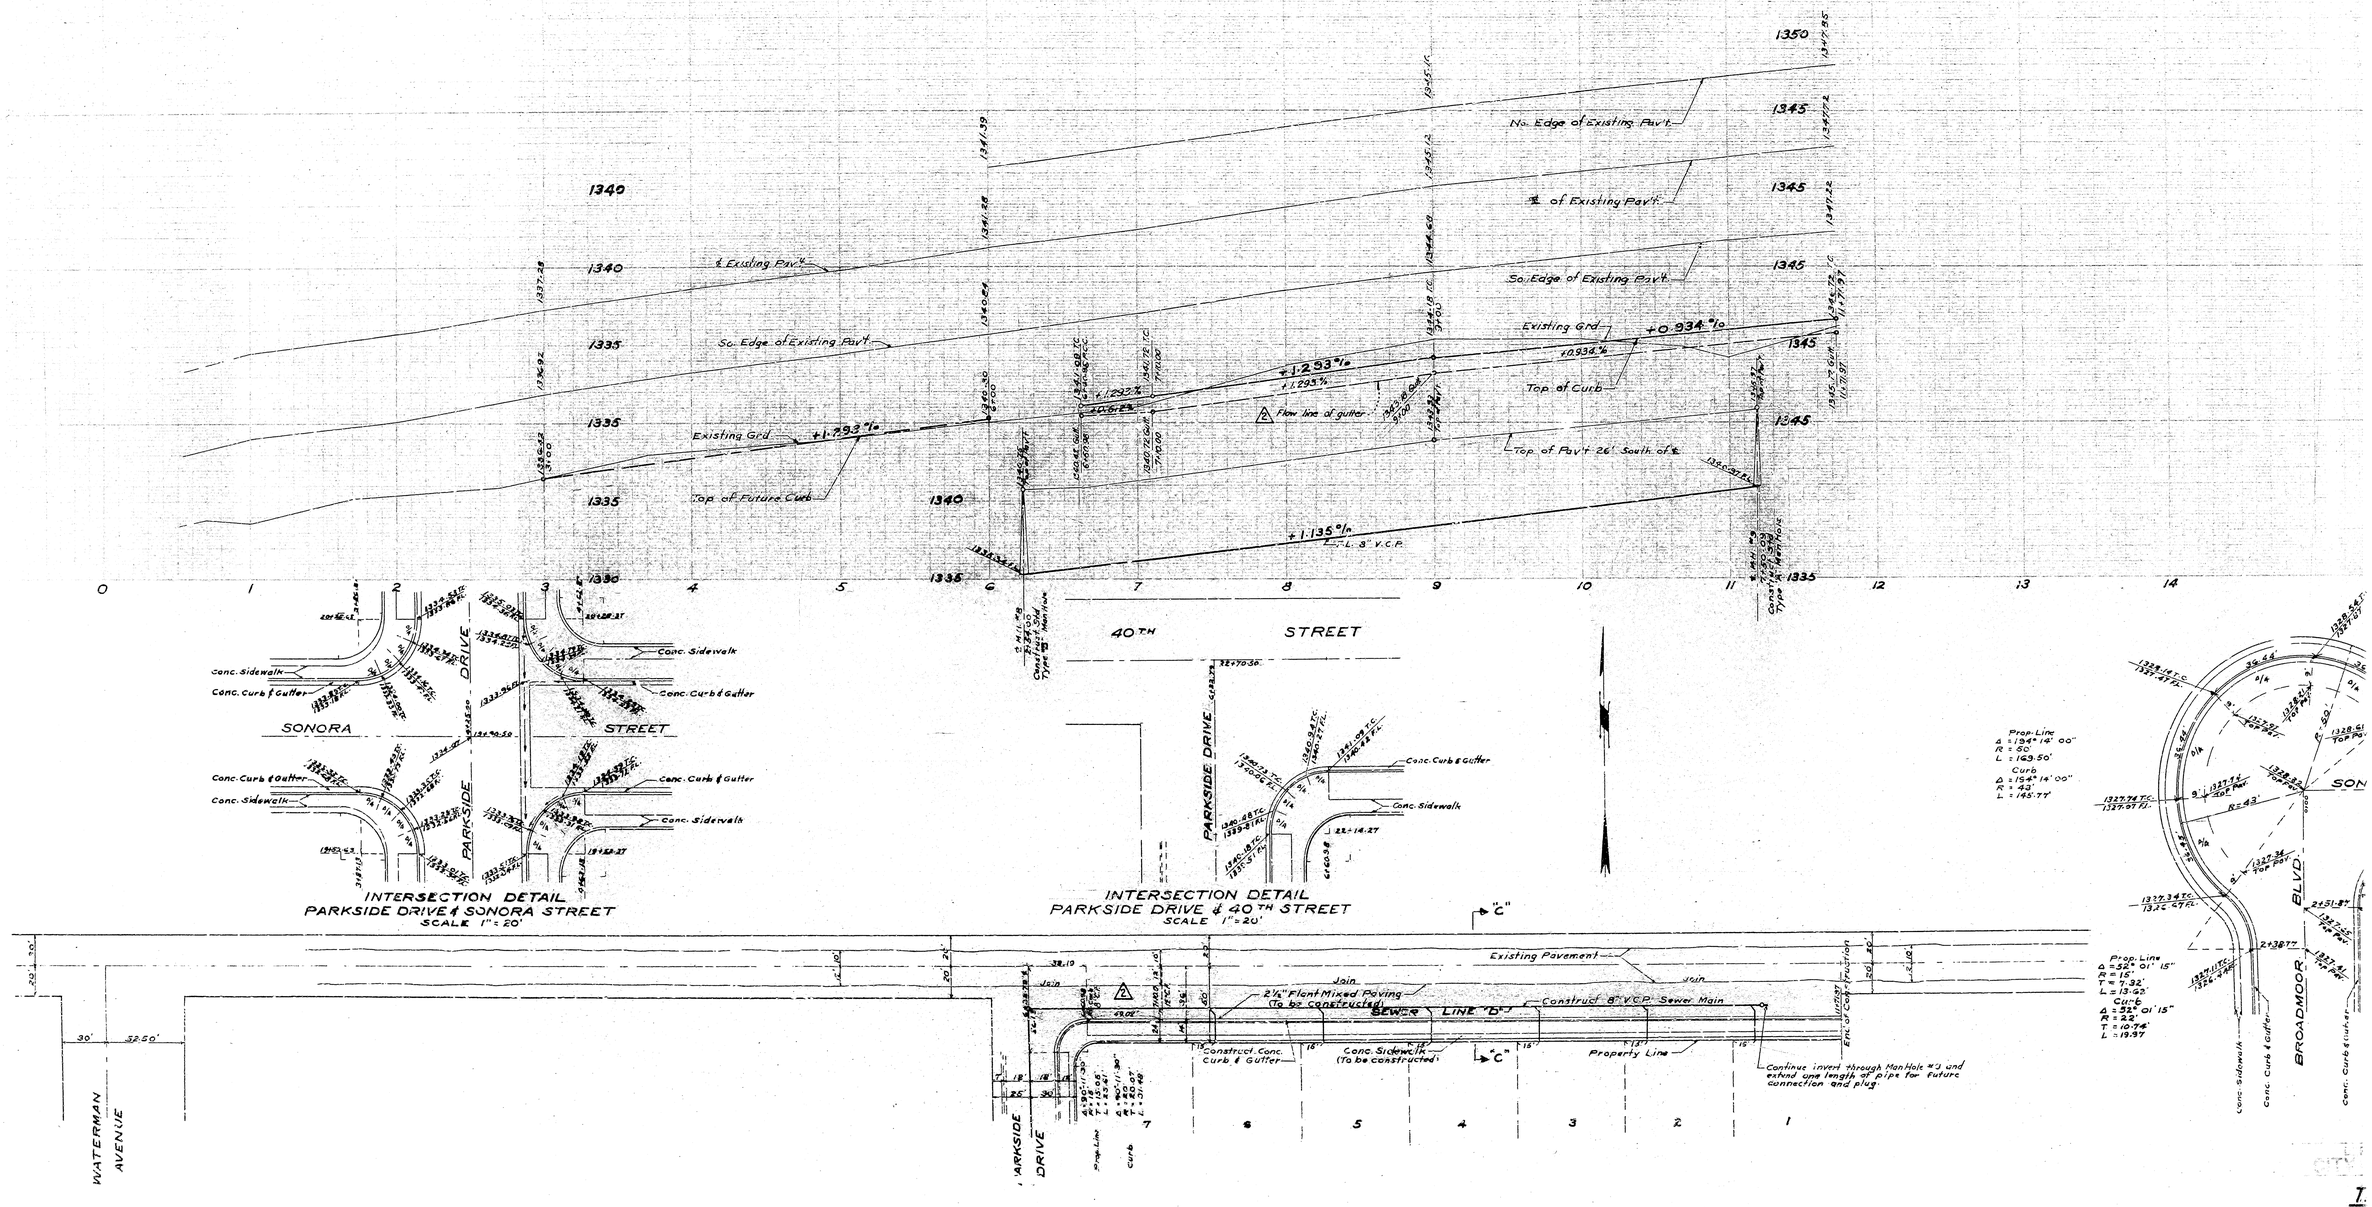

PLAN - 40TH STREET
SCALE 1" = 40'

2	Gutter grade - 40th Street	Date: 10-14-57 Approved: E.R.

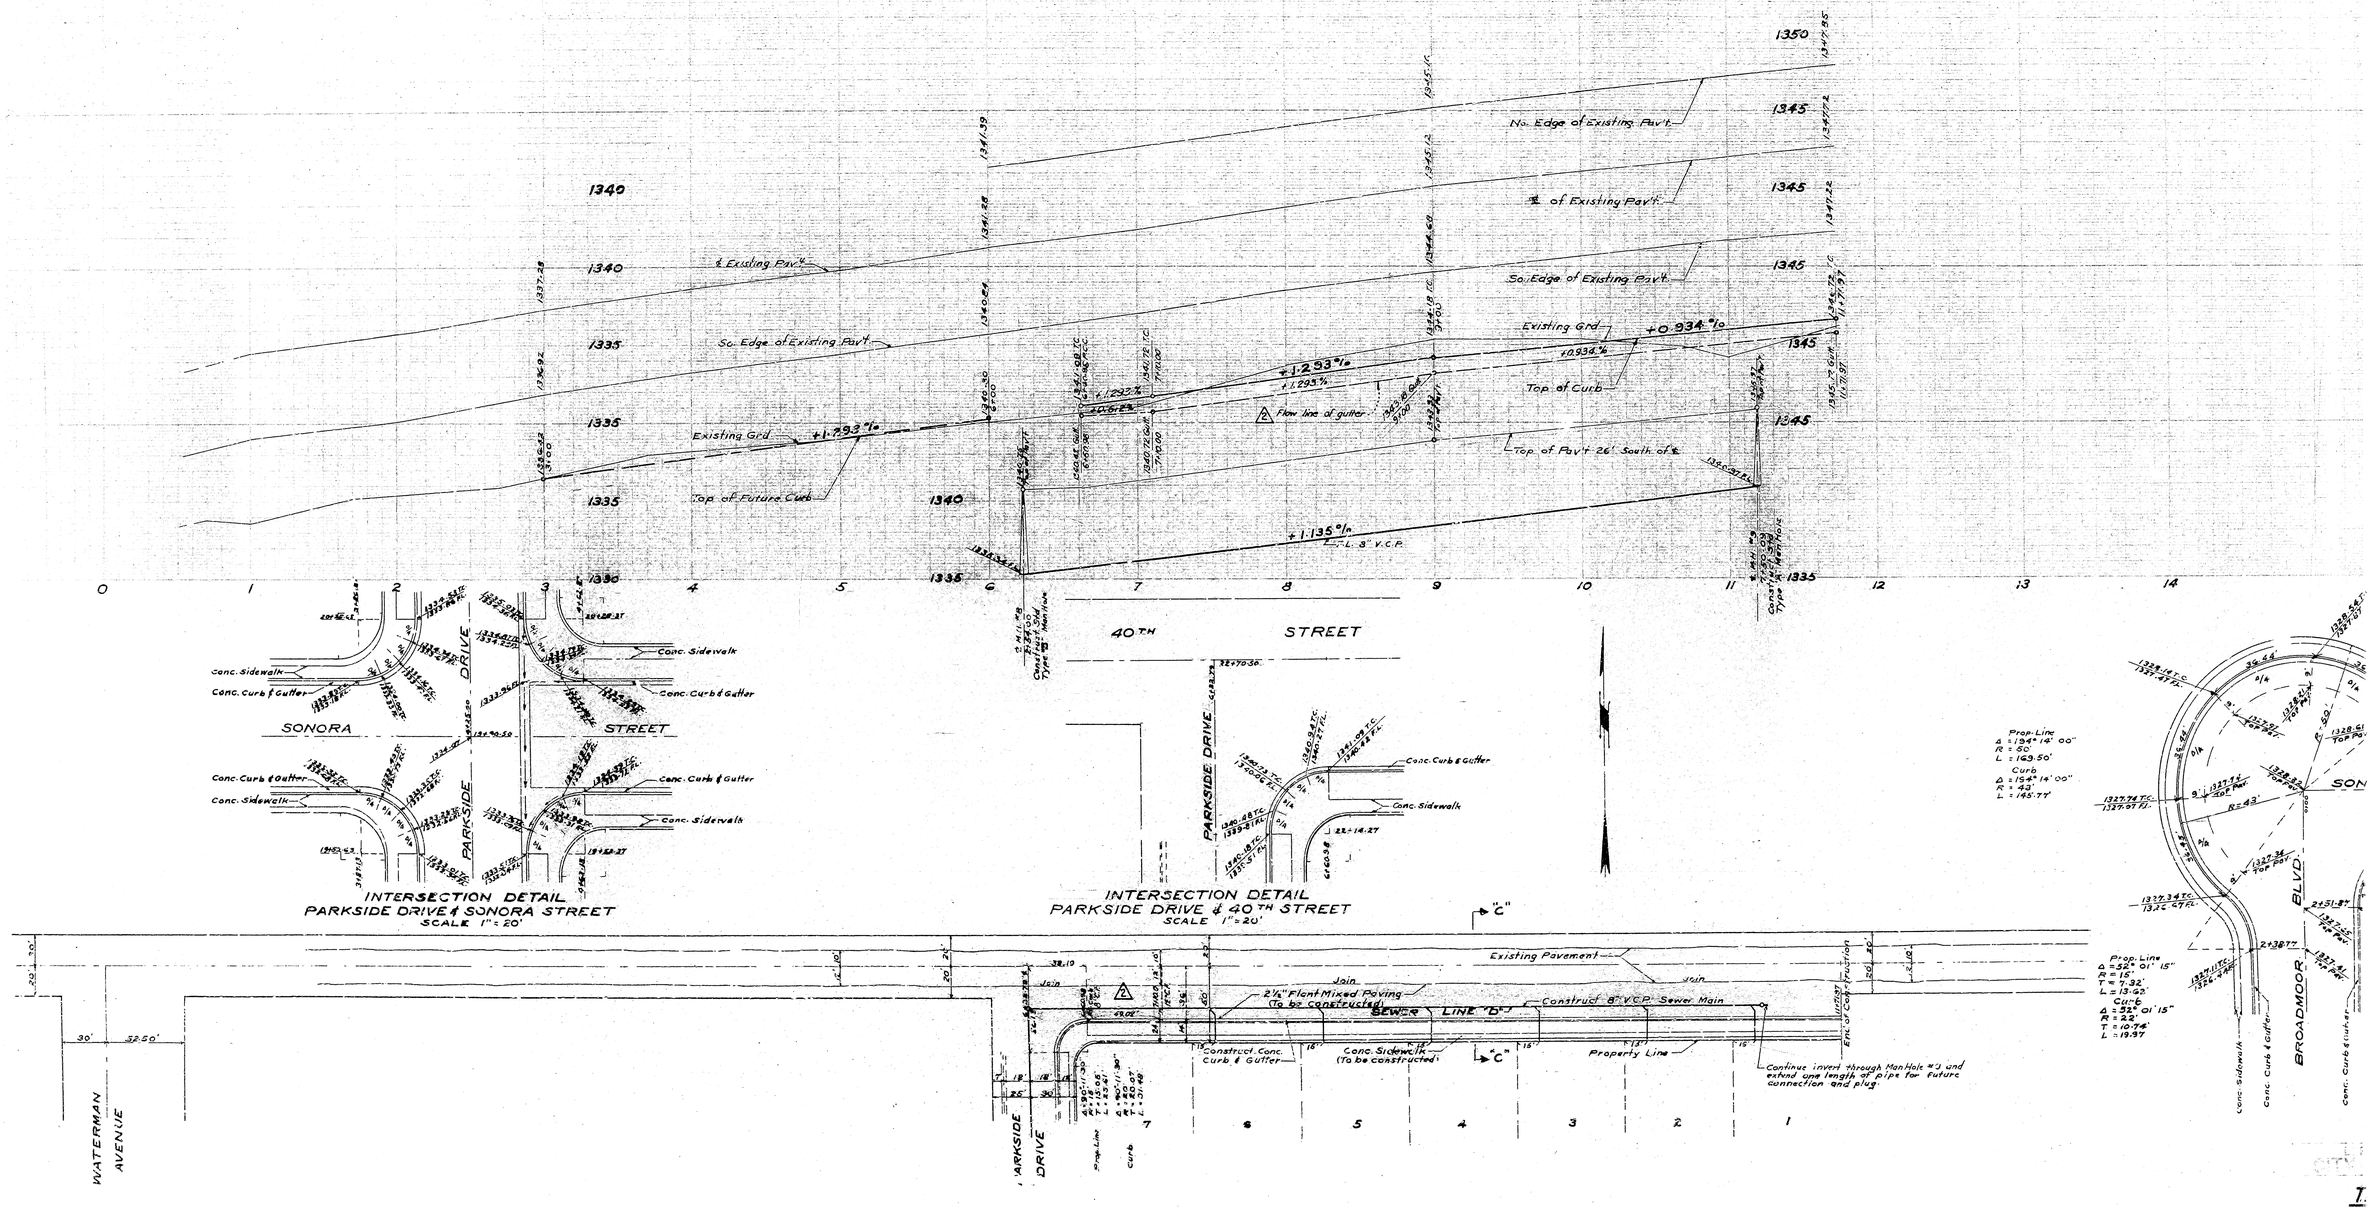

PLAN - 40TH STREET
SCALE 1" = 40'

2	Gutter grade - 40th Street	Date: 10-14-57 Approved: E.R.