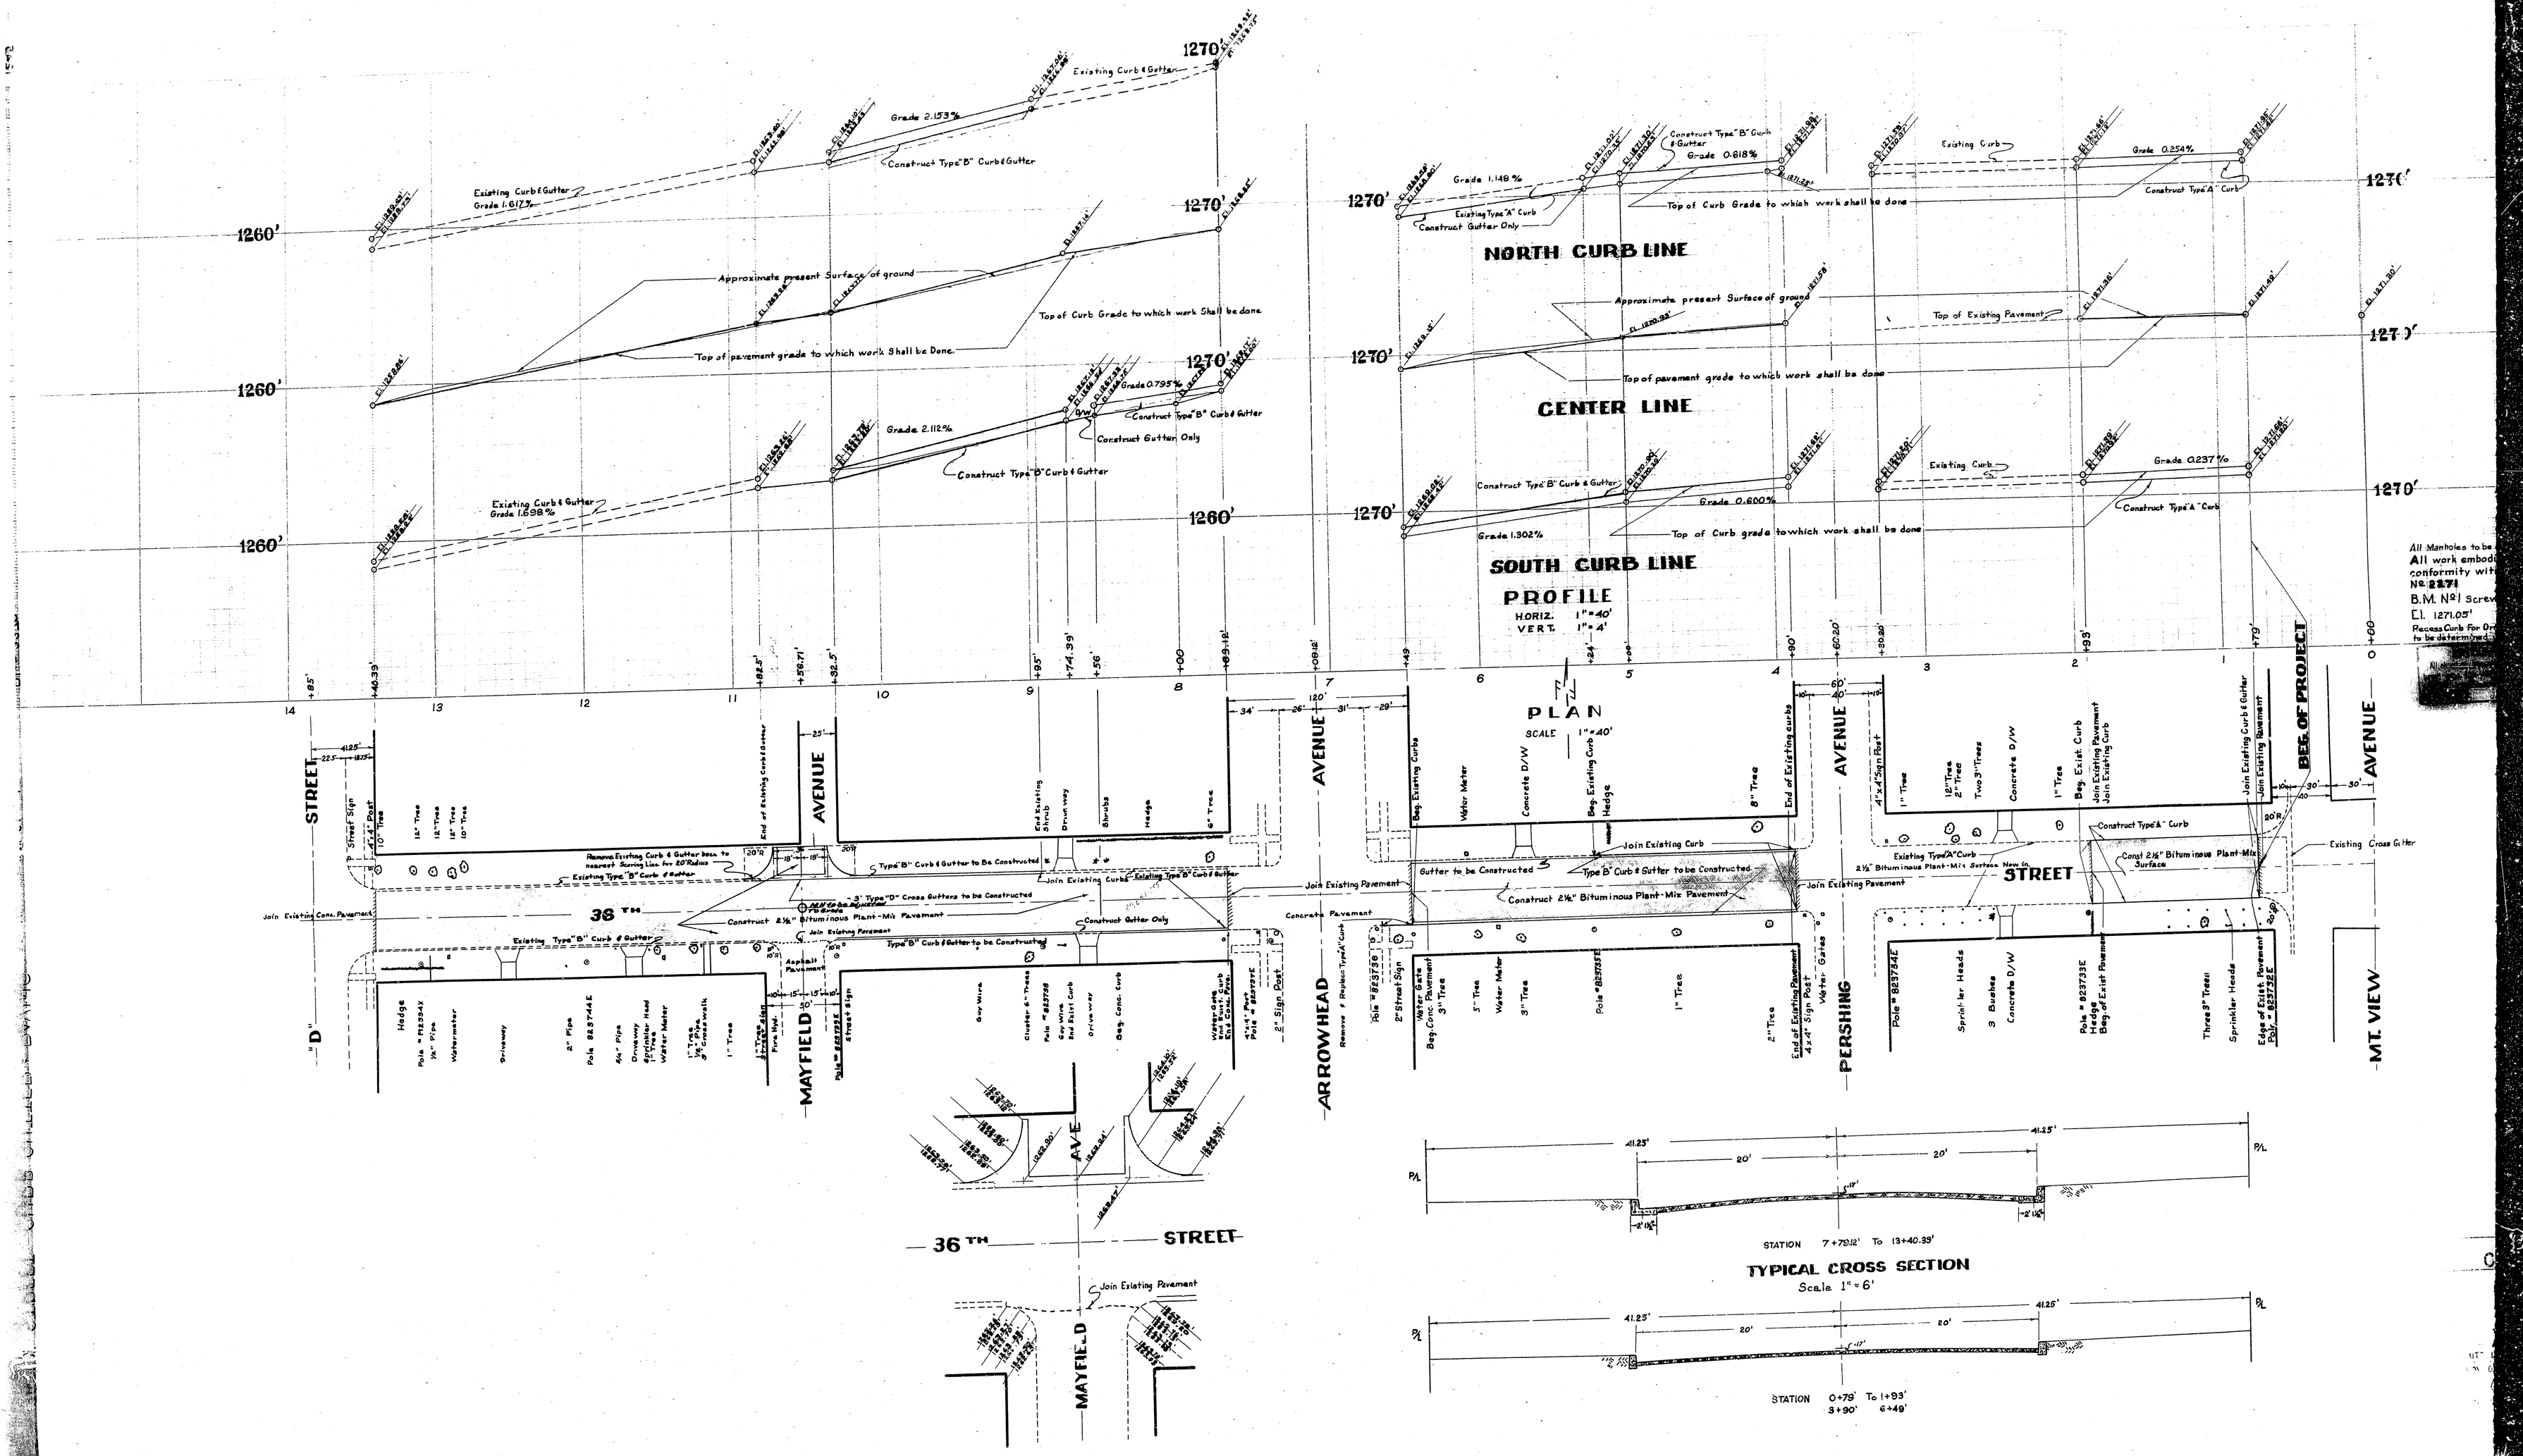
NORTH CURB LINE
CENTER LINE
SOUTH CURB LINE
PROFILE
HORIZ. 1"=40'
VERT. 1"=4'
PLAN
SCALE 1"=40'
Grade 2.153%
Grade 1.617%
Grade 1.148%
Grade 0.818%
Grade 0.254%
Grade 0.795%
Grade 2.112%
Grade 1.898%
Grade 0.237%
Grade 0.600%
Grade 1.302%
Approximate present Surface of ground
Top of Curb Grade to which work Shall be Done
Top of pavement grade to which work Shall be Done
Top of Existing Pavement
Top of Curb grade to which work shall be done
Existing Curb & Gutter
Construct Type "B" Curb & Gutter
Construct Type "B" Curb & Gutter Only
Existing Type "A" Curb
Construct Gutter Only
Construct Type "A" Curb
Existing Curb
36TH STREET
"D" STREET
MAYFIELD AVENUE
ARROWHEAD AVENUE
PERSHING AVENUE
MT. VIEW AVENUE
Join Existing Pavement
Join Existing Curb
Type "B" Curb & Gutter to Be Constructed
Construct 2½" Bituminous Plant-Mix Pavement
Concrete Pavement
Remove Existing Curb & Gutter
Existing Cross Gutter
Const 2½" Bituminous Plant-Mix Surface
BEG. OF PROJECT
All Manholes to be
All work embod
conformity wit
No. 2271
B.M. No. 1 Screw
El. 1271.05'
Recess Curb For Dr
to be determined
TYPICAL CROSS SECTION
Scale 1"=6'
STATION 7+79.12' To 13+40.39'
STATION 0+79' To 1+93'
3+90' 6+49'