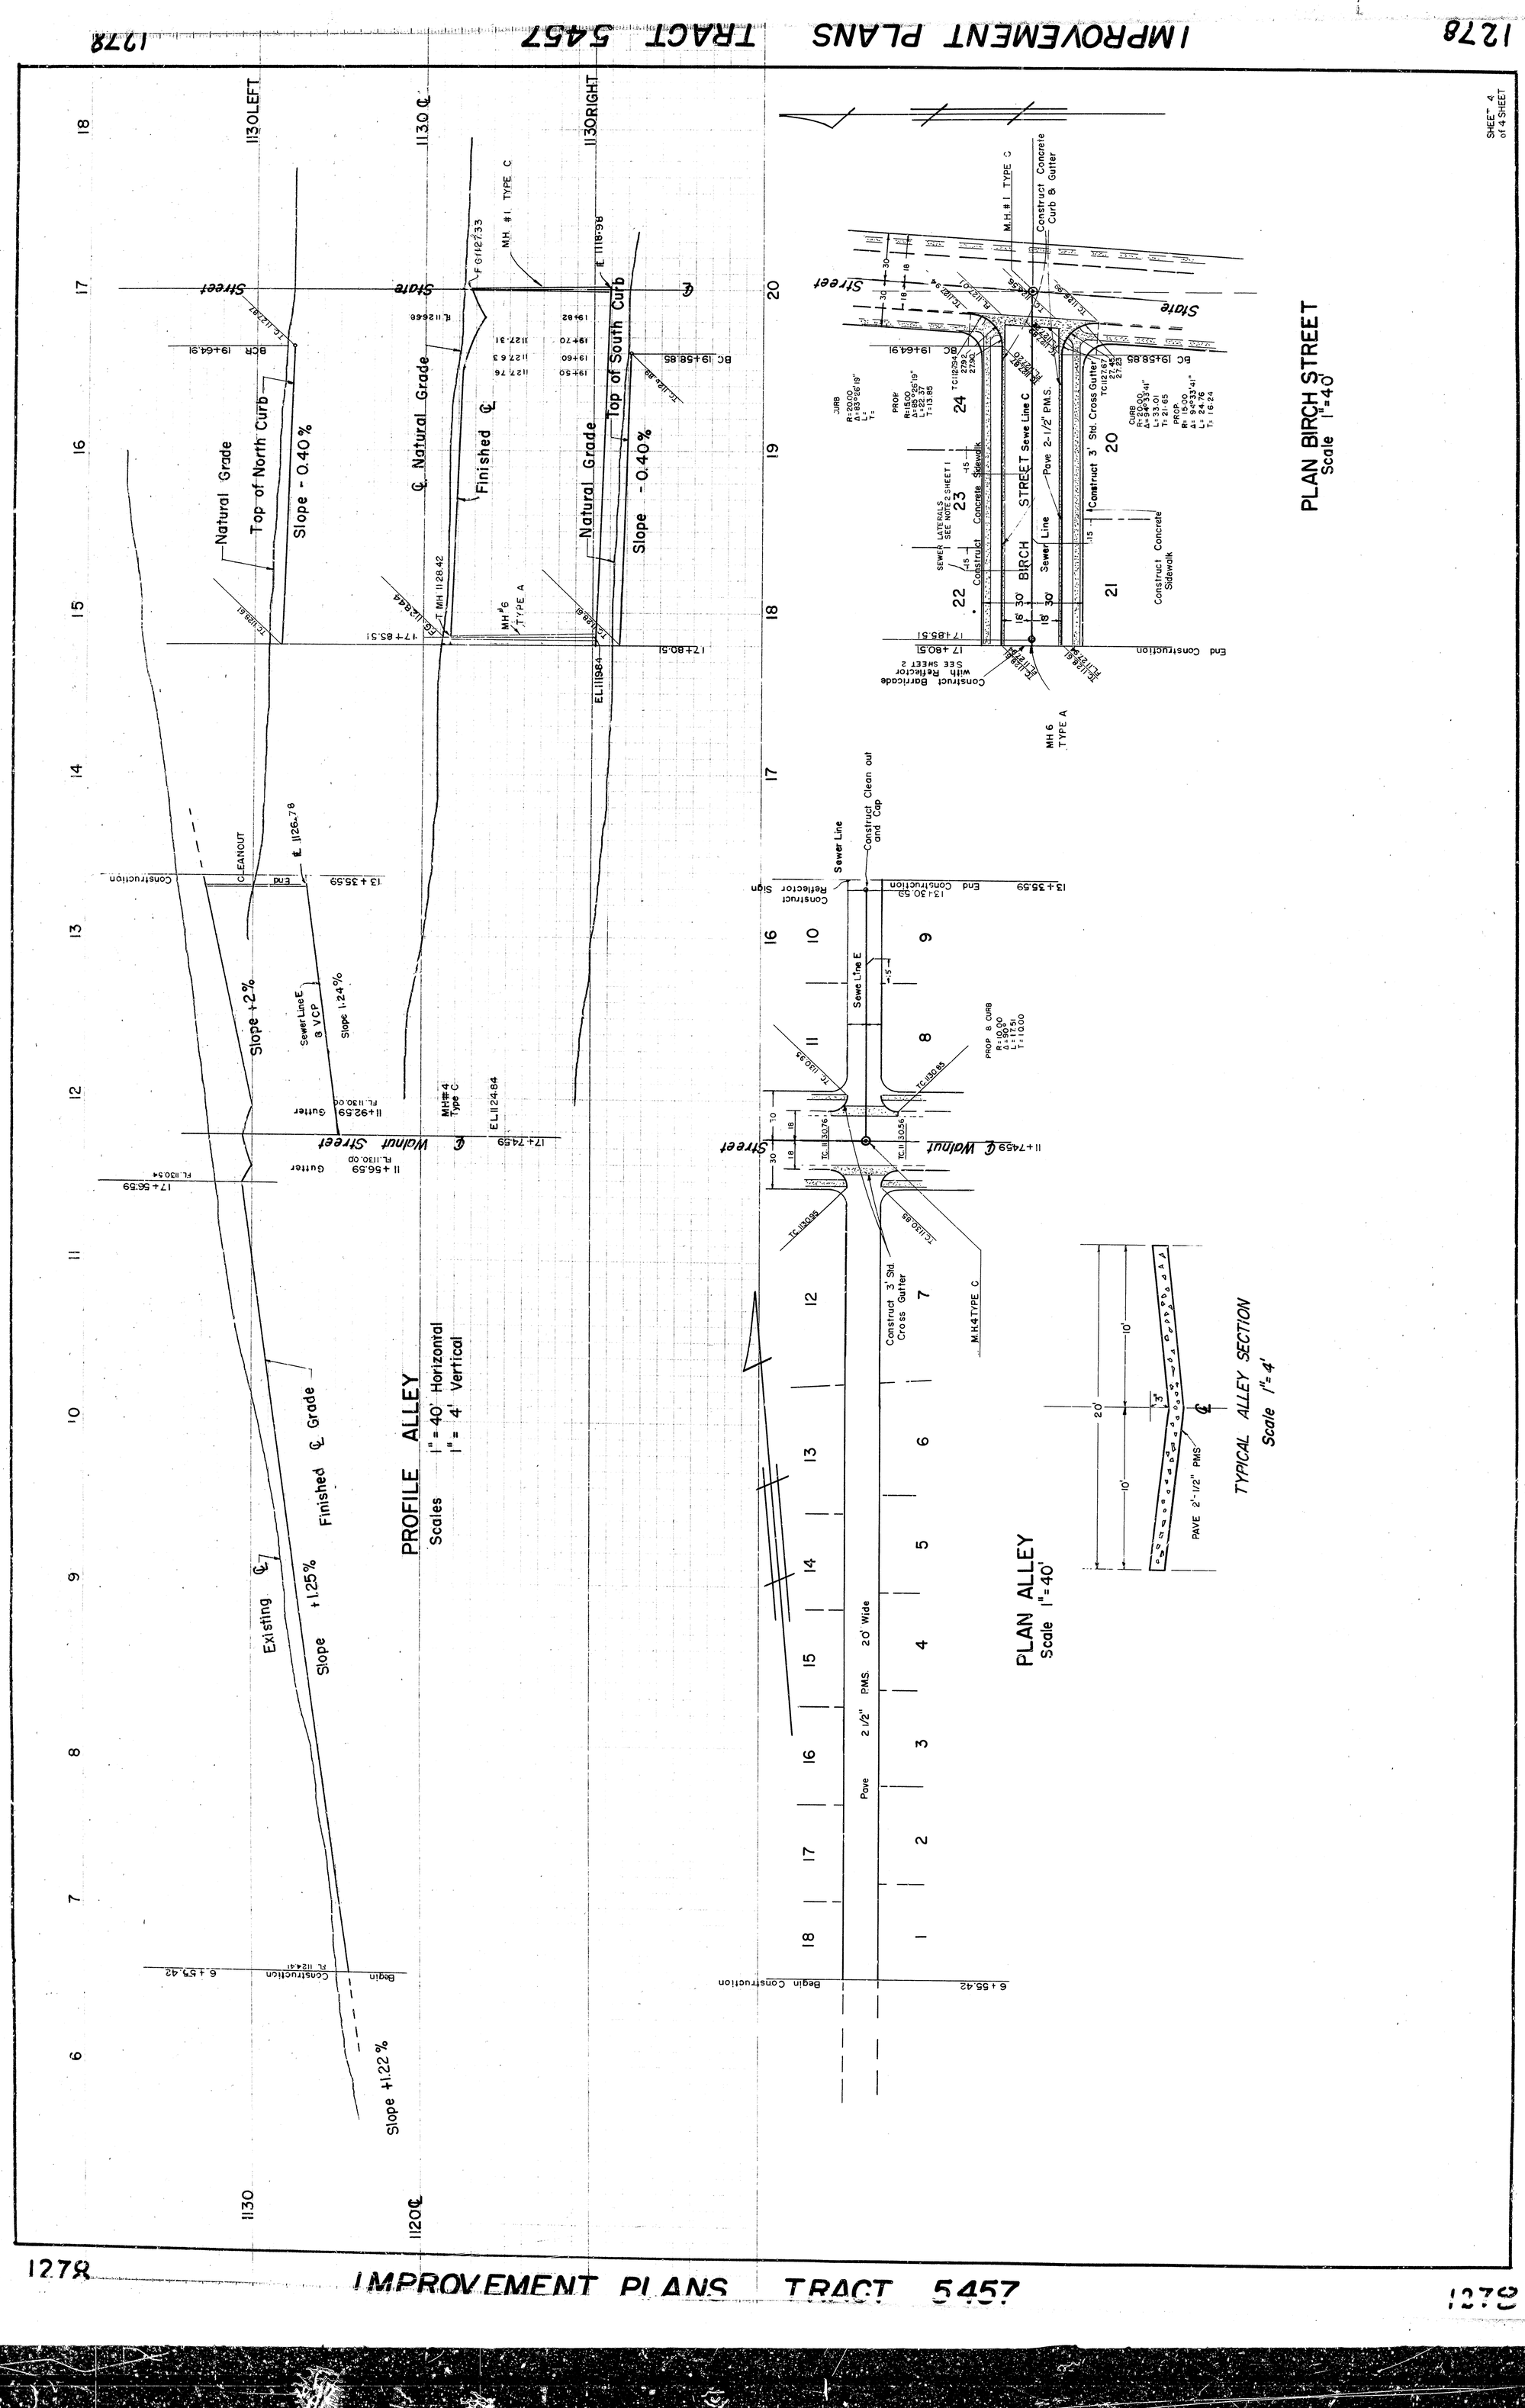

PROFILE ALLEY
Scales 1" = 40' Horizontal
1" = 4' Vertical

PLAN BIRCH STREET
Scale 1"=40'

PLAN ALLEY
Scale 1"=40'

TYPICAL ALLEY SECTION
Scale 1"= 4'

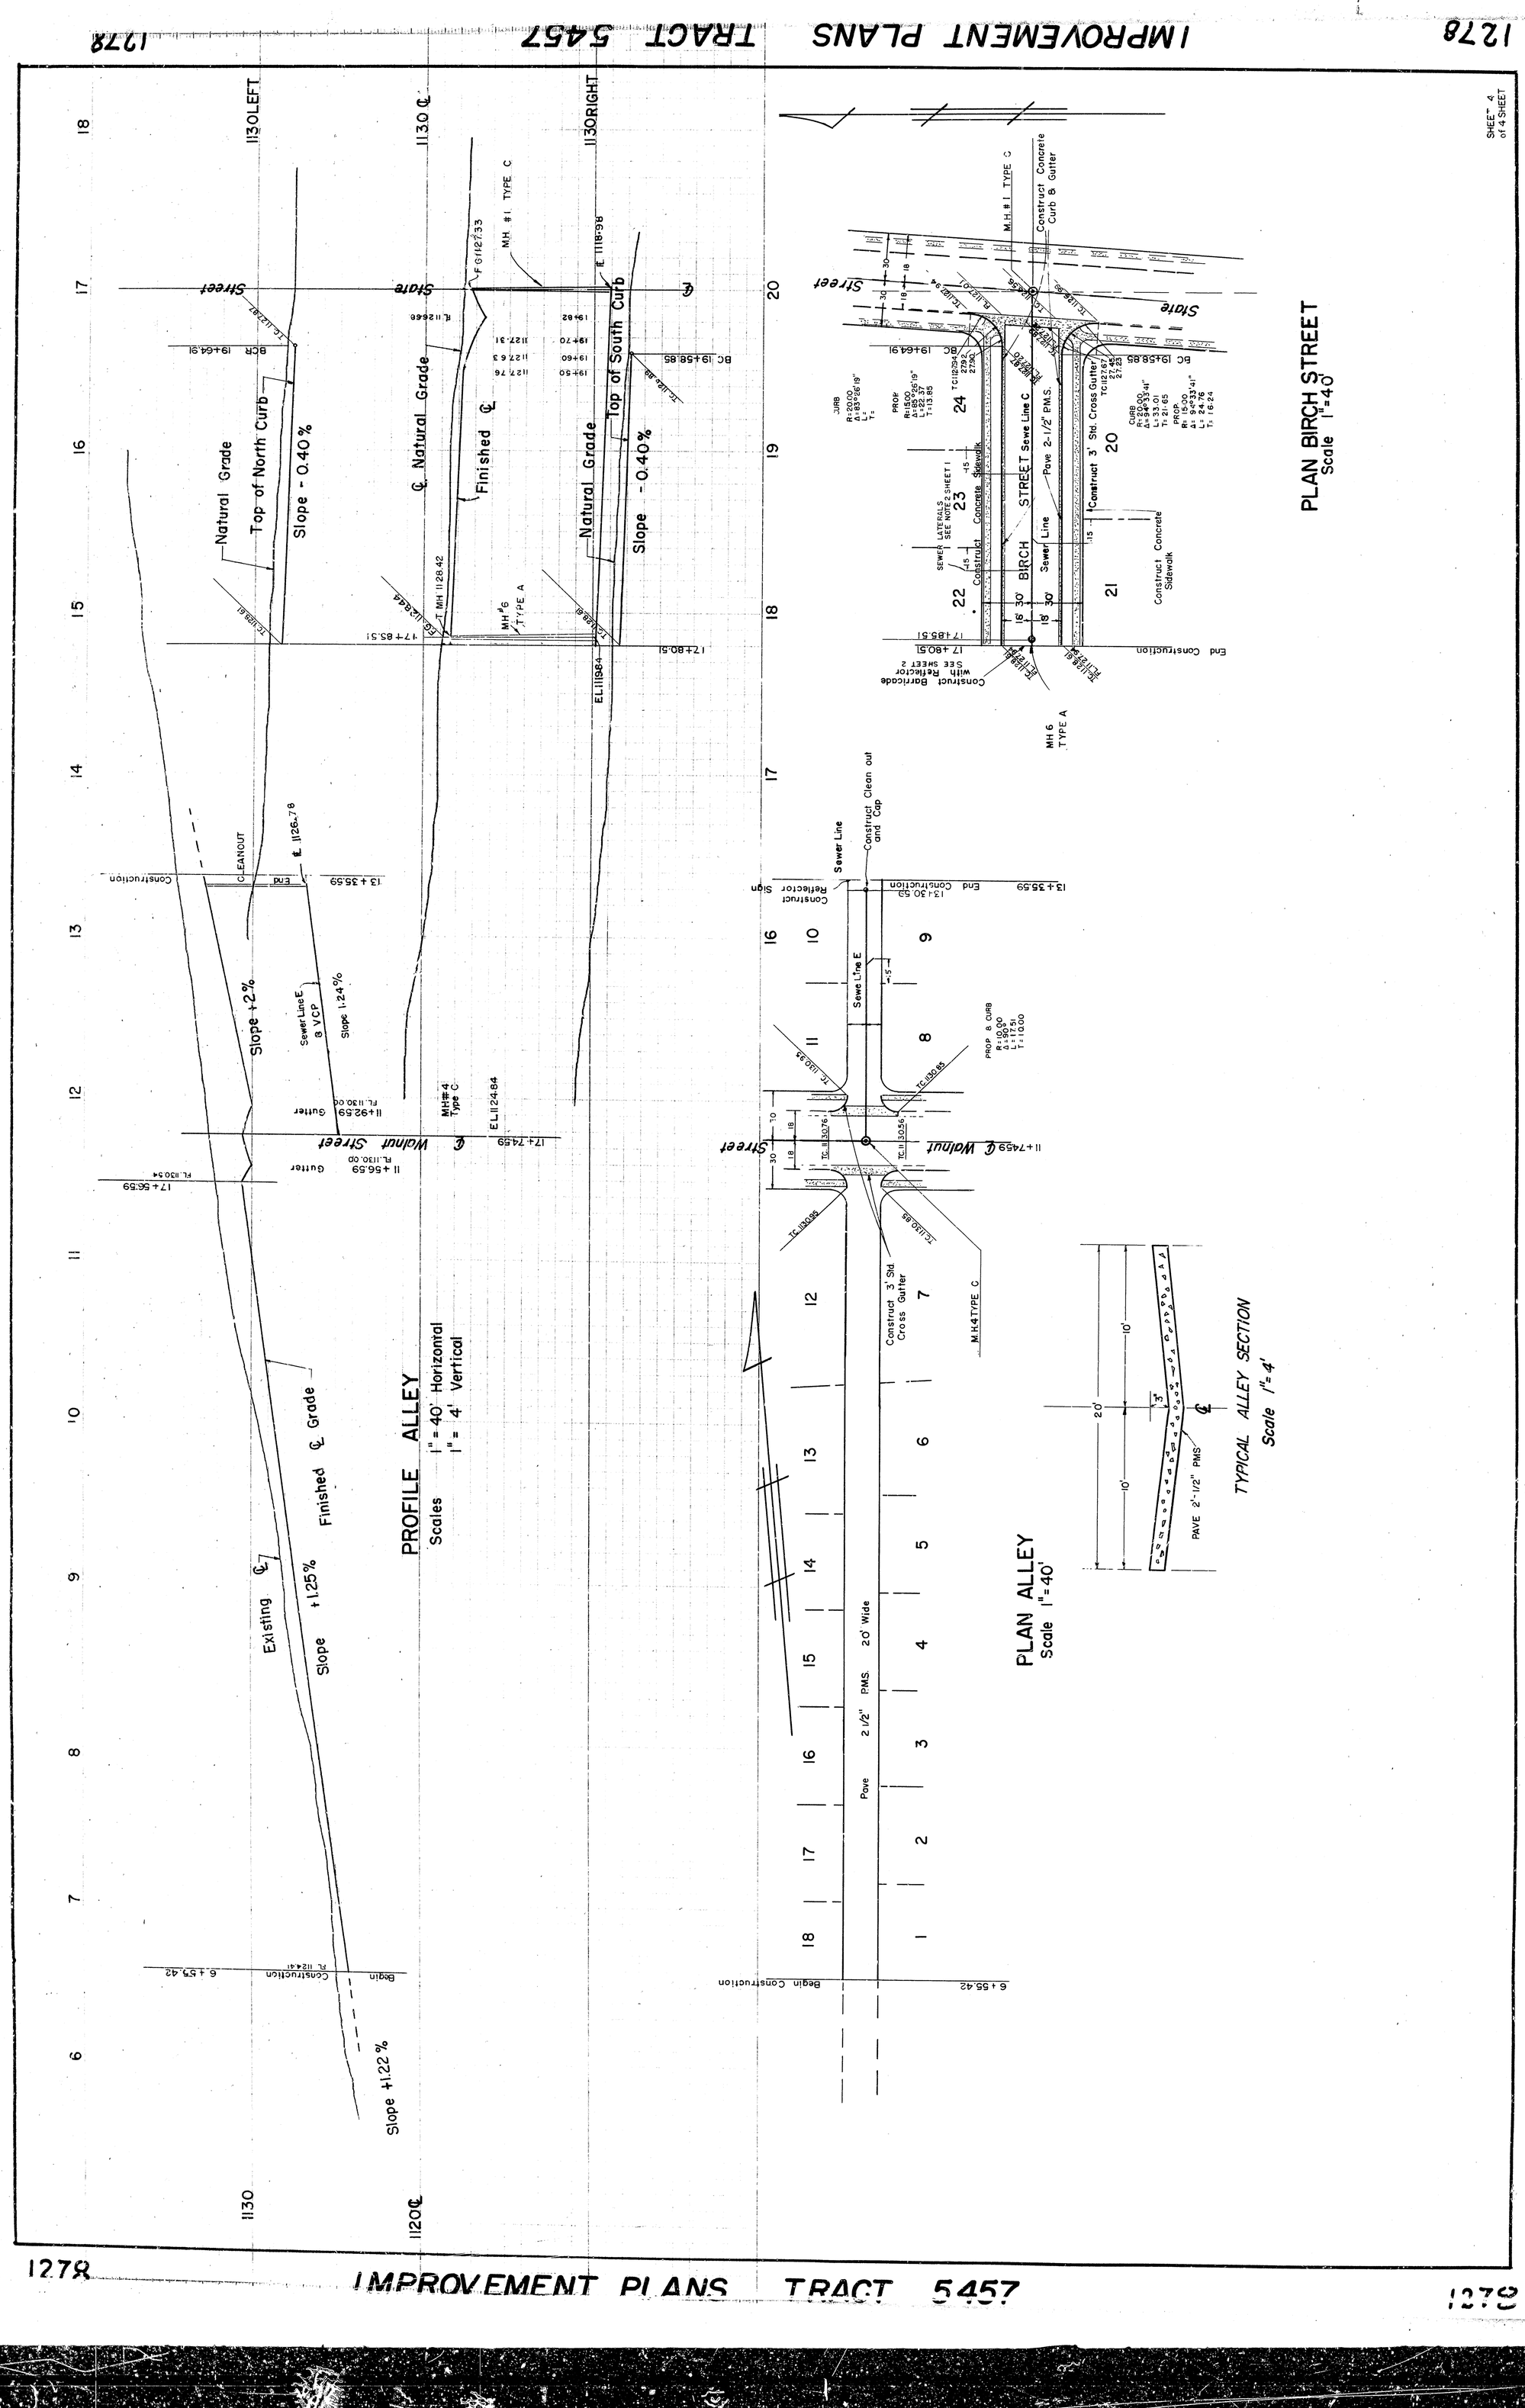

PROFILE ALLEY
Scales 1" = 40' Horizontal
1" = 4' Vertical

PLAN BIRCH STREET
Scale 1"=40'

PLAN ALLEY
Scale 1"=40'

TYPICAL ALLEY SECTION
Scale 1"= 4'

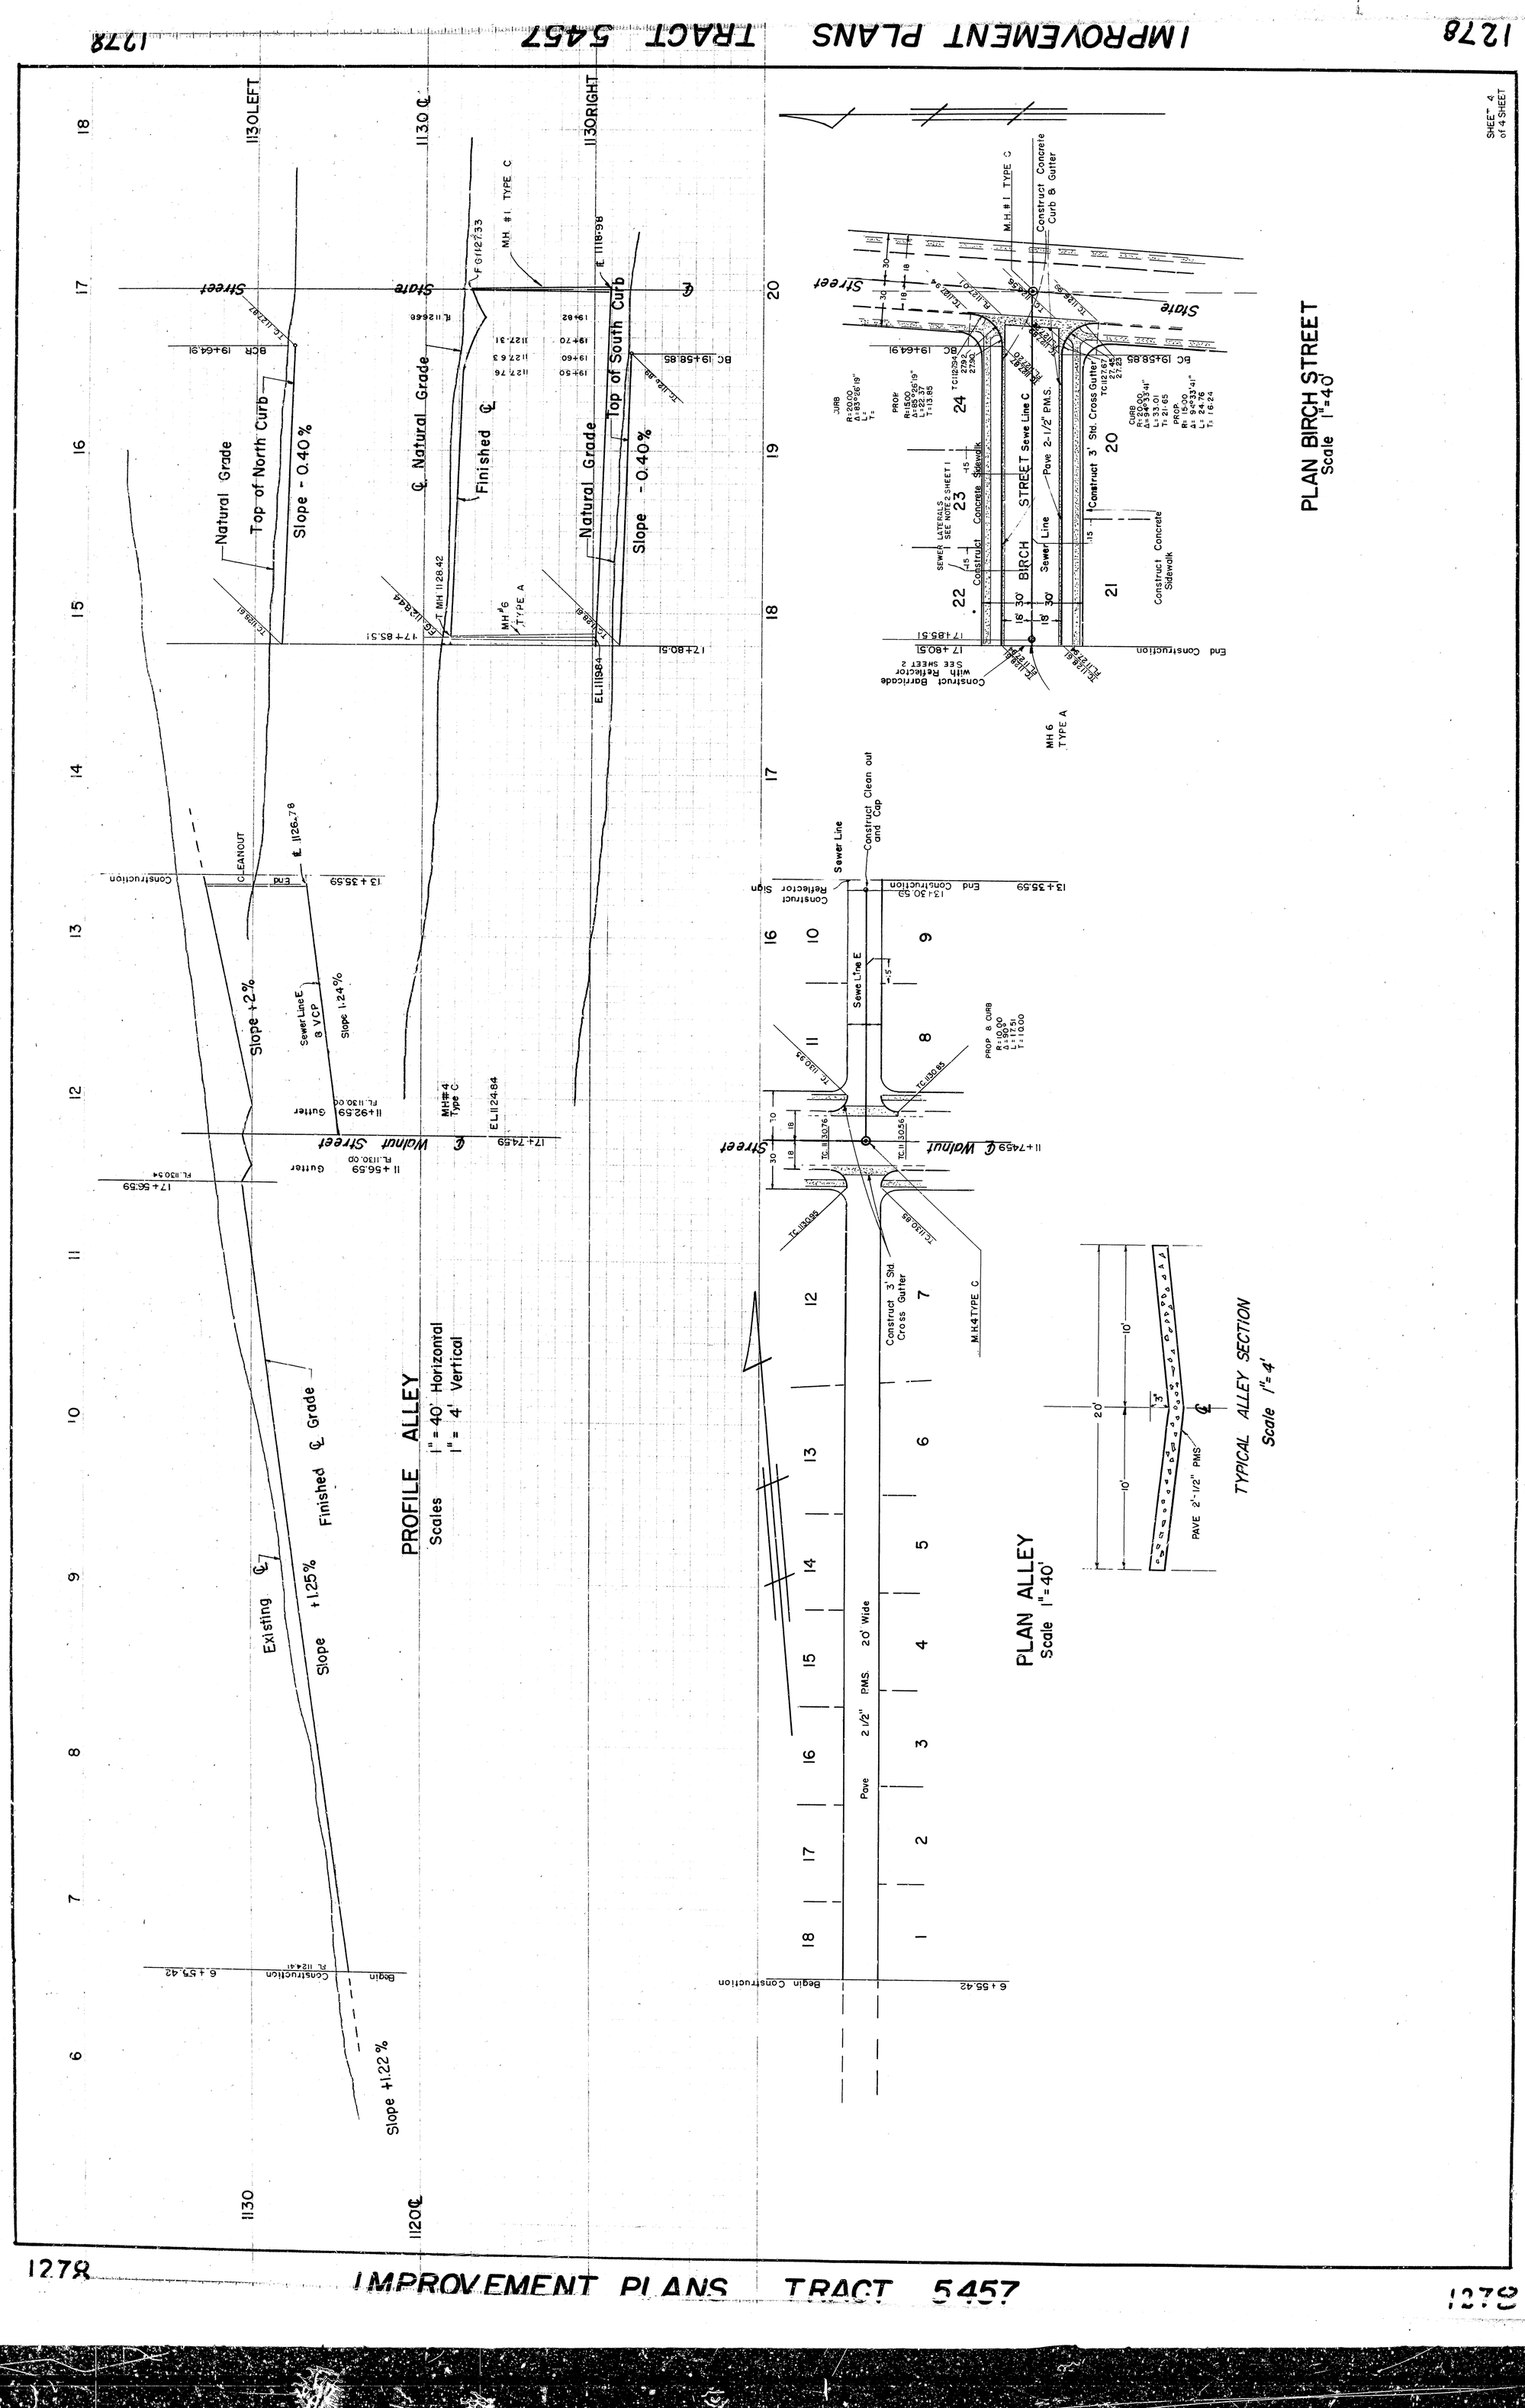

PROFILE ALLEY
Scales 1" = 40' Horizontal
1" = 4' Vertical

PLAN BIRCH STREET
Scale 1"=40'

PLAN ALLEY
Scale 1"=40'

TYPICAL ALLEY SECTION
Scale 1"= 4'