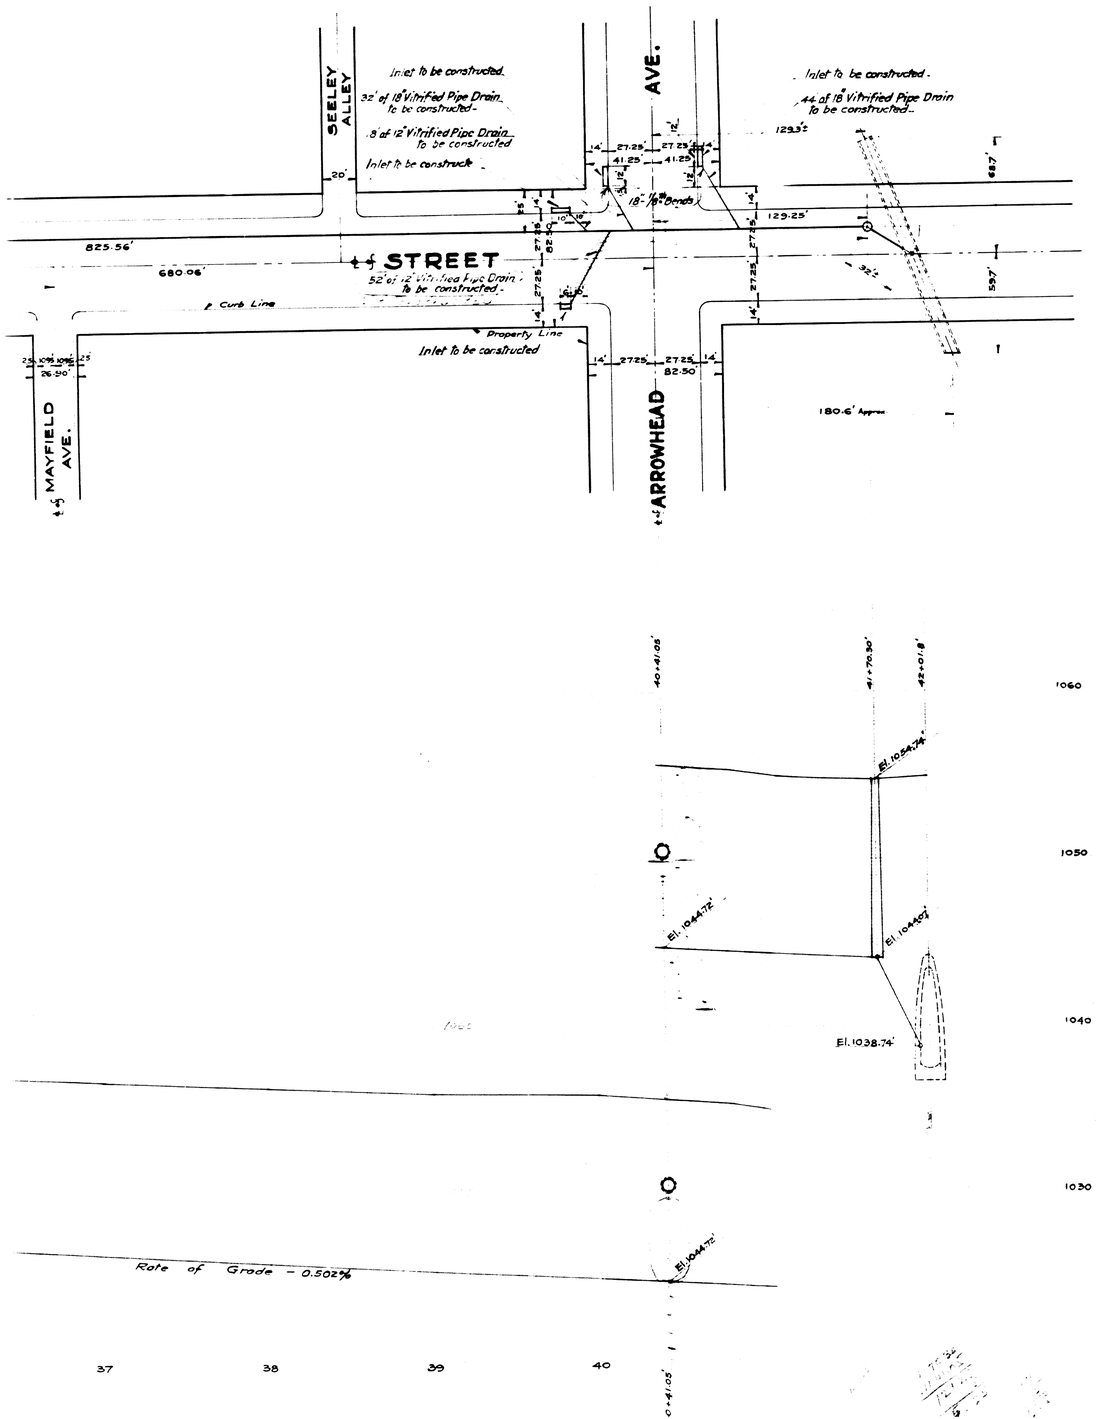

PLAN Nº 1080

6TH STREET STORM DR

BETWEEN "I" STREET AND TOWN CR

CITY OF SAN BERNARDINO, CALIFORNIA

DEC. 1933