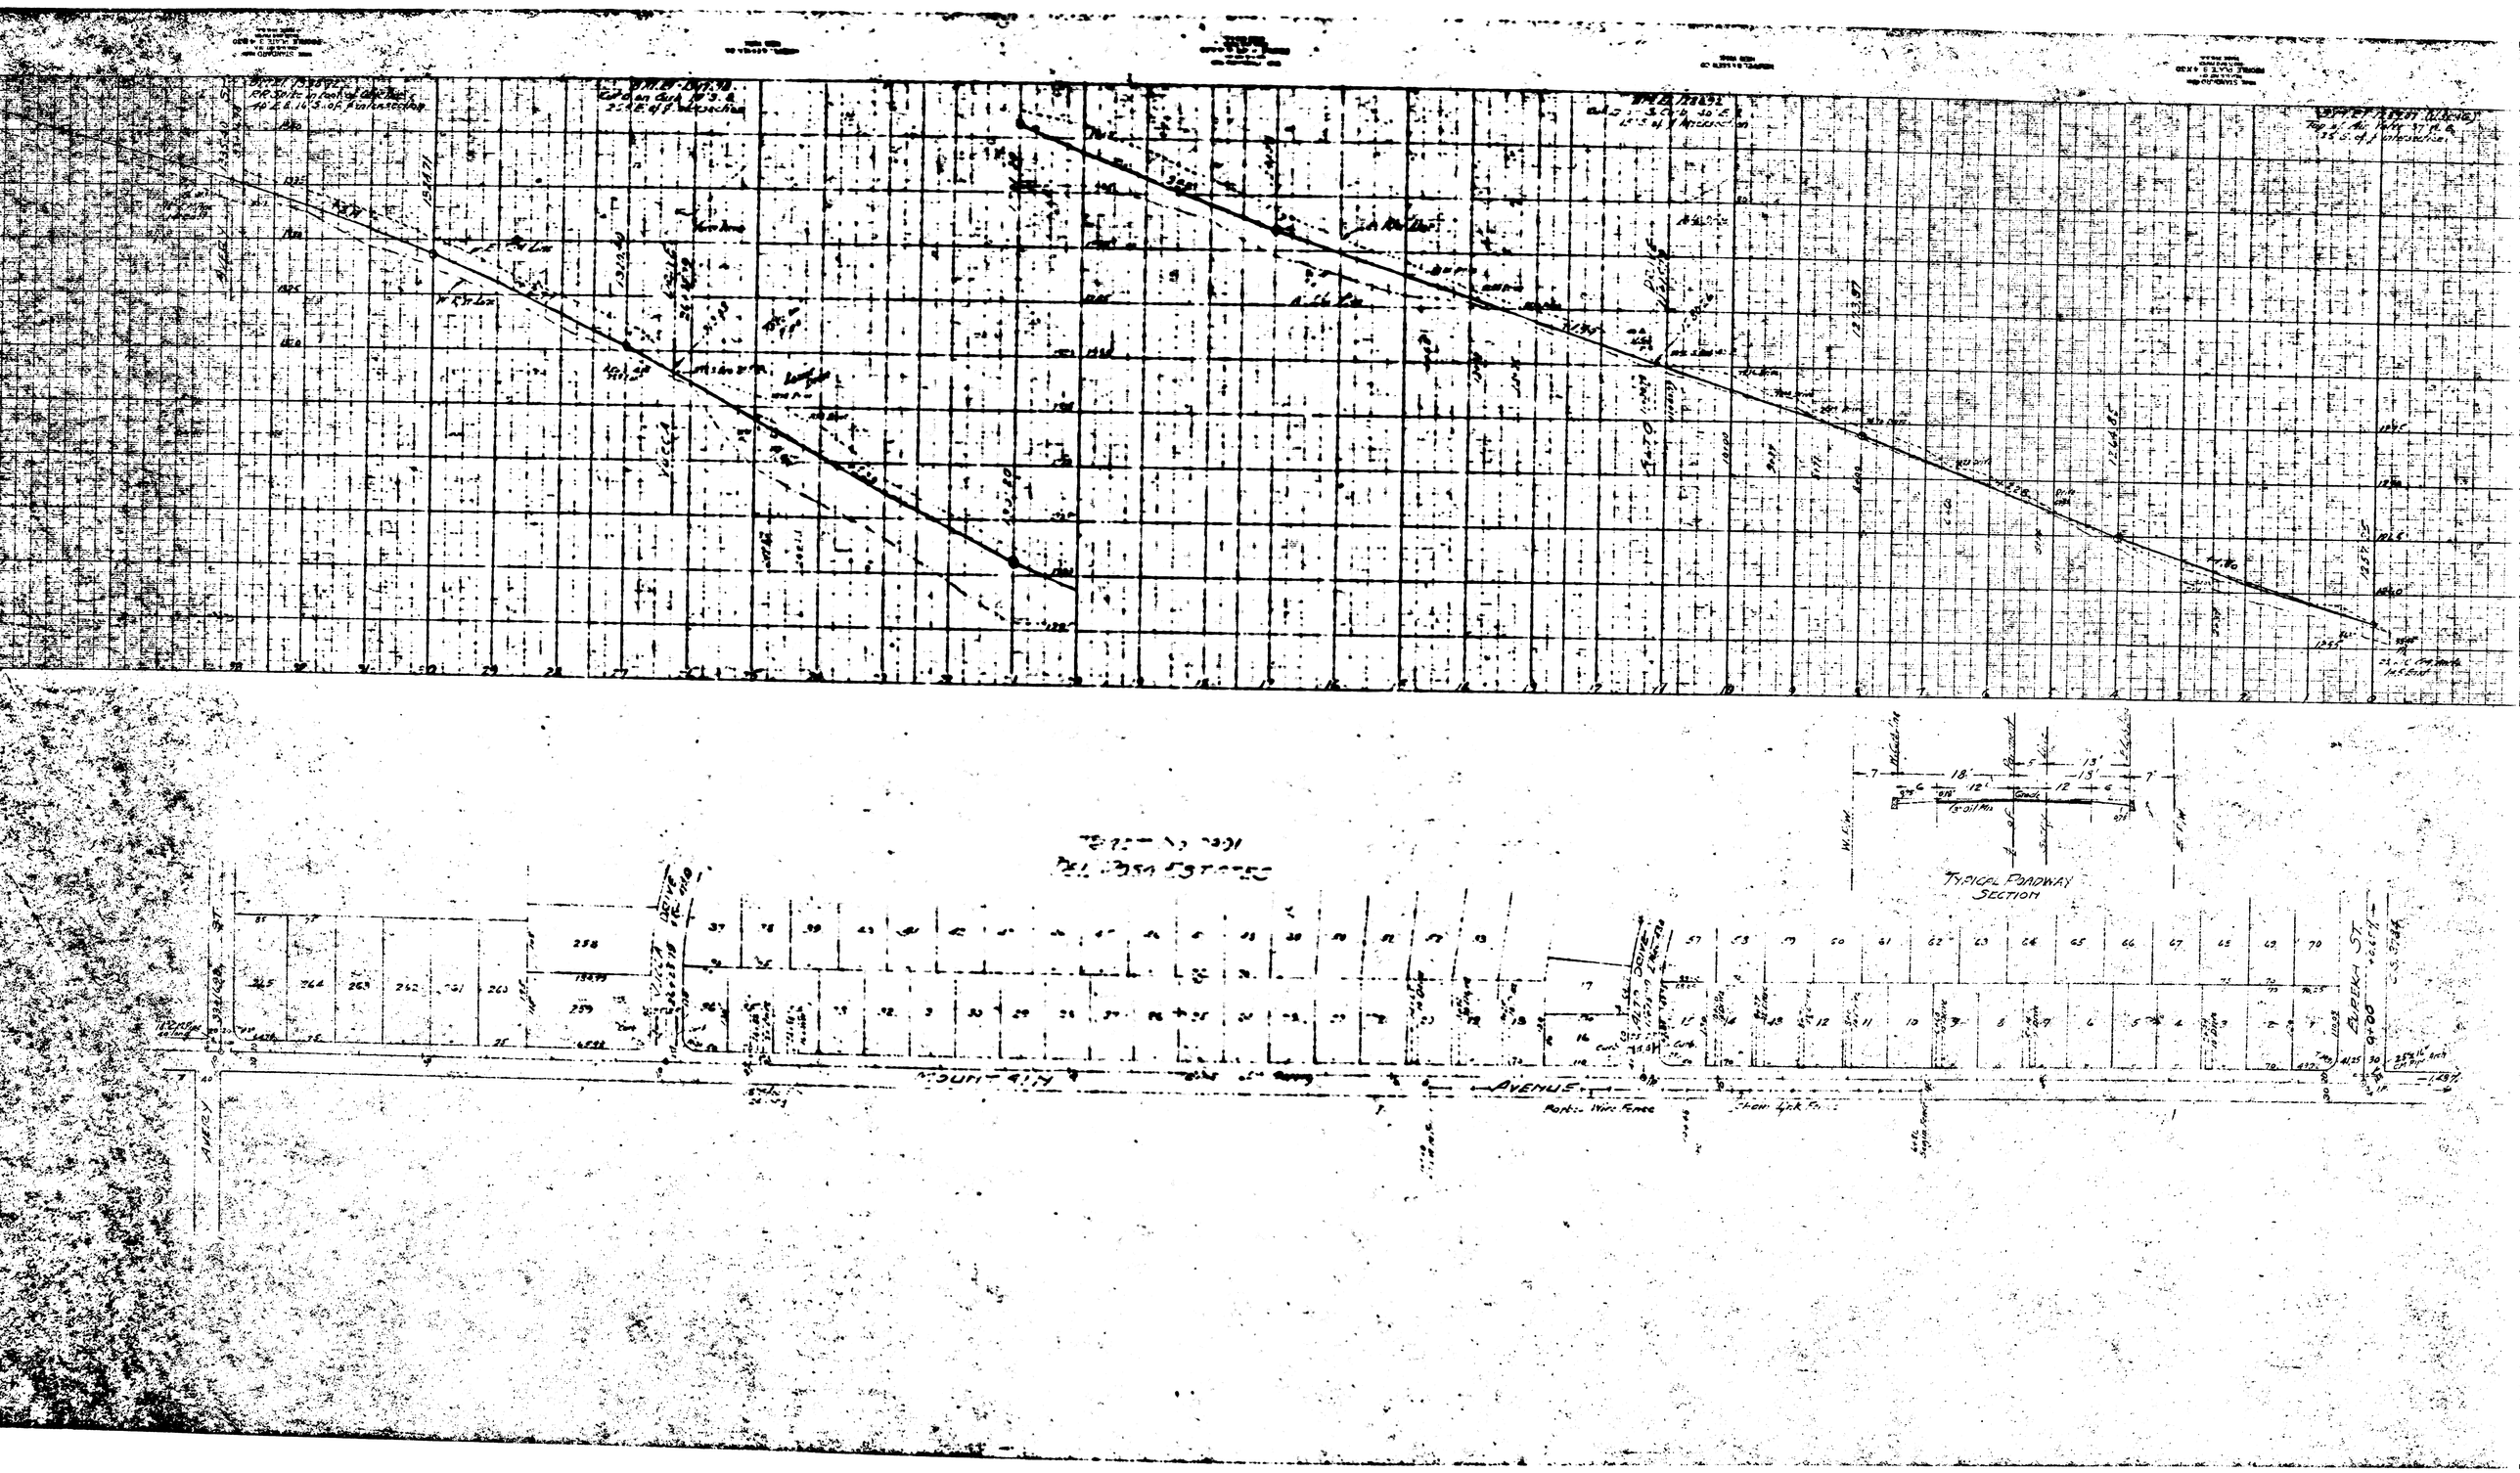
TYPICAL ROADWAY SECTION
MOUNTAIN AVENUE
EUREKA ST
ALLEY
Barbed Wire Fence
Show Lock Fence

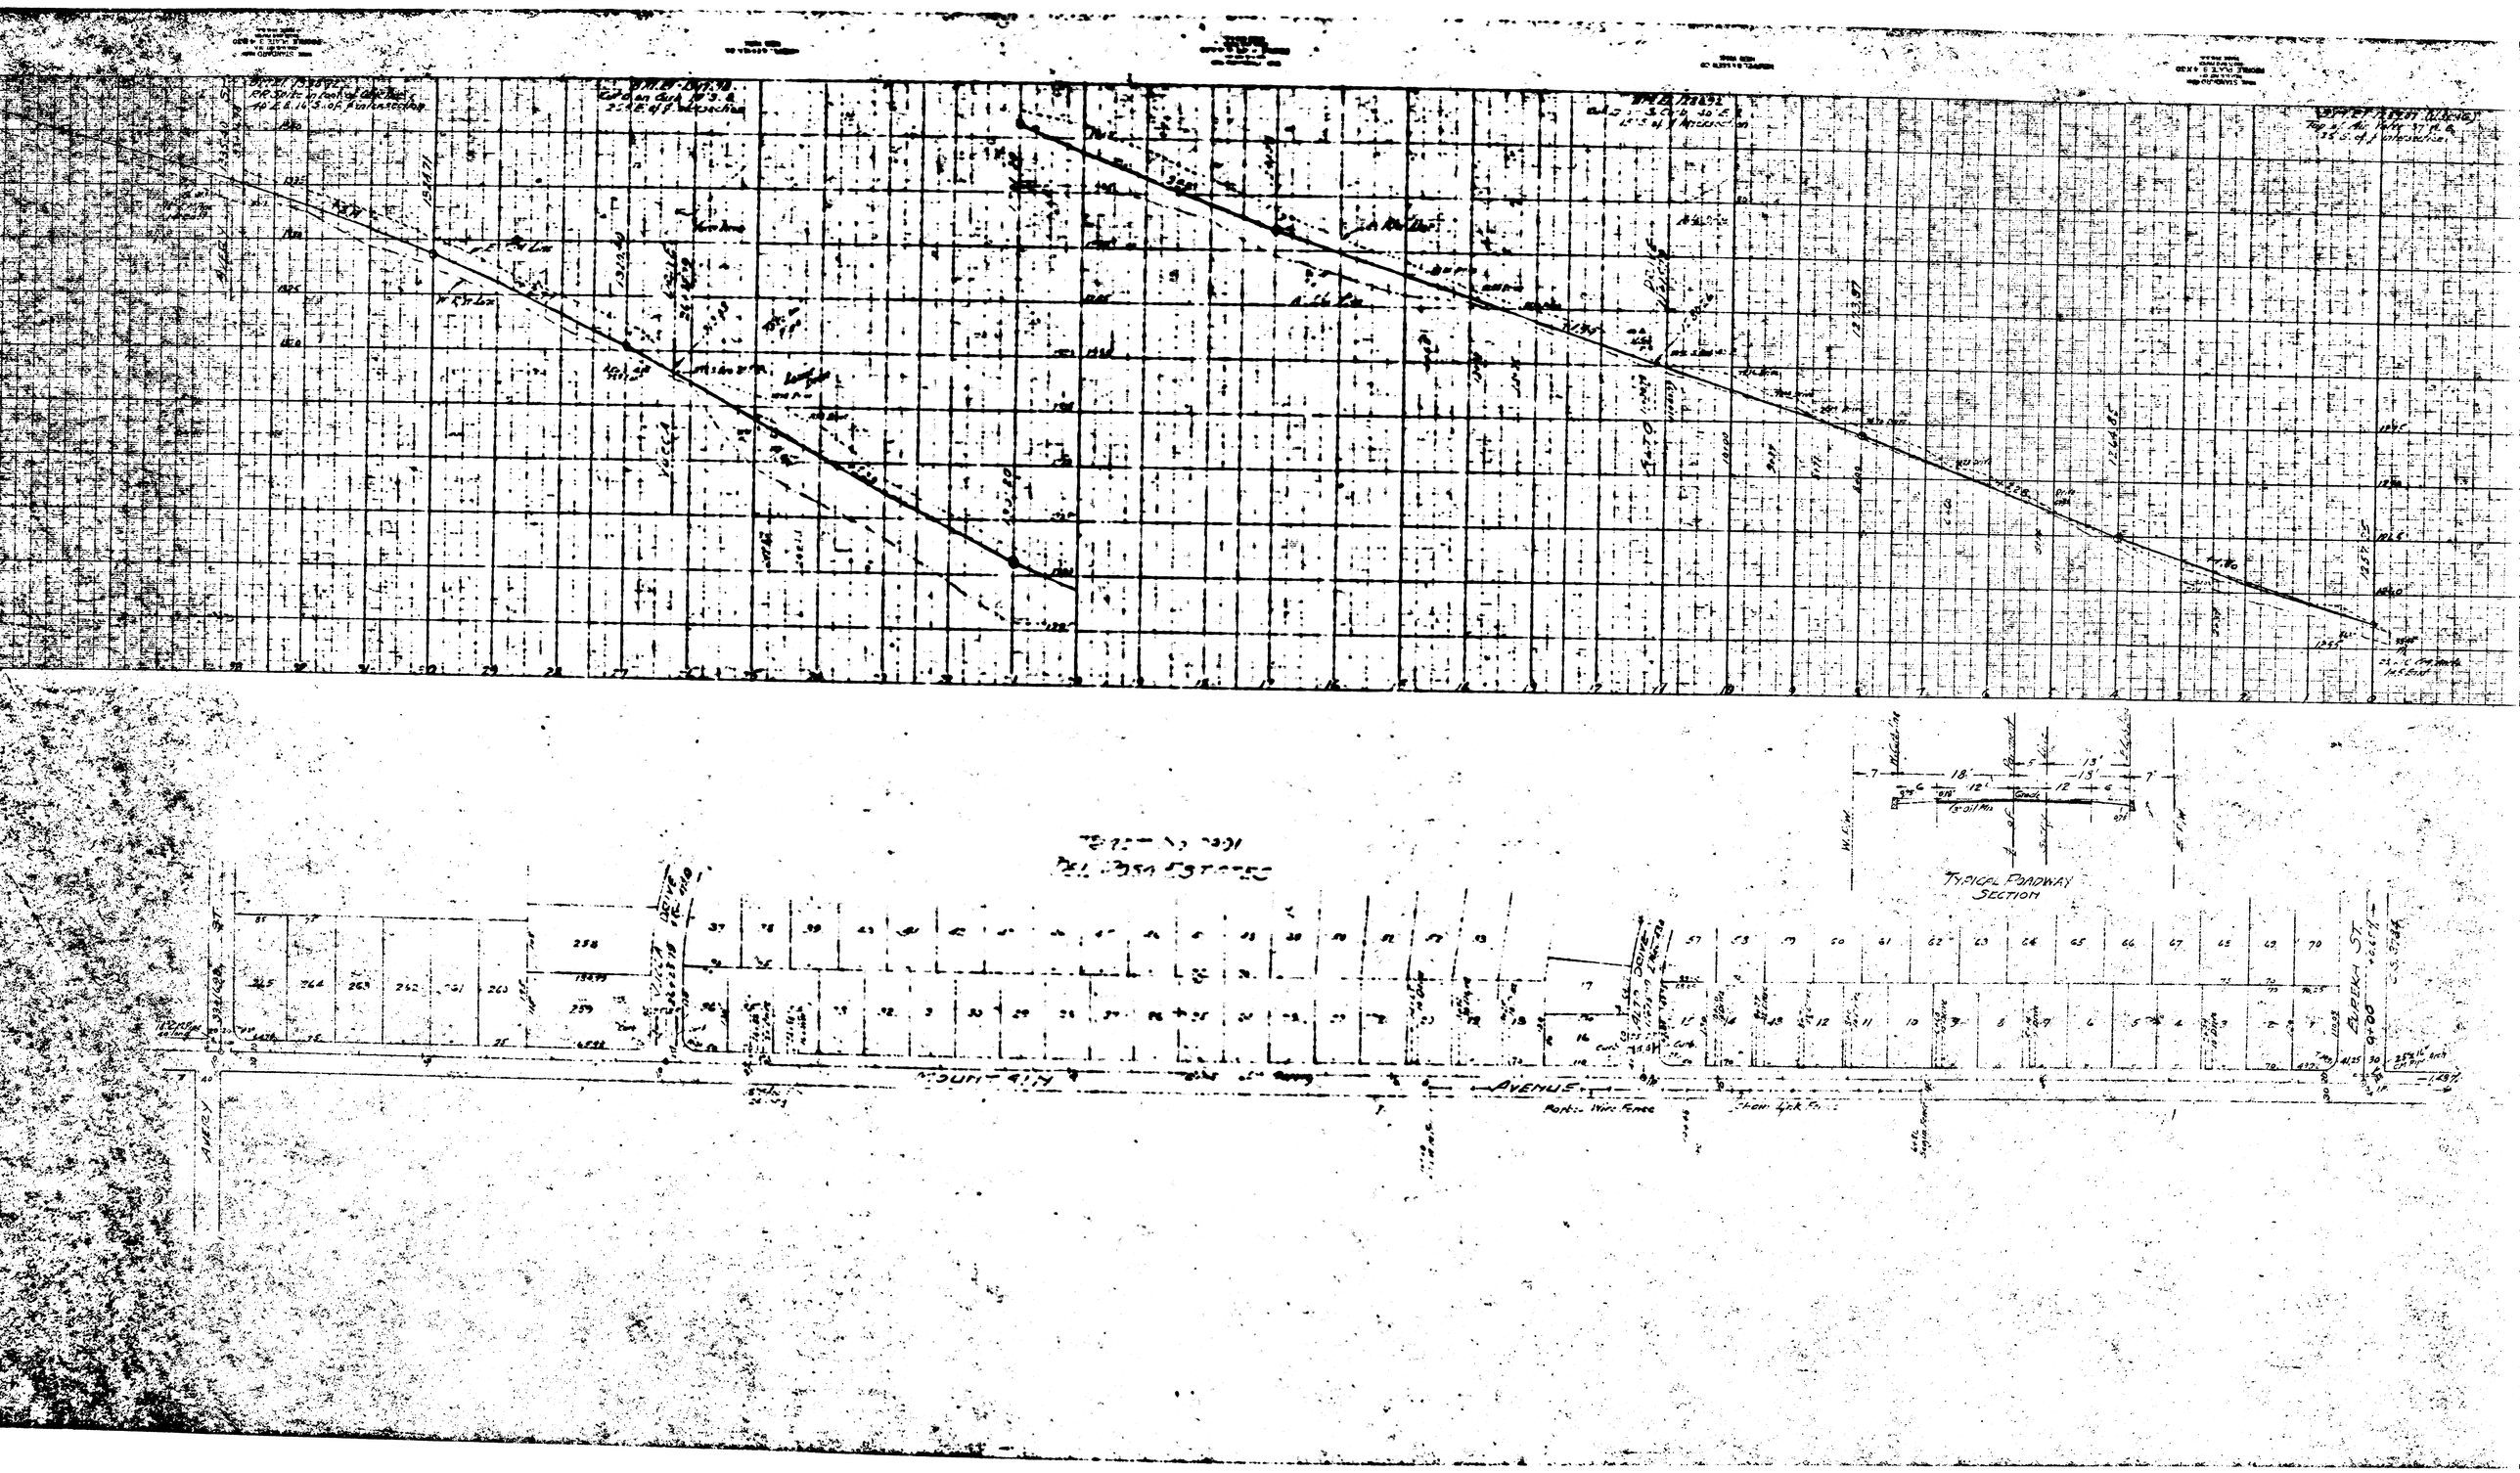
TYPICAL ROADWAY SECTION
MOUNTAIN AVENUE
EUREKA ST
ALLEY
Barbed Wire Fence
Show Lock Fence