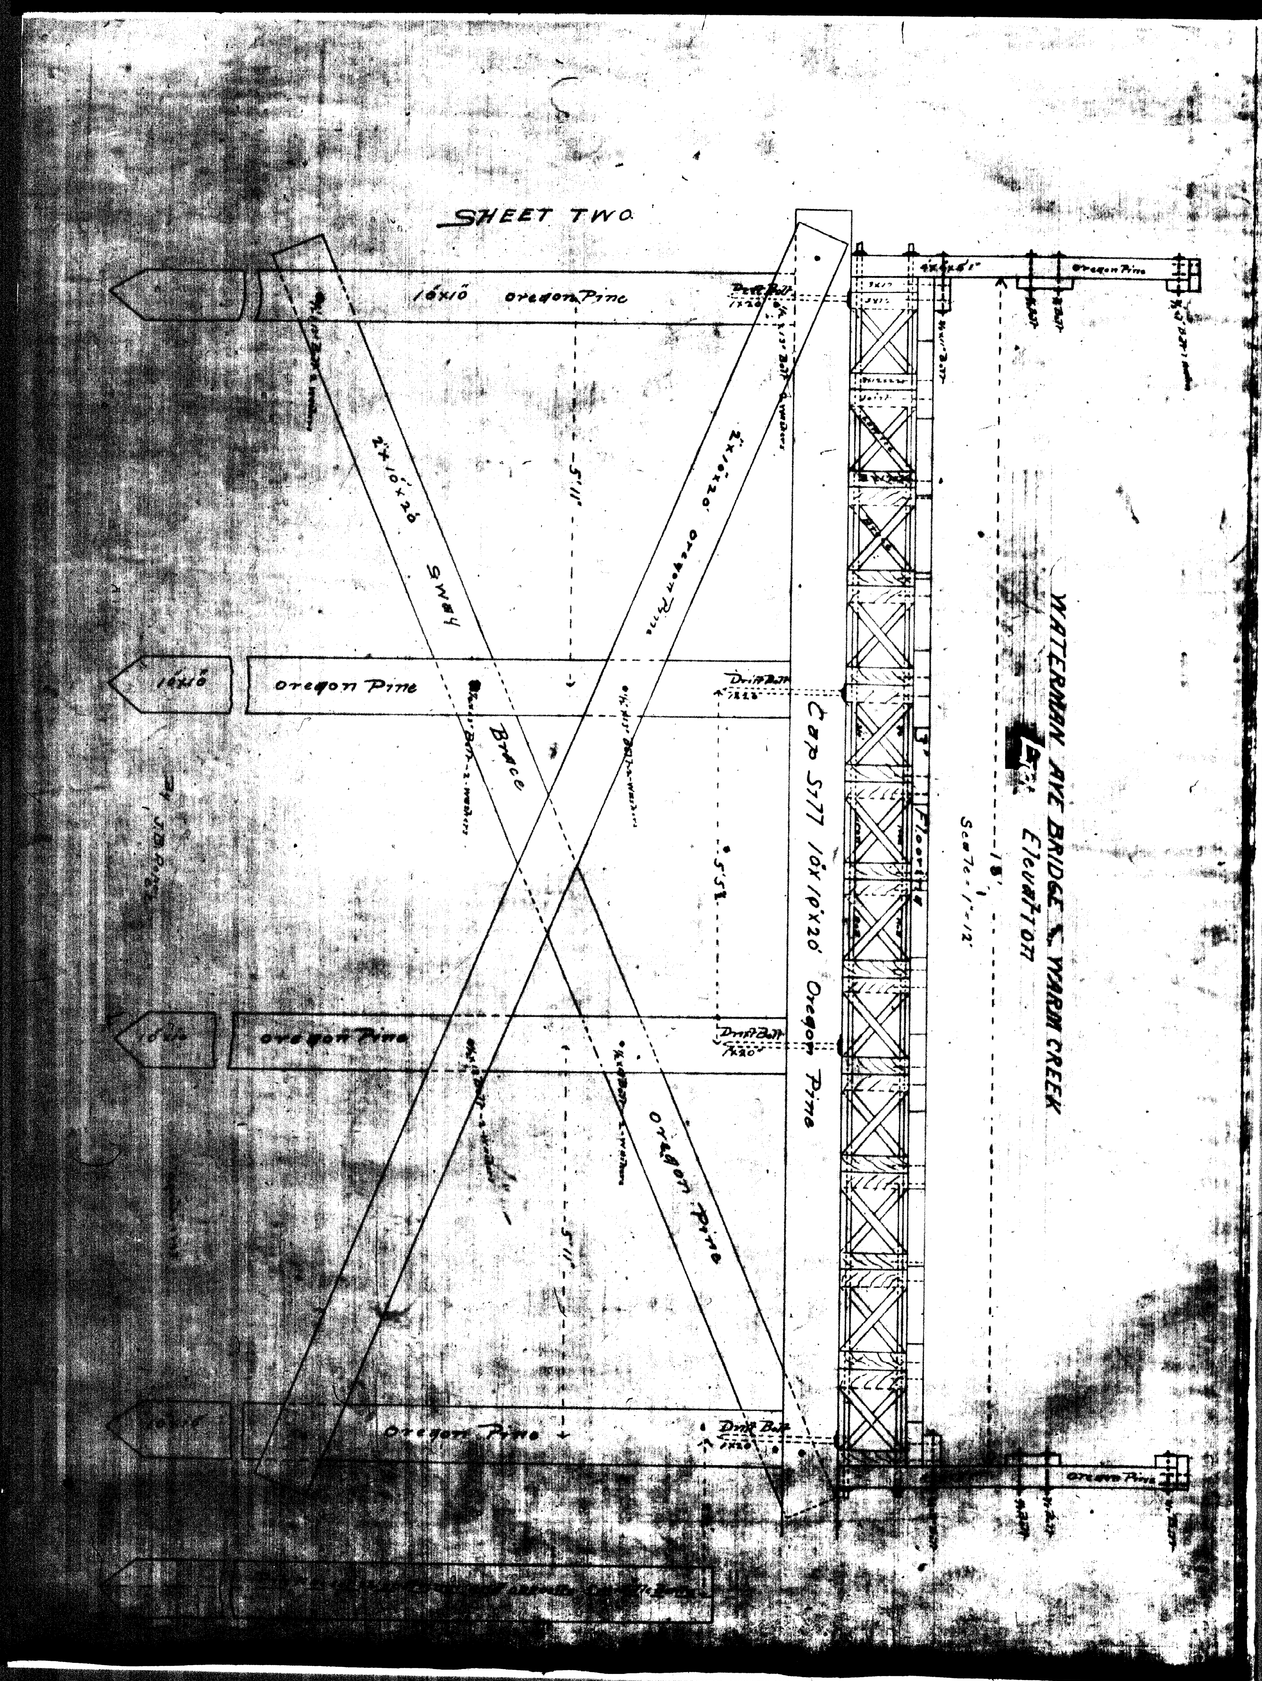
SHEET TWO
16x16 Oregon Pine
2x10x20 Sway
Brace
Oregon Pine
Cap 5777 10x10x20 Oregon Pine
Floorbeam
Oregon Pine
Drift Bolt
WATERMAN AVE BRIDGE S. YAMAM CREEK
Elevation
Scale 1"=12'