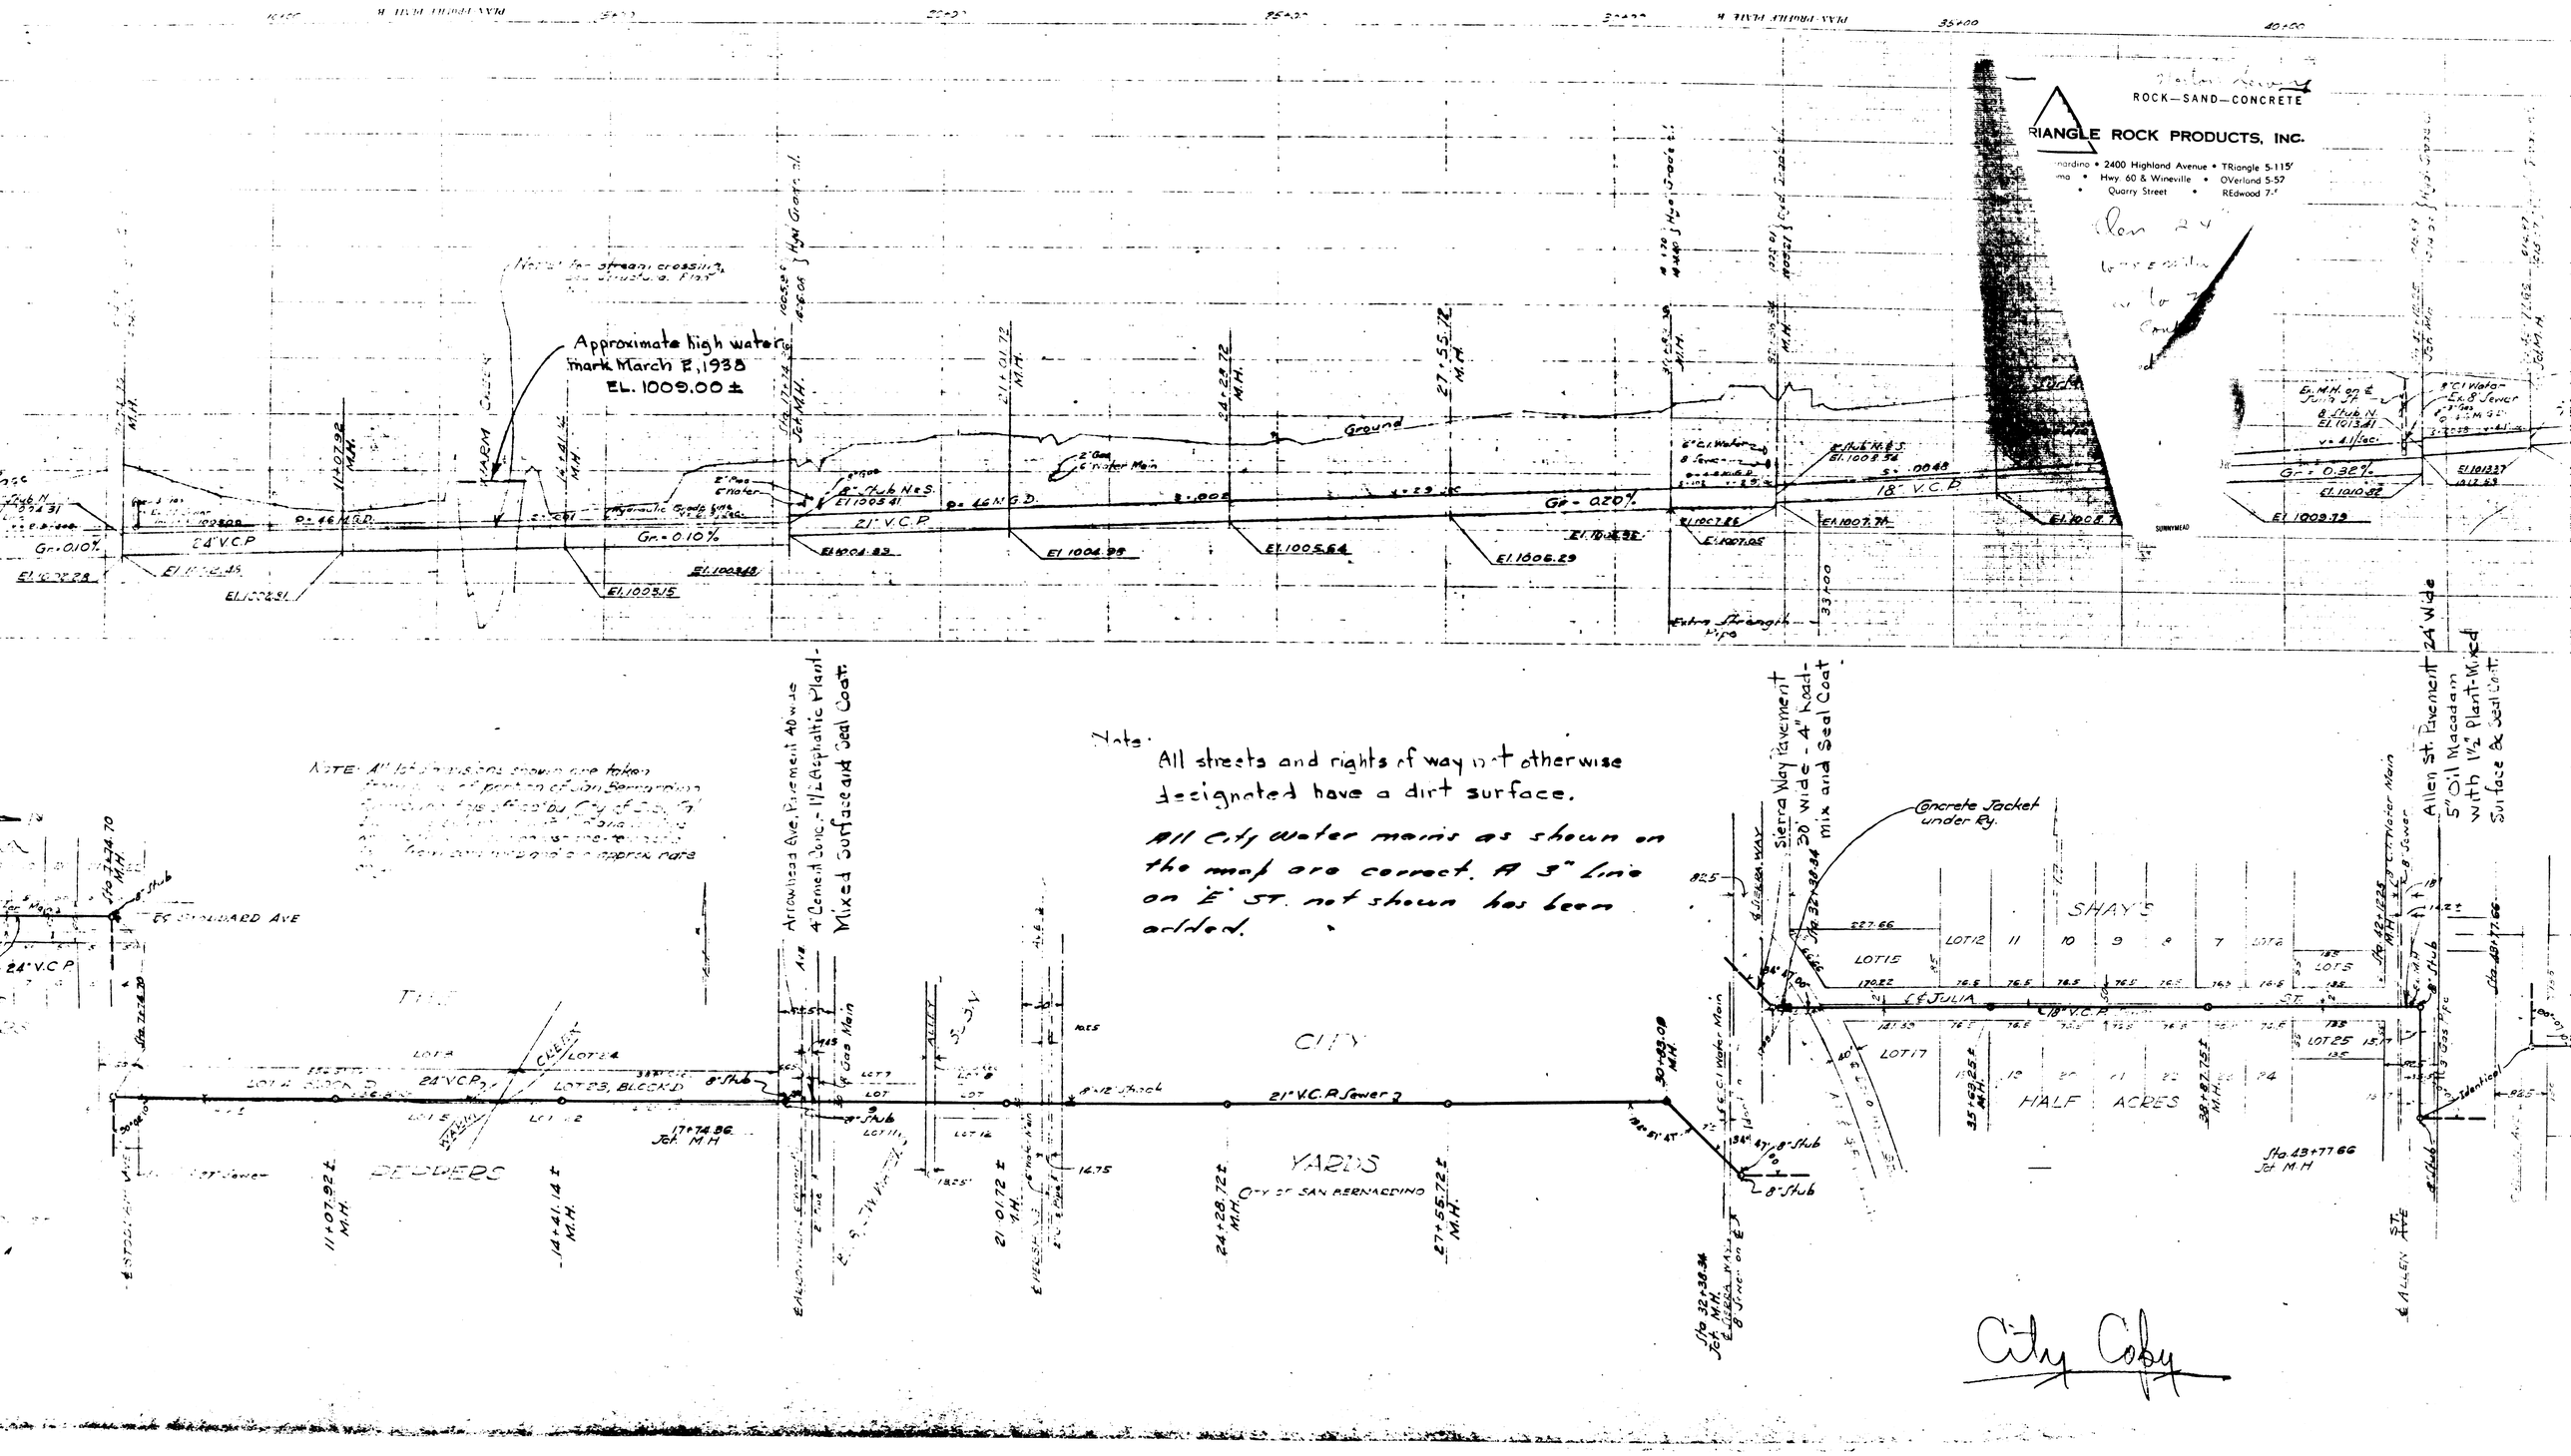
ROCK—SAND—CONCRETE
RIANGLE ROCK PRODUCTS, INC.
2400 Highland Avenue • TRiangle 5-1157
Hwy 60 & Wineville • OVerland 5-57
Quarry Street • REdwood 7-
Approximate high water mark March 2, 1938 EL. 1009.00 ±
Ground
2" Gas
6" Water Main
Gr = 0.10%
Gr = 0.20%
Gr = 0.32%
24" V.C.P.
21" V.C.P.
18" V.C.P.
Extra Strength Pipe
Note: All streets and rights of way not otherwise designated have a dirt surface.
All City water mains as shown on the map are correct. A 3" line on E ST. not shown has been added.
Arrowhead Ave. Pavement 40' wide 4" Cement Conc. - 1½" Asphaltic Plant-Mixed Surface and Seal Coat
Sierra Way Pavement 30' wide - 4" Road-mix and Seal Coat
Concrete Jacket under Ry.
Allen St. Pavement 24' Wide 5" Oil Macadam with 1½" Plant-Mixed Surface & Seal Coat
TRACT
DEDIVERS
CITY
YARDS
CITY OF SAN BERNARDINO
SHAY'S
HALF ACRES
JULIA ST.
LOT 23, BLOCK D
LOT 17
LOT 15
LOT 12
LOT 25
Jct. M.H.
City Copy

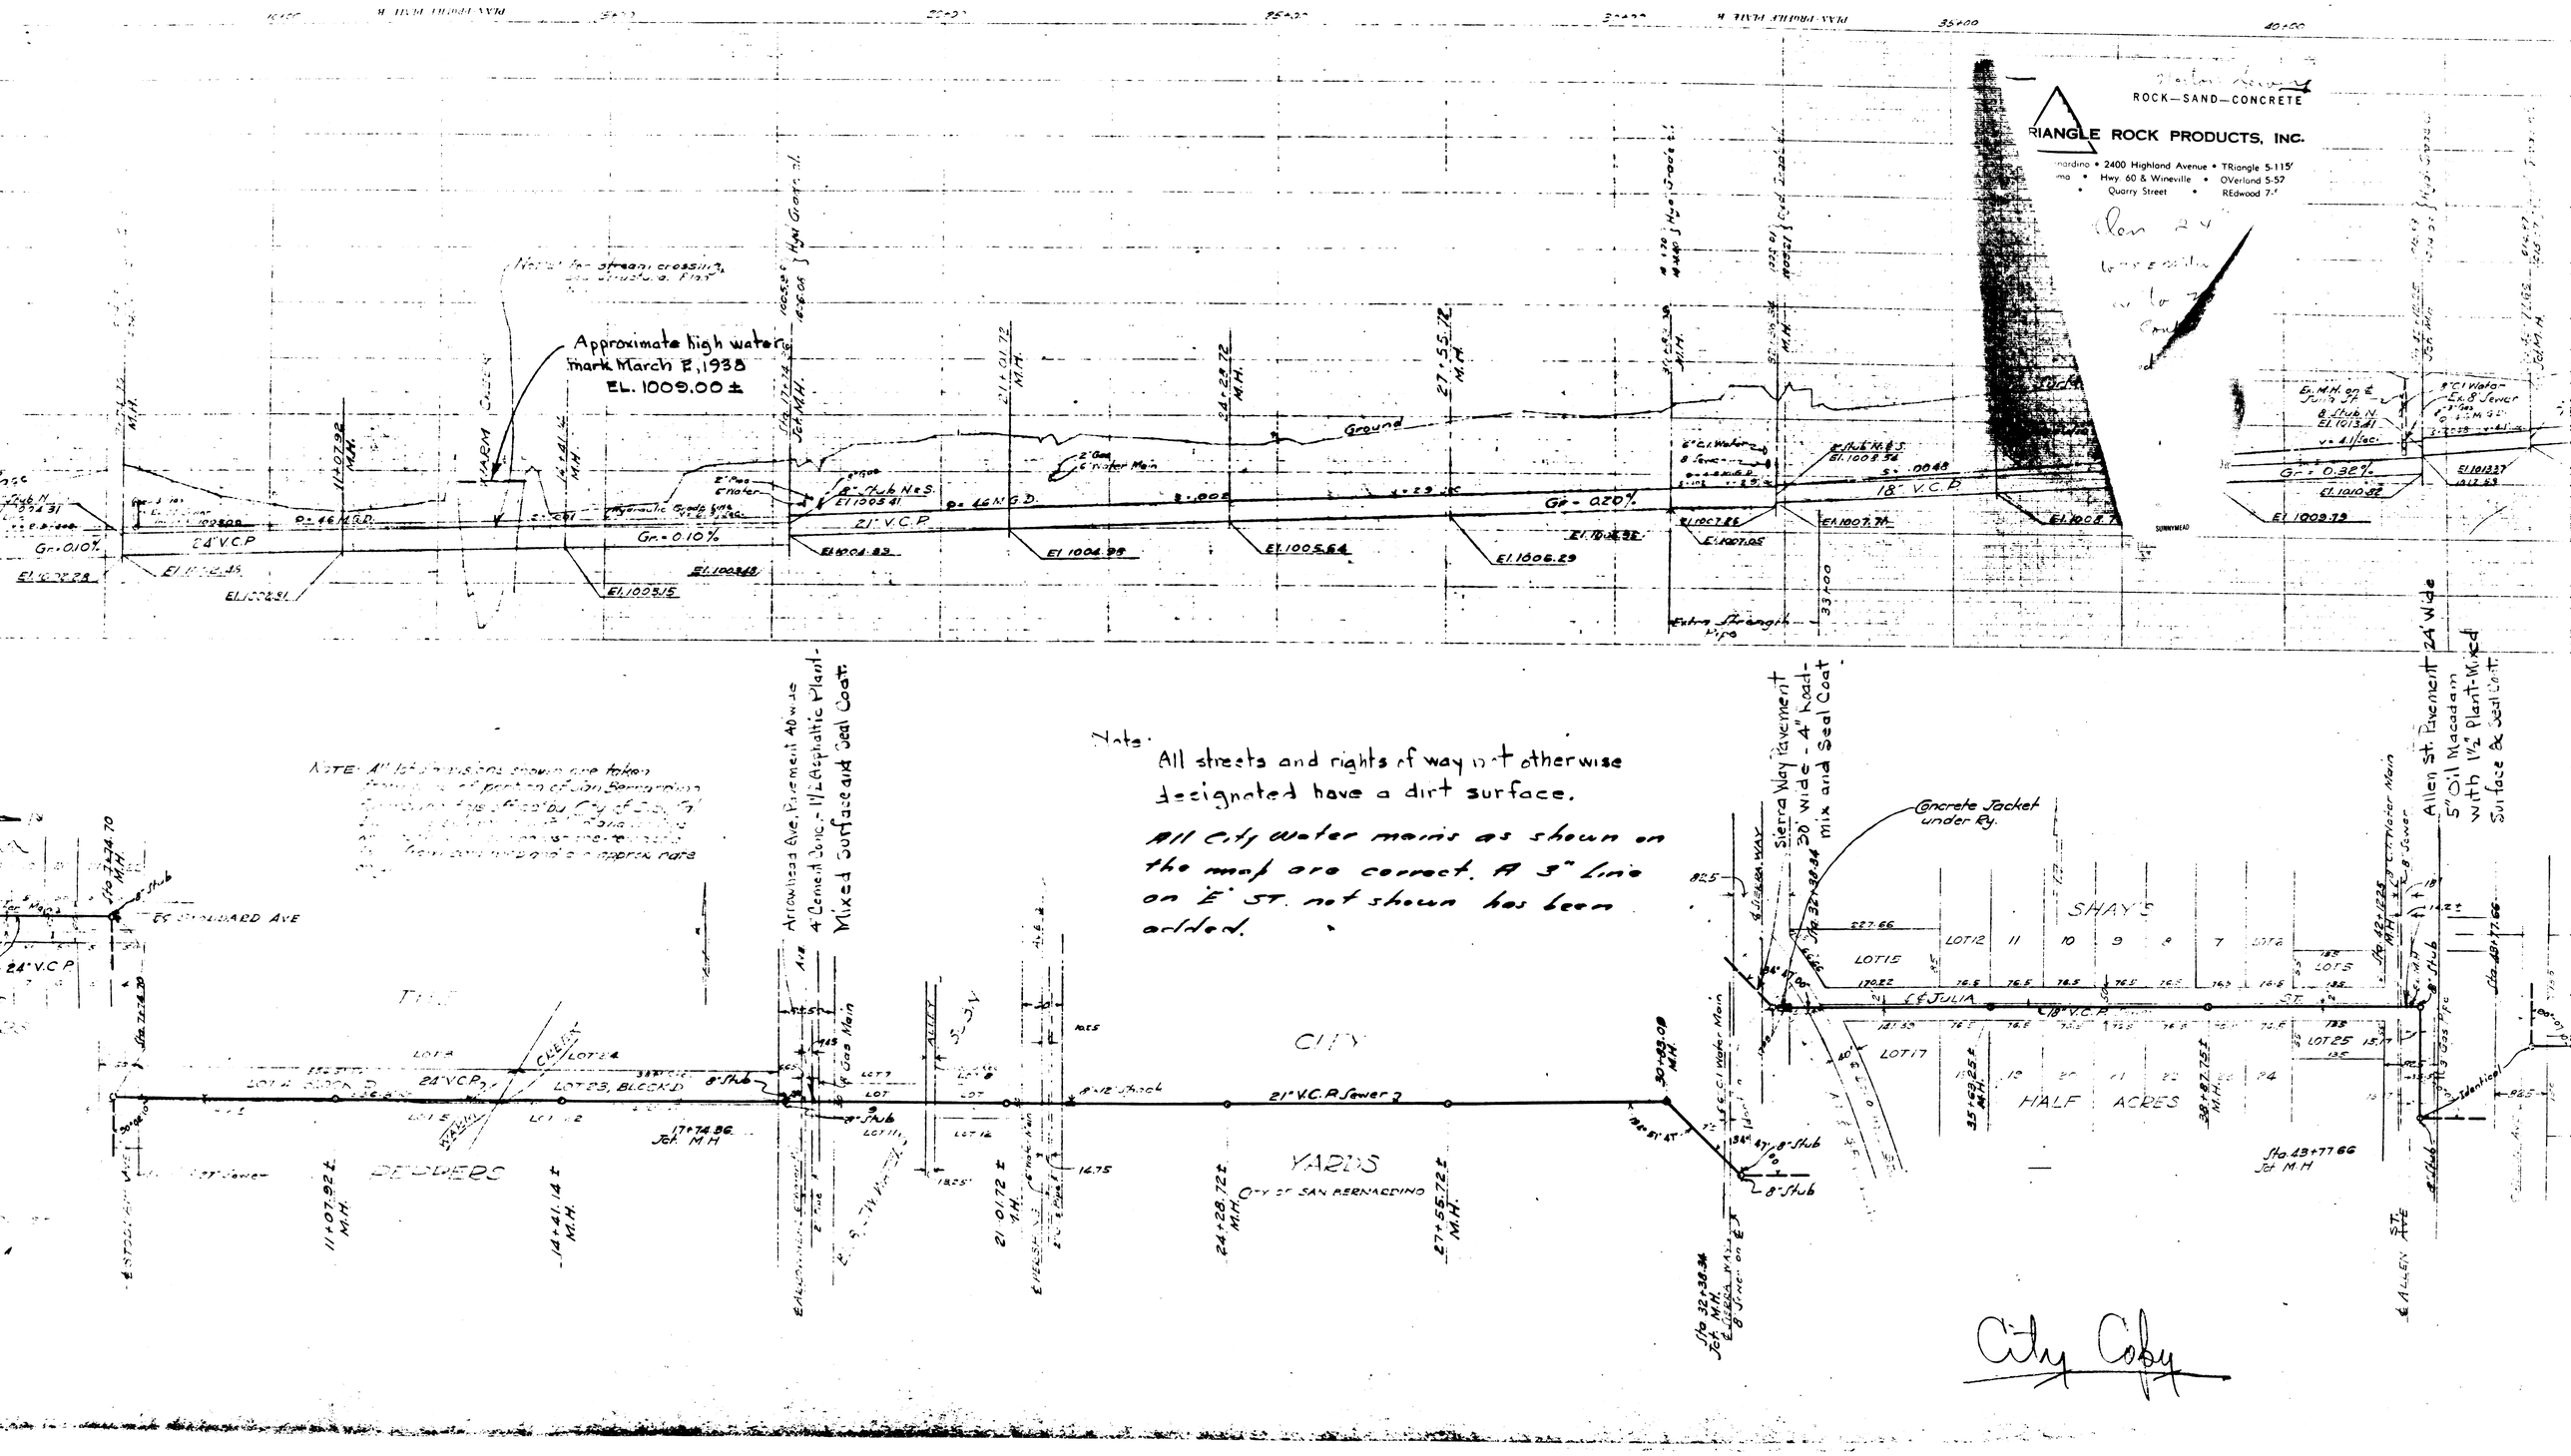
ROCK—SAND—CONCRETE
RIANGLE ROCK PRODUCTS, INC.
2400 Highland Avenue • TRiangle 5-1157
Hwy 60 & Wineville • OVerland 5-57
Quarry Street • REdwood 7-
Approximate high water mark March 2, 1938 EL. 1009.00 ±
Ground
2" Gas
6" Water Main
Gr = 0.10%
Gr = 0.20%
Gr = 0.32%
24" V.C.P.
21" V.C.P.
18" V.C.P.
Extra Strength Pipe
Note: All streets and rights of way not otherwise designated have a dirt surface.
All City water mains as shown on the map are correct. A 3" line on E ST. not shown has been added.
Arrowhead Ave. Pavement 40' wide 4" Cement Conc. - 1½" Asphaltic Plant-Mixed Surface and Seal Coat
Sierra Way Pavement 30' wide - 4" Road-mix and Seal Coat
Concrete Jacket under Ry.
Allen St. Pavement 24' Wide 5" Oil Macadam with 1½" Plant-Mixed Surface & Seal Coat
TRACT
DEDIVERS
CITY
YARDS
CITY OF SAN BERNARDINO
SHAY'S
HALF ACRES
JULIA ST.
LOT 23, BLOCK D
LOT 17
LOT 15
LOT 12
LOT 25
Jct. M.H.
City Copy