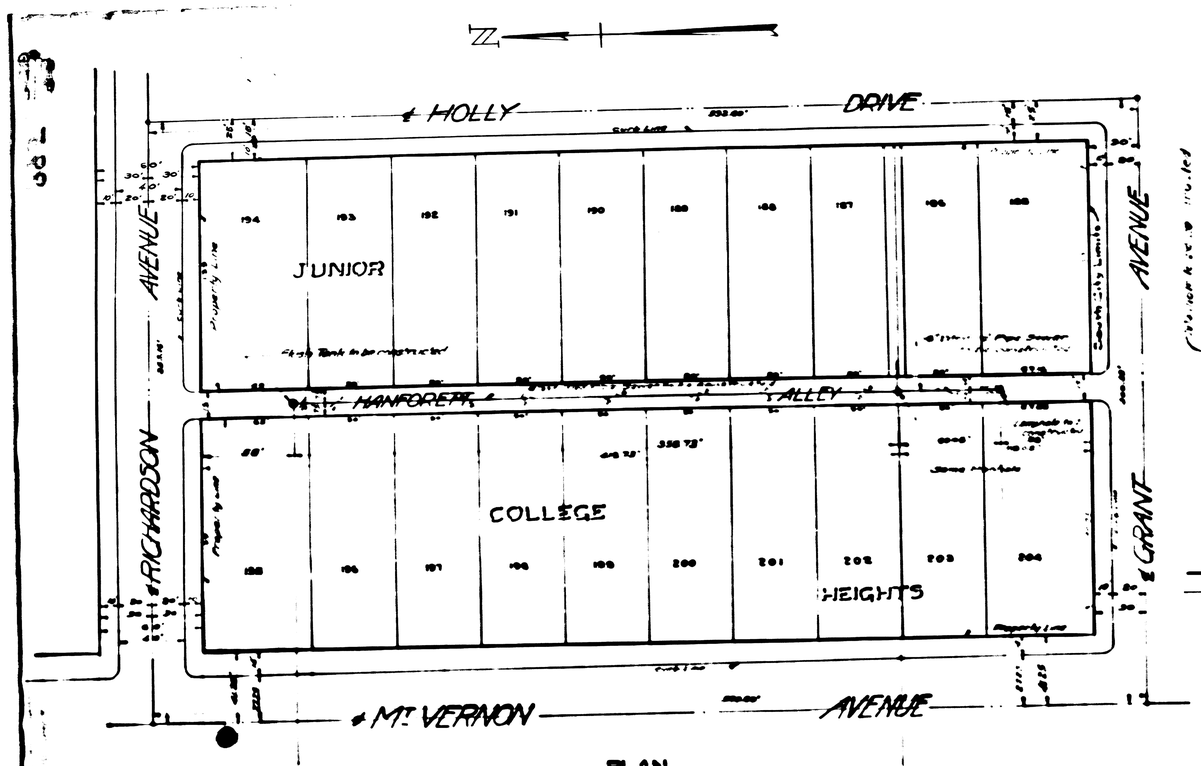

PLAN
Scale 1"=40'

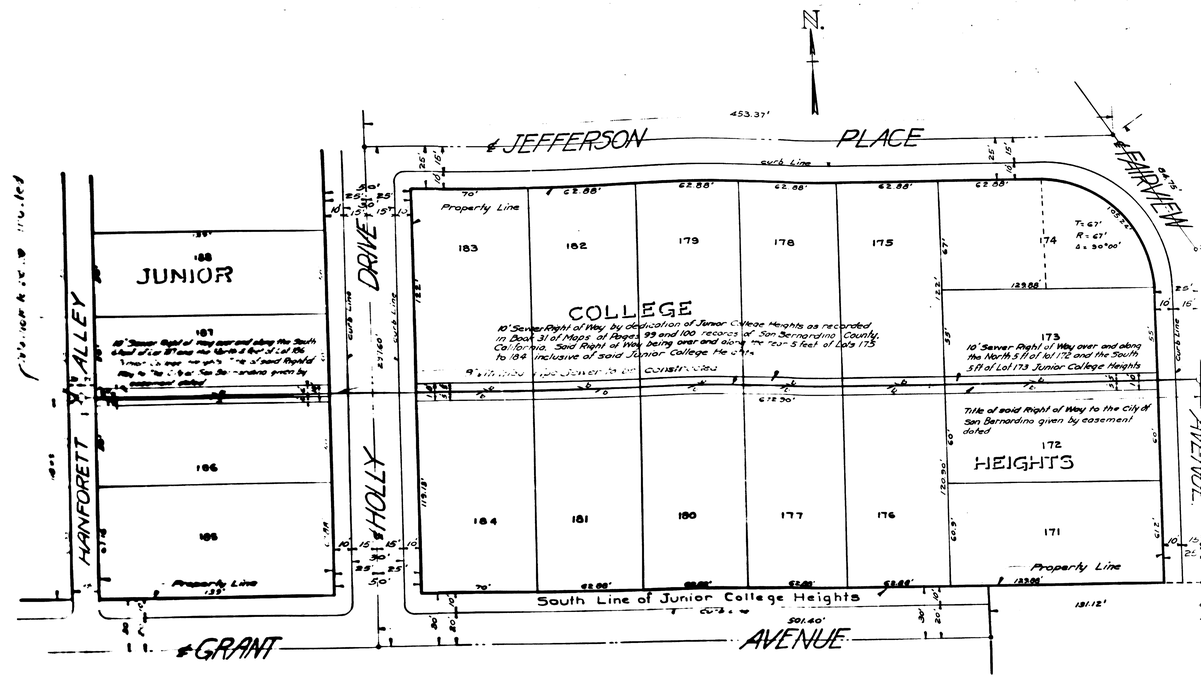

PLAN
Scale 1"=40'

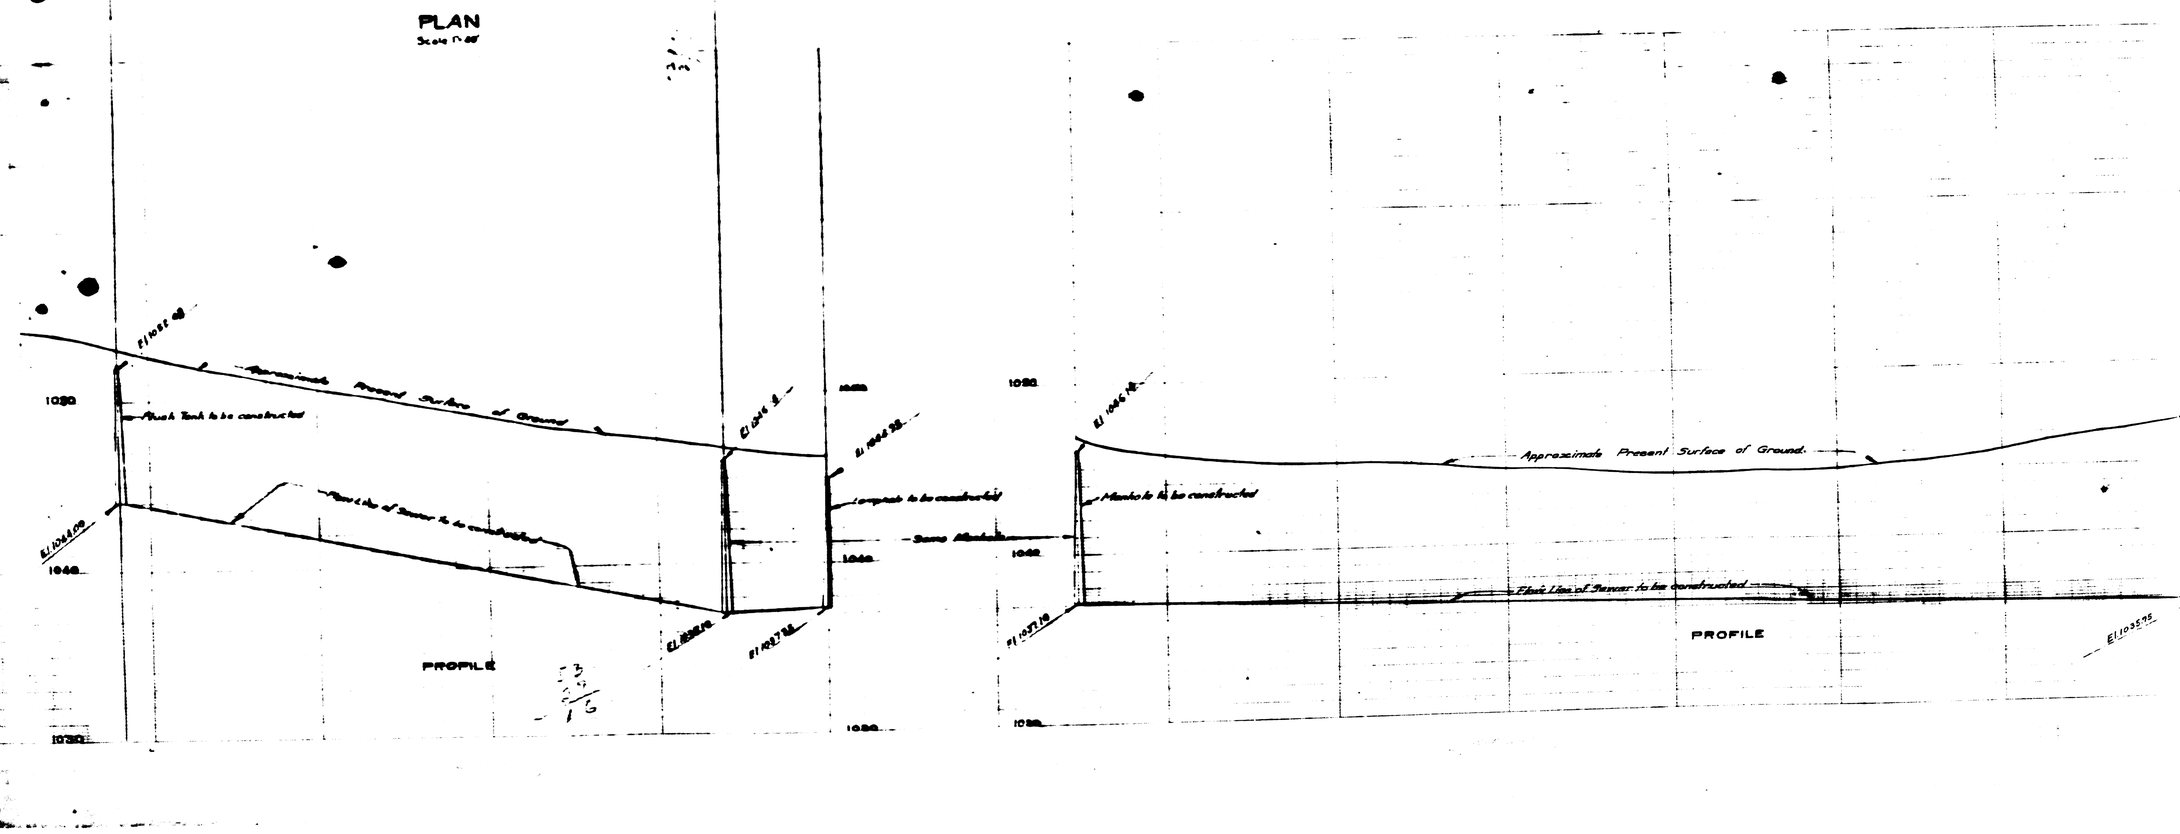

PROFILE

PROFILE