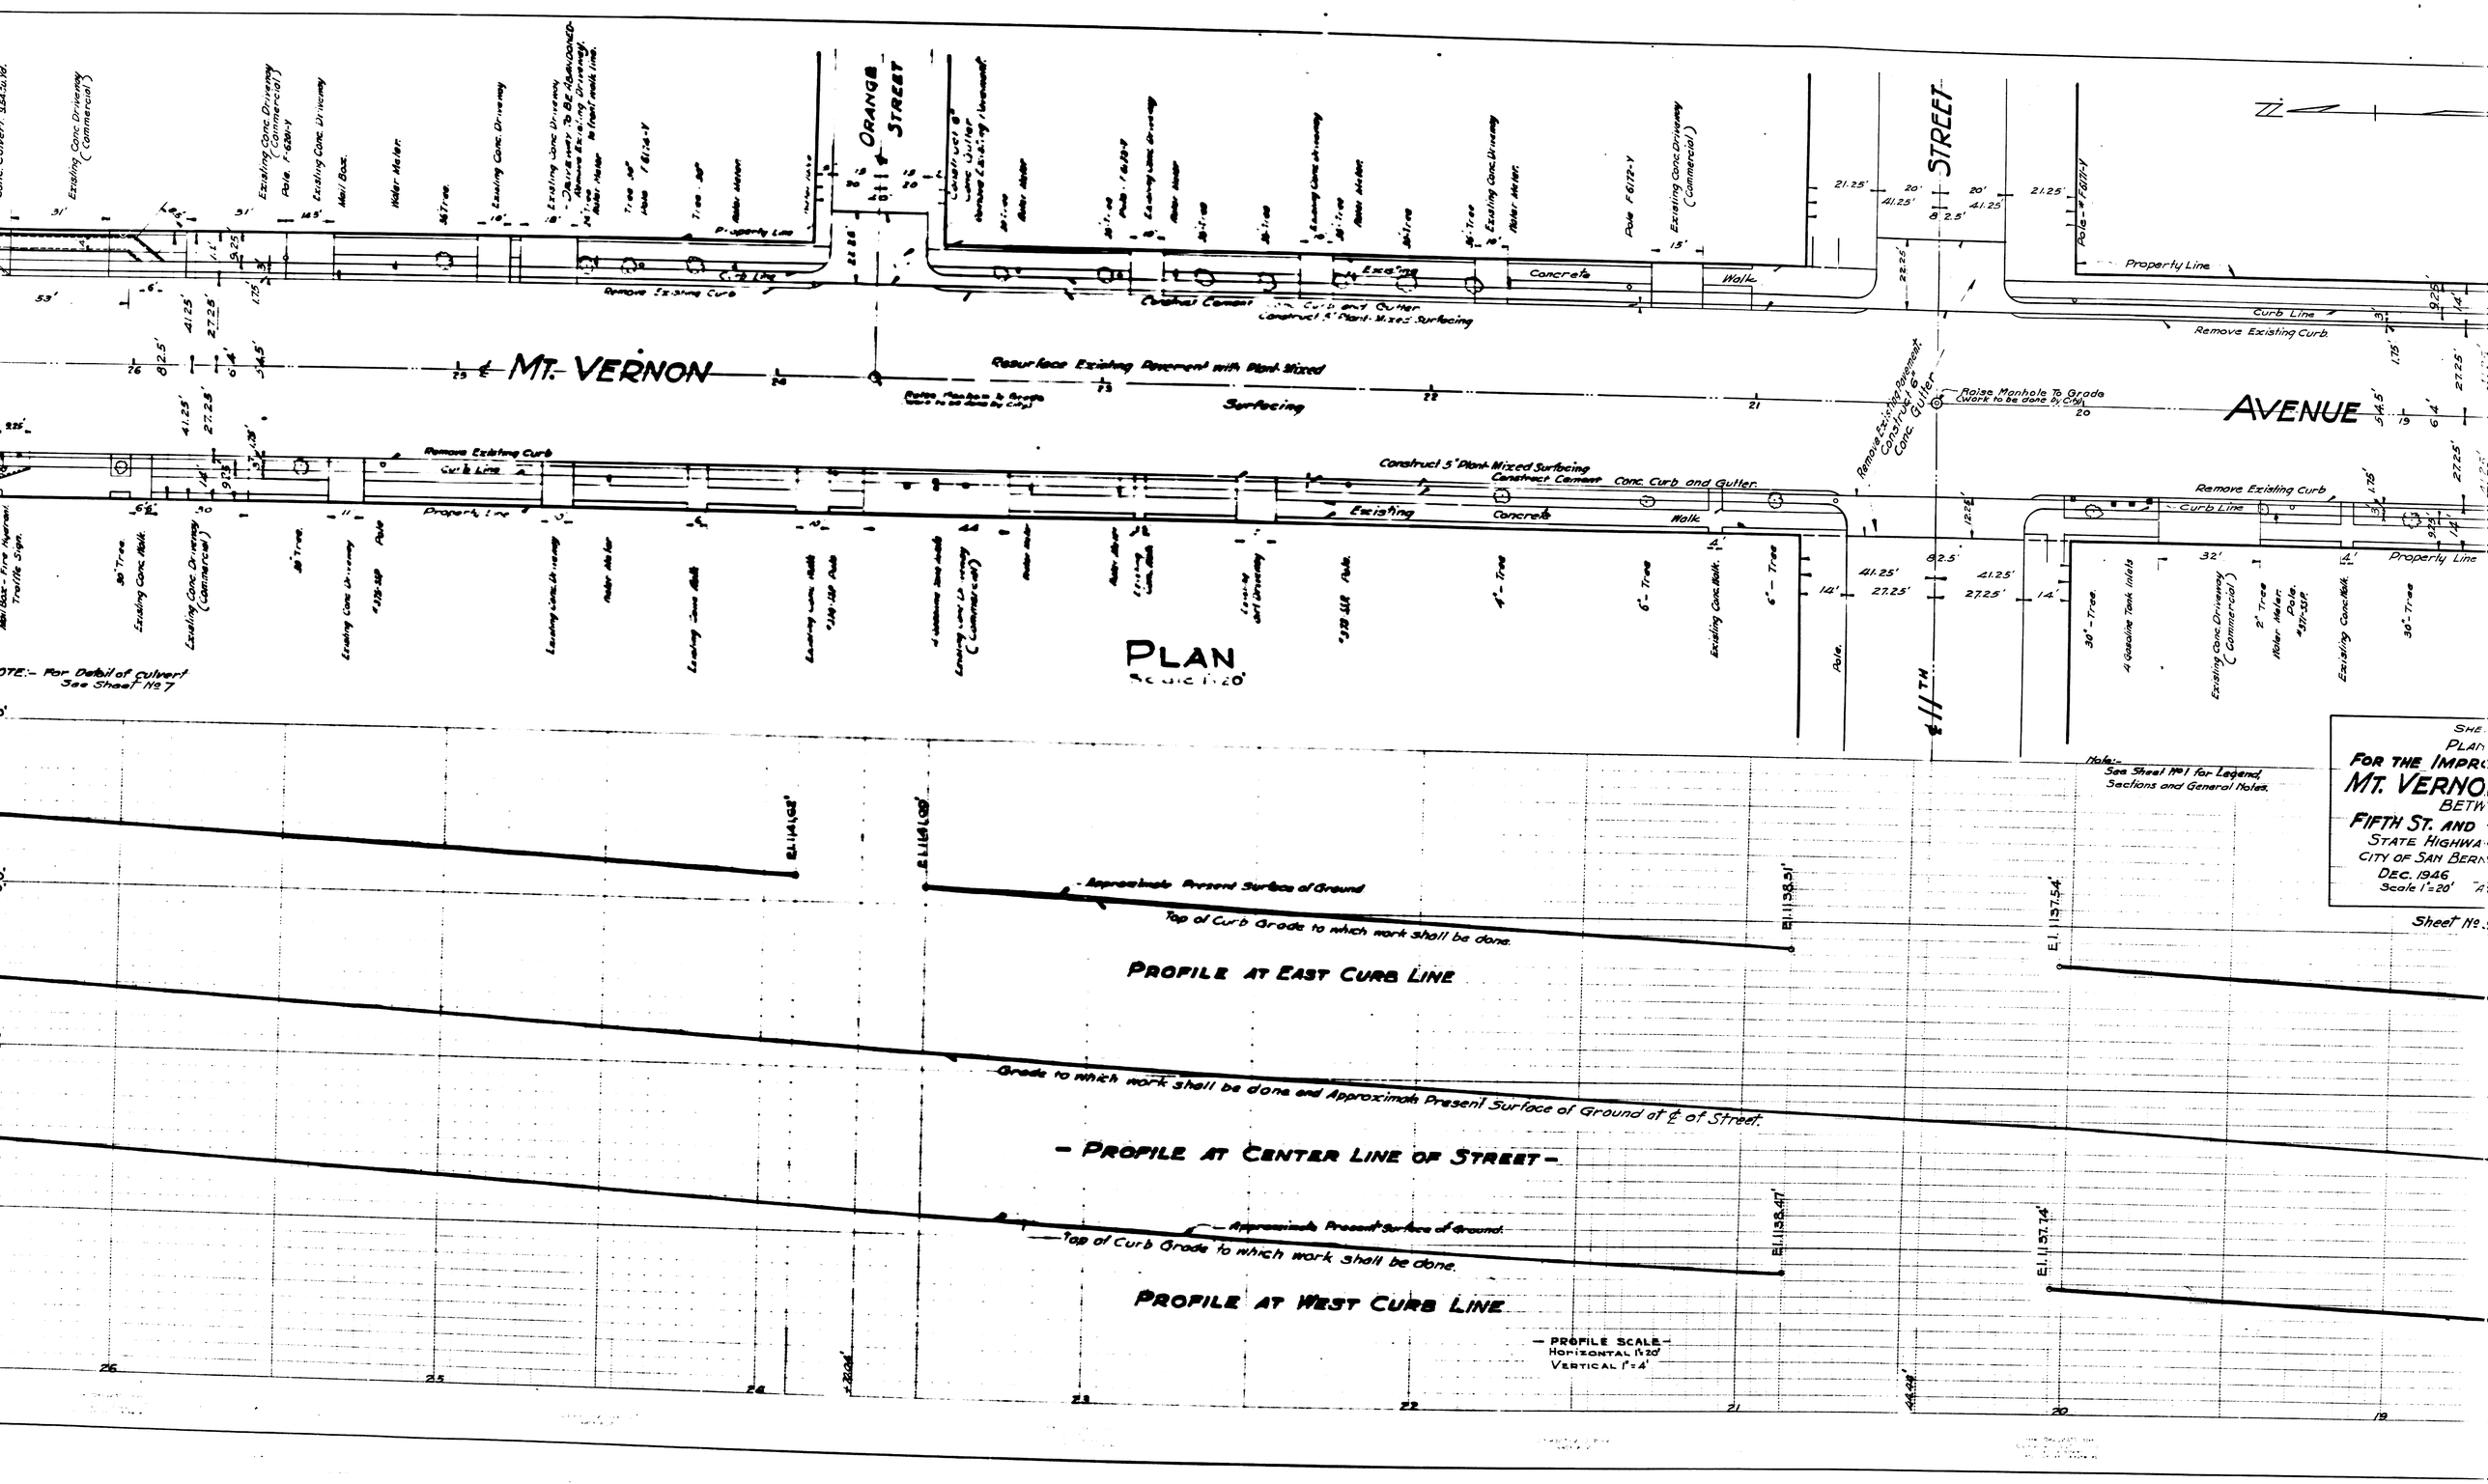
MT. VERNON
AVENUE
ORANGE STREET
5TH STREET
Resurface Existing Pavement with Plant Mixed Surfacing
Construct 5" Plant Mixed Surfacing
Construct Cement Conc. Curb and Gutter
Remove Existing Curb
Curb Line
Property Line
Existing Concrete Walk
Raise Manhole To Grade (Work to be done by City)
Remove & Existing Pavement, Construct 6" Conc. Gutter
Existing Conc. Driveway (Commercial)
Water Meter
Mail Box
Pole
Tree
Gasoline Tank Inlets
NOTE:- For Detail of culvert See Sheet No 7
PLAN
Scale 1"=20'
Approximate Present Surface of Ground
Top of Curb Grade to which work shall be done.
PROFILE AT EAST CURB LINE
Grade to which work shall be done and Approximate Present Surface of Ground at ℄ of Street.
PROFILE AT CENTER LINE OF STREET
PROFILE AT WEST CURB LINE
PROFILE SCALE
Horizontal 1"=20'
Vertical 1"=4'
Elev. 1145.68'
Elev. 1141.68'
Elev. 1138.31'
Elev. 1137.54'
Elev. 1138.417'
Elev. 1137.74'
Notes:- See Sheet No 1 for Legend, Sections and General Notes.
FOR THE IMPRO
MT. VERNO
BETW
FIFTH ST. AND
STATE HIGHWA
CITY OF SAN BERN
DEC. 1946
Scale 1"=20'
Sheet No.

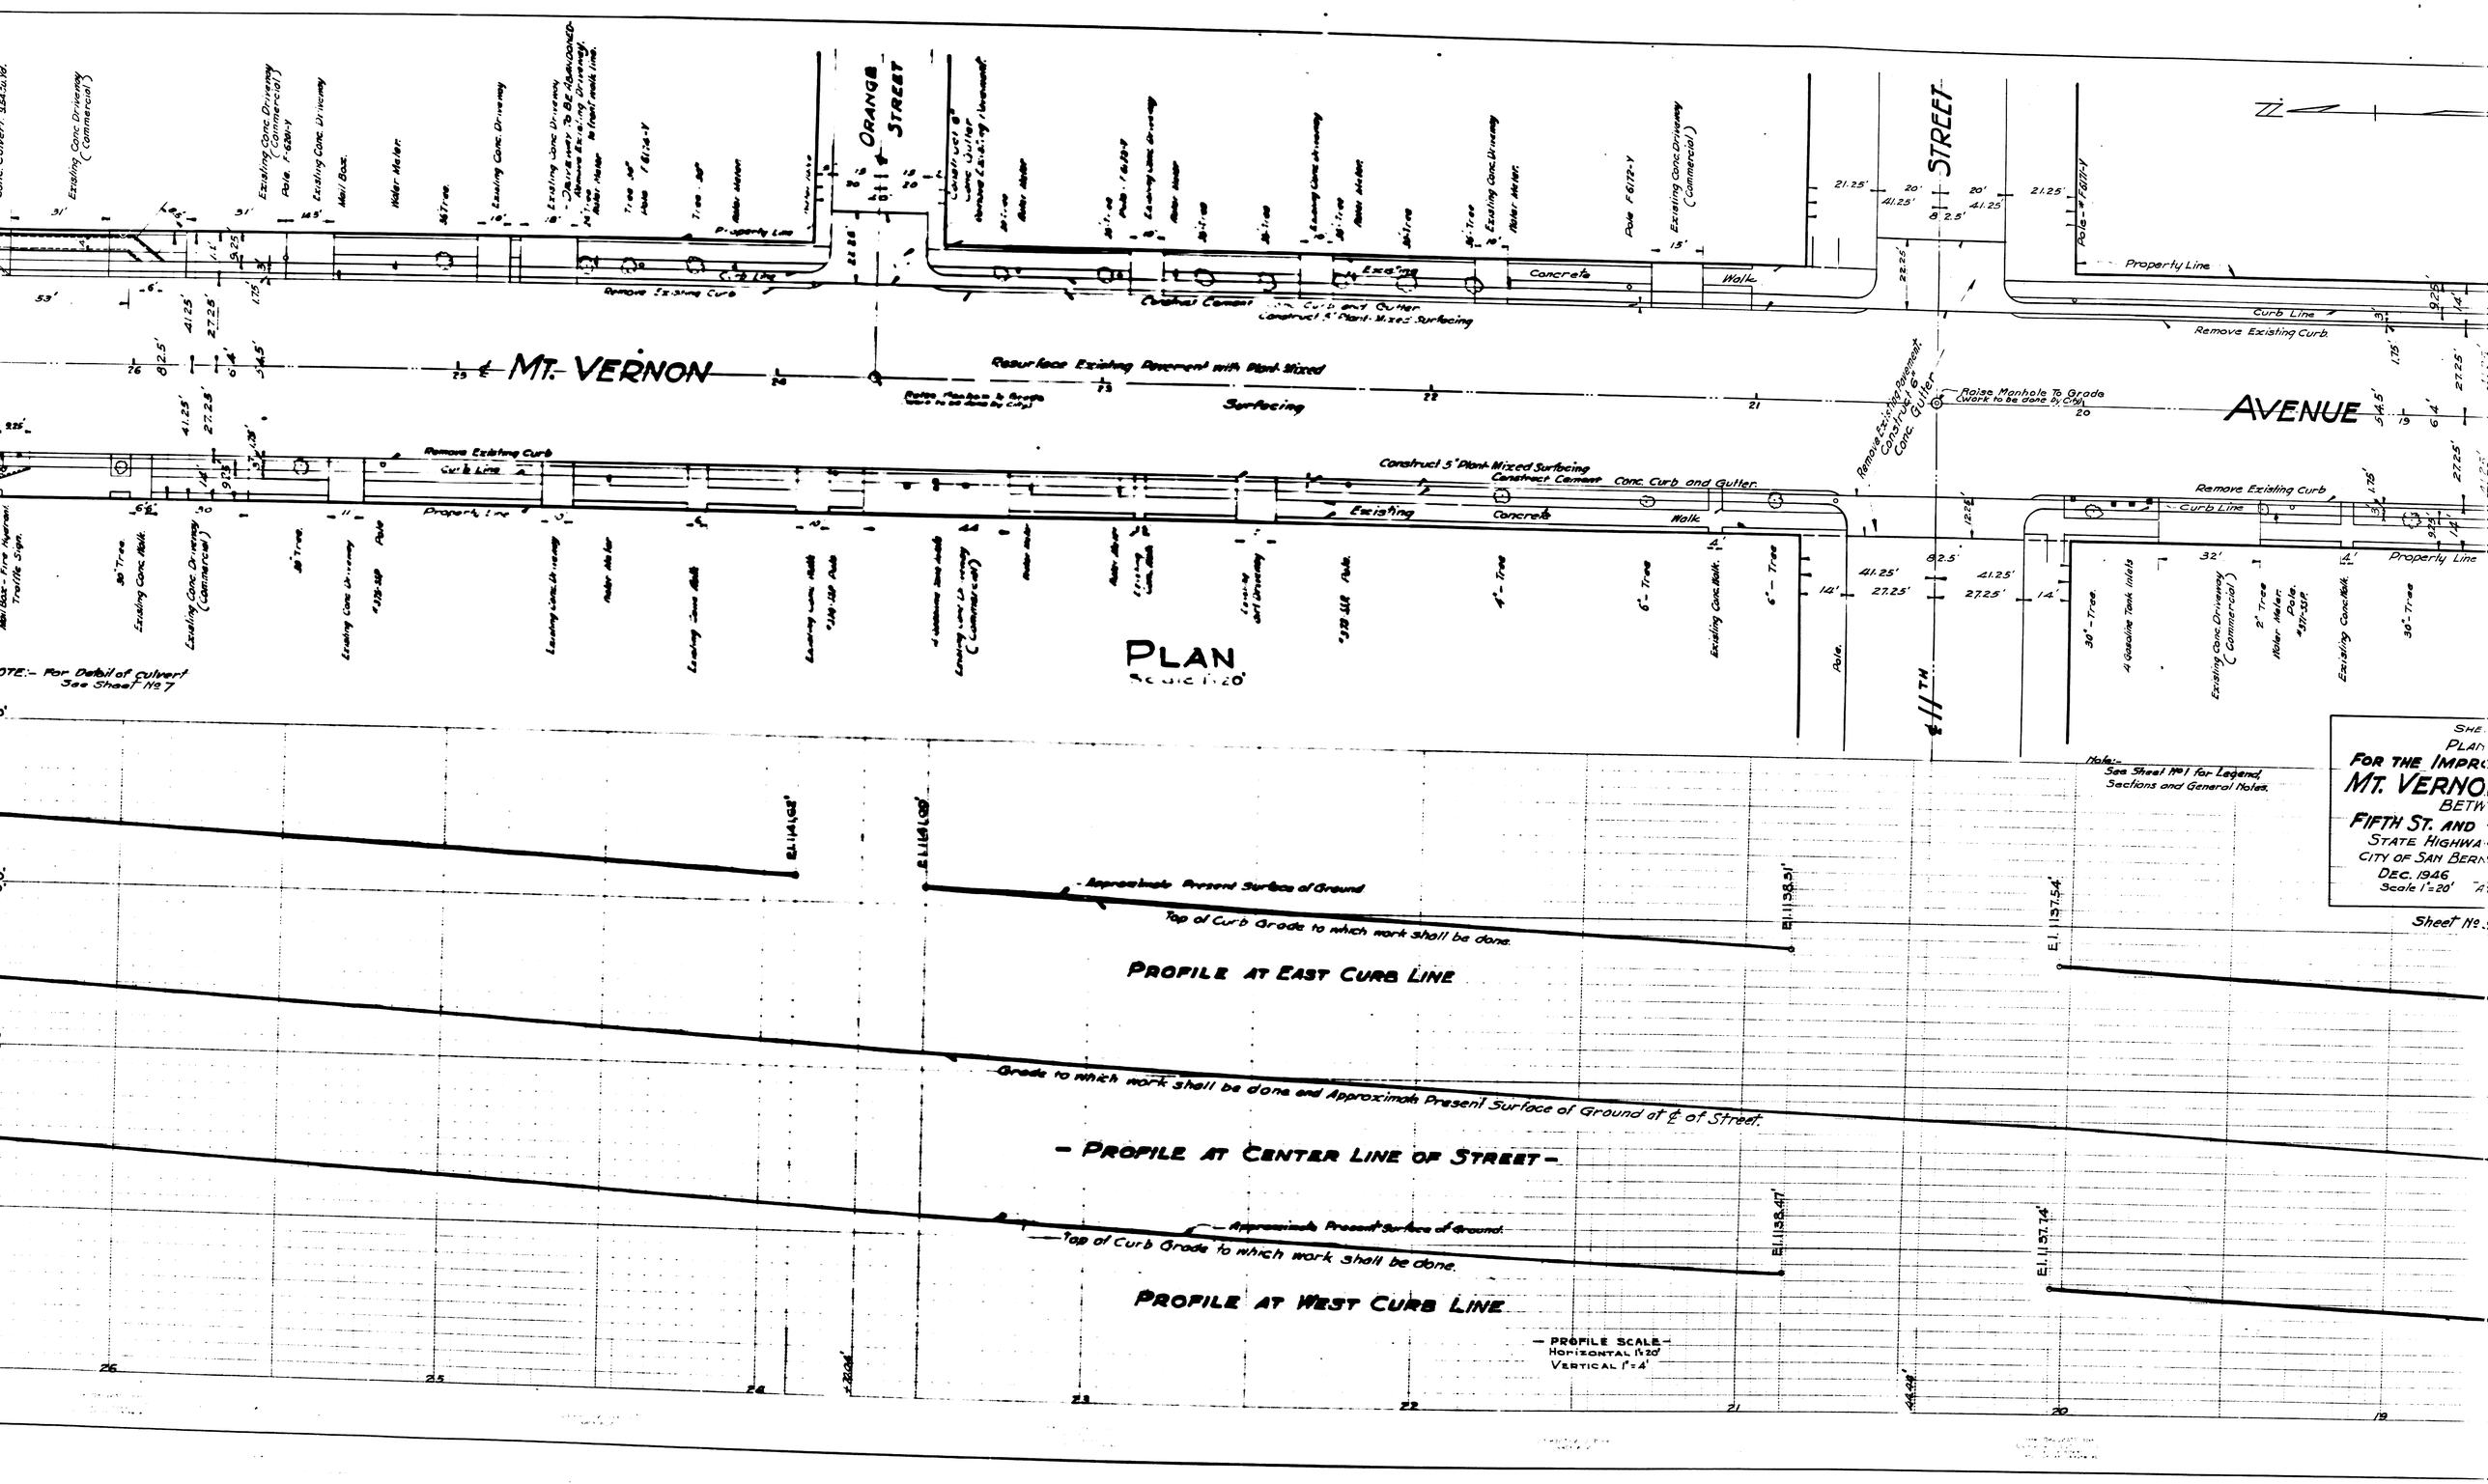
MT. VERNON
AVENUE
ORANGE STREET
5TH STREET
Resurface Existing Pavement with Plant Mixed Surfacing
Construct 5" Plant Mixed Surfacing
Construct Cement Conc. Curb and Gutter
Remove Existing Curb
Curb Line
Property Line
Existing Concrete Walk
Raise Manhole To Grade (Work to be done by City)
Remove & Existing Pavement, Construct 6" Conc. Gutter
Existing Conc. Driveway (Commercial)
Water Meter
Mail Box
Pole
Tree
Gasoline Tank Inlets
NOTE:- For Detail of culvert See Sheet No 7
PLAN
Scale 1"=20'
Approximate Present Surface of Ground
Top of Curb Grade to which work shall be done.
PROFILE AT EAST CURB LINE
Grade to which work shall be done and Approximate Present Surface of Ground at ℄ of Street.
PROFILE AT CENTER LINE OF STREET
PROFILE AT WEST CURB LINE
PROFILE SCALE
Horizontal 1"=20'
Vertical 1"=4'
Elev. 1145.68'
Elev. 1141.68'
Elev. 1138.31'
Elev. 1137.54'
Elev. 1138.417'
Elev. 1137.74'
Notes:- See Sheet No 1 for Legend, Sections and General Notes.
FOR THE IMPRO
MT. VERNO
BETW
FIFTH ST. AND
STATE HIGHWA
CITY OF SAN BERN
DEC. 1946
Scale 1"=20'
Sheet No.