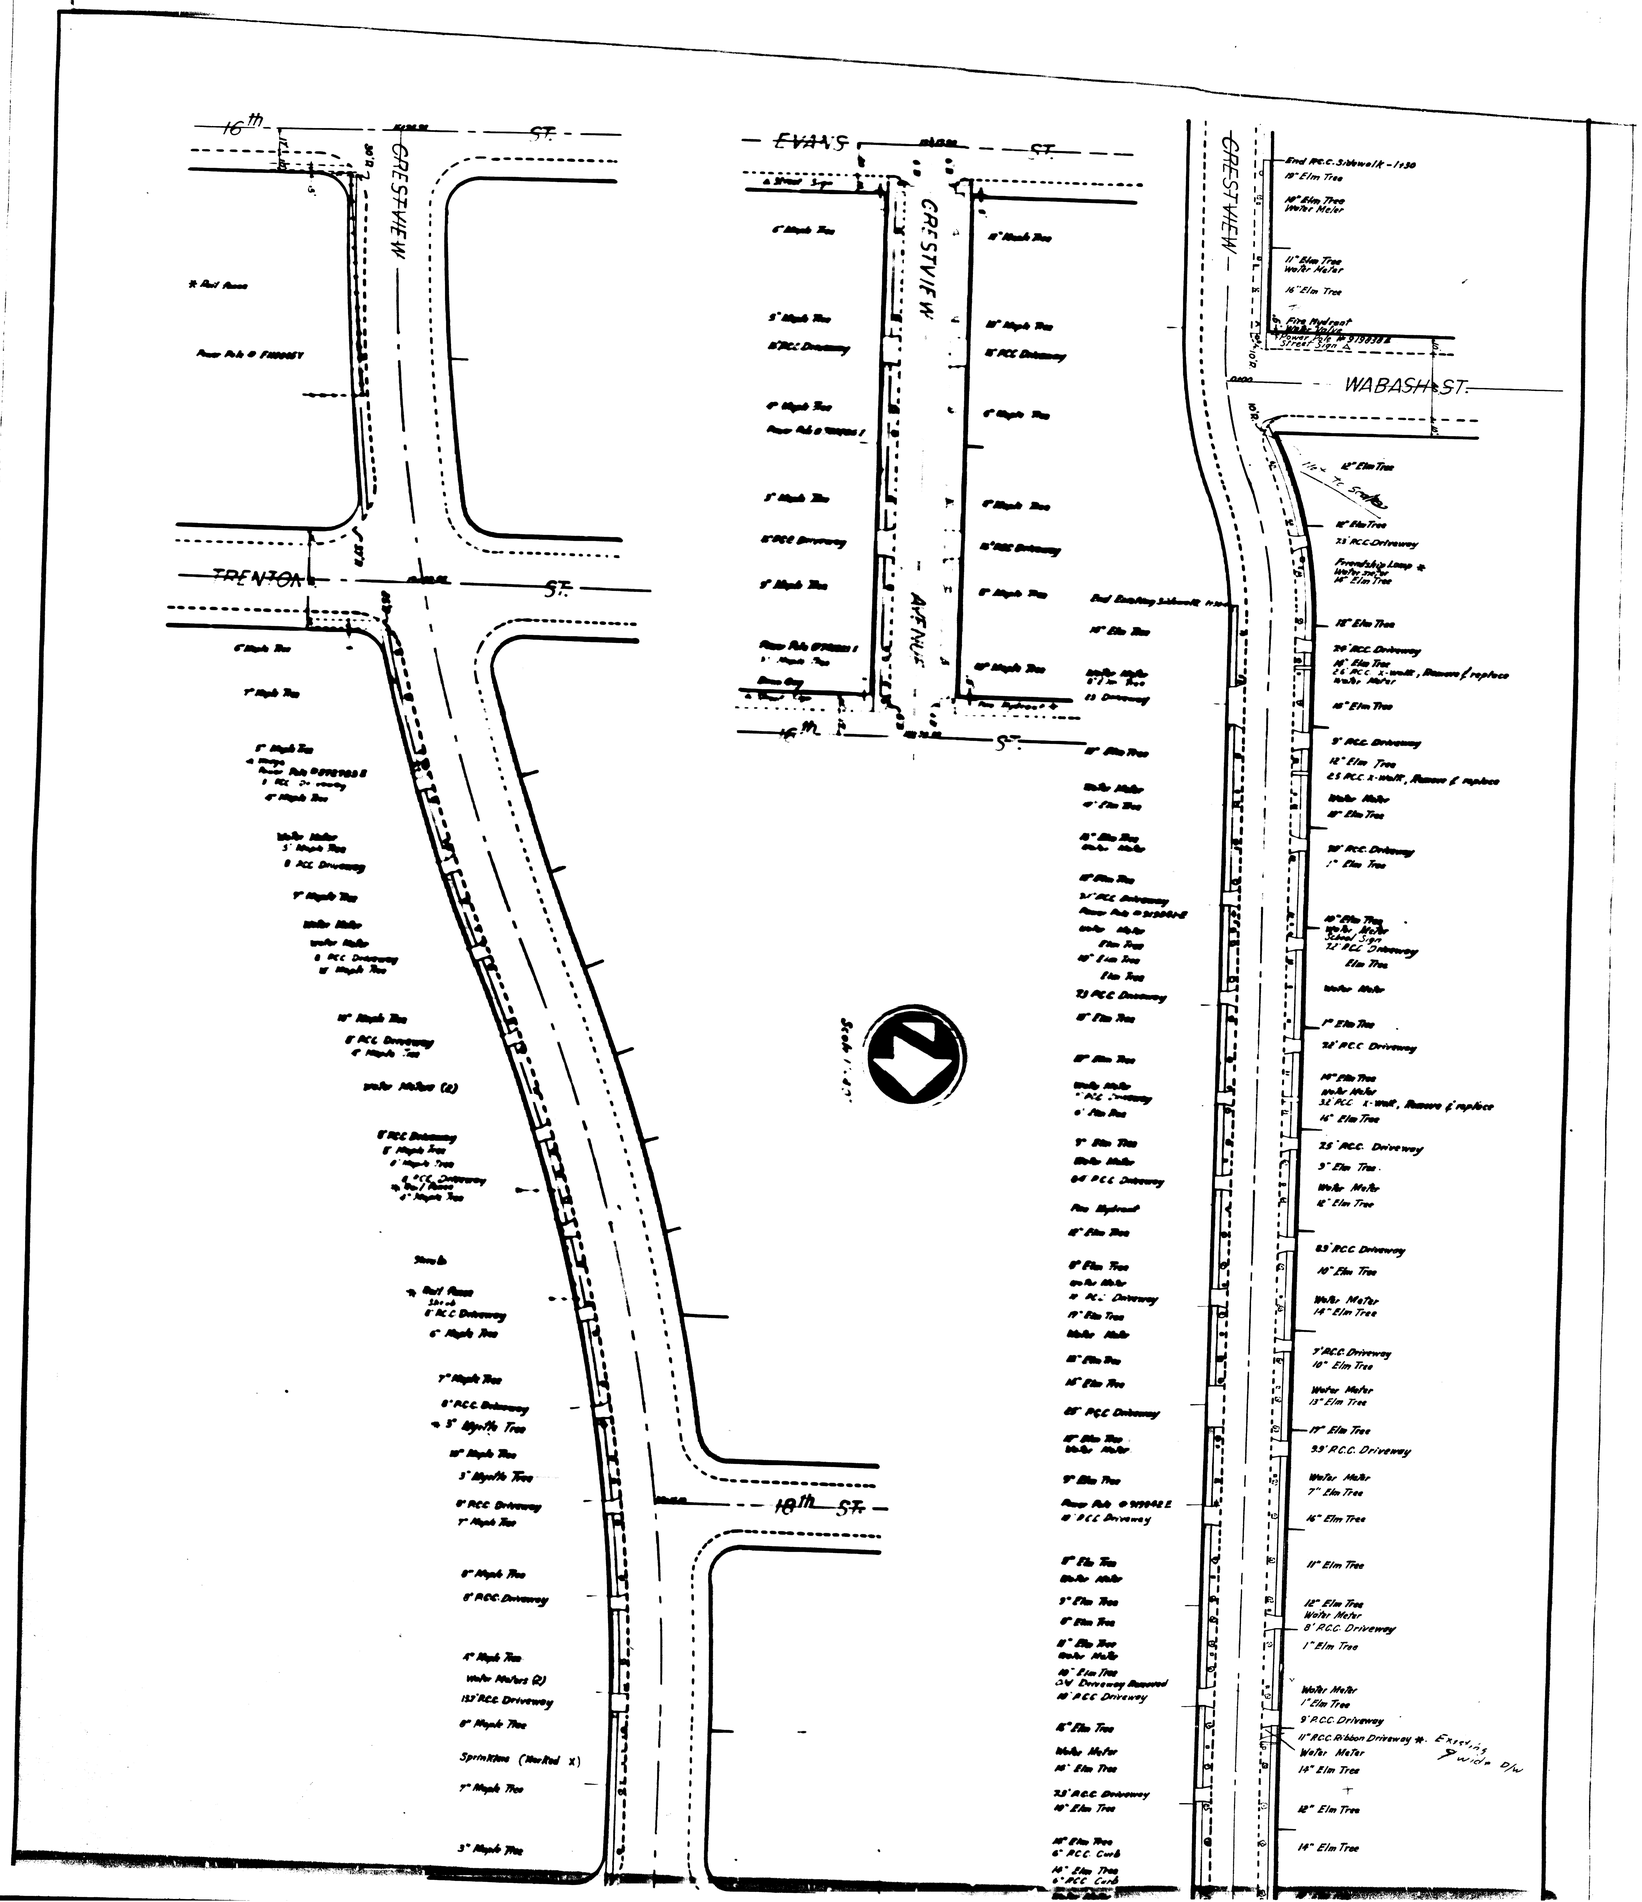
16th ST.
GRESTVIEW
TRENTON ST.
EVANS ST.
GRESTVIEW AVENUE
WABASH ST.
18th ST.
Scale 1" = 40'-0"

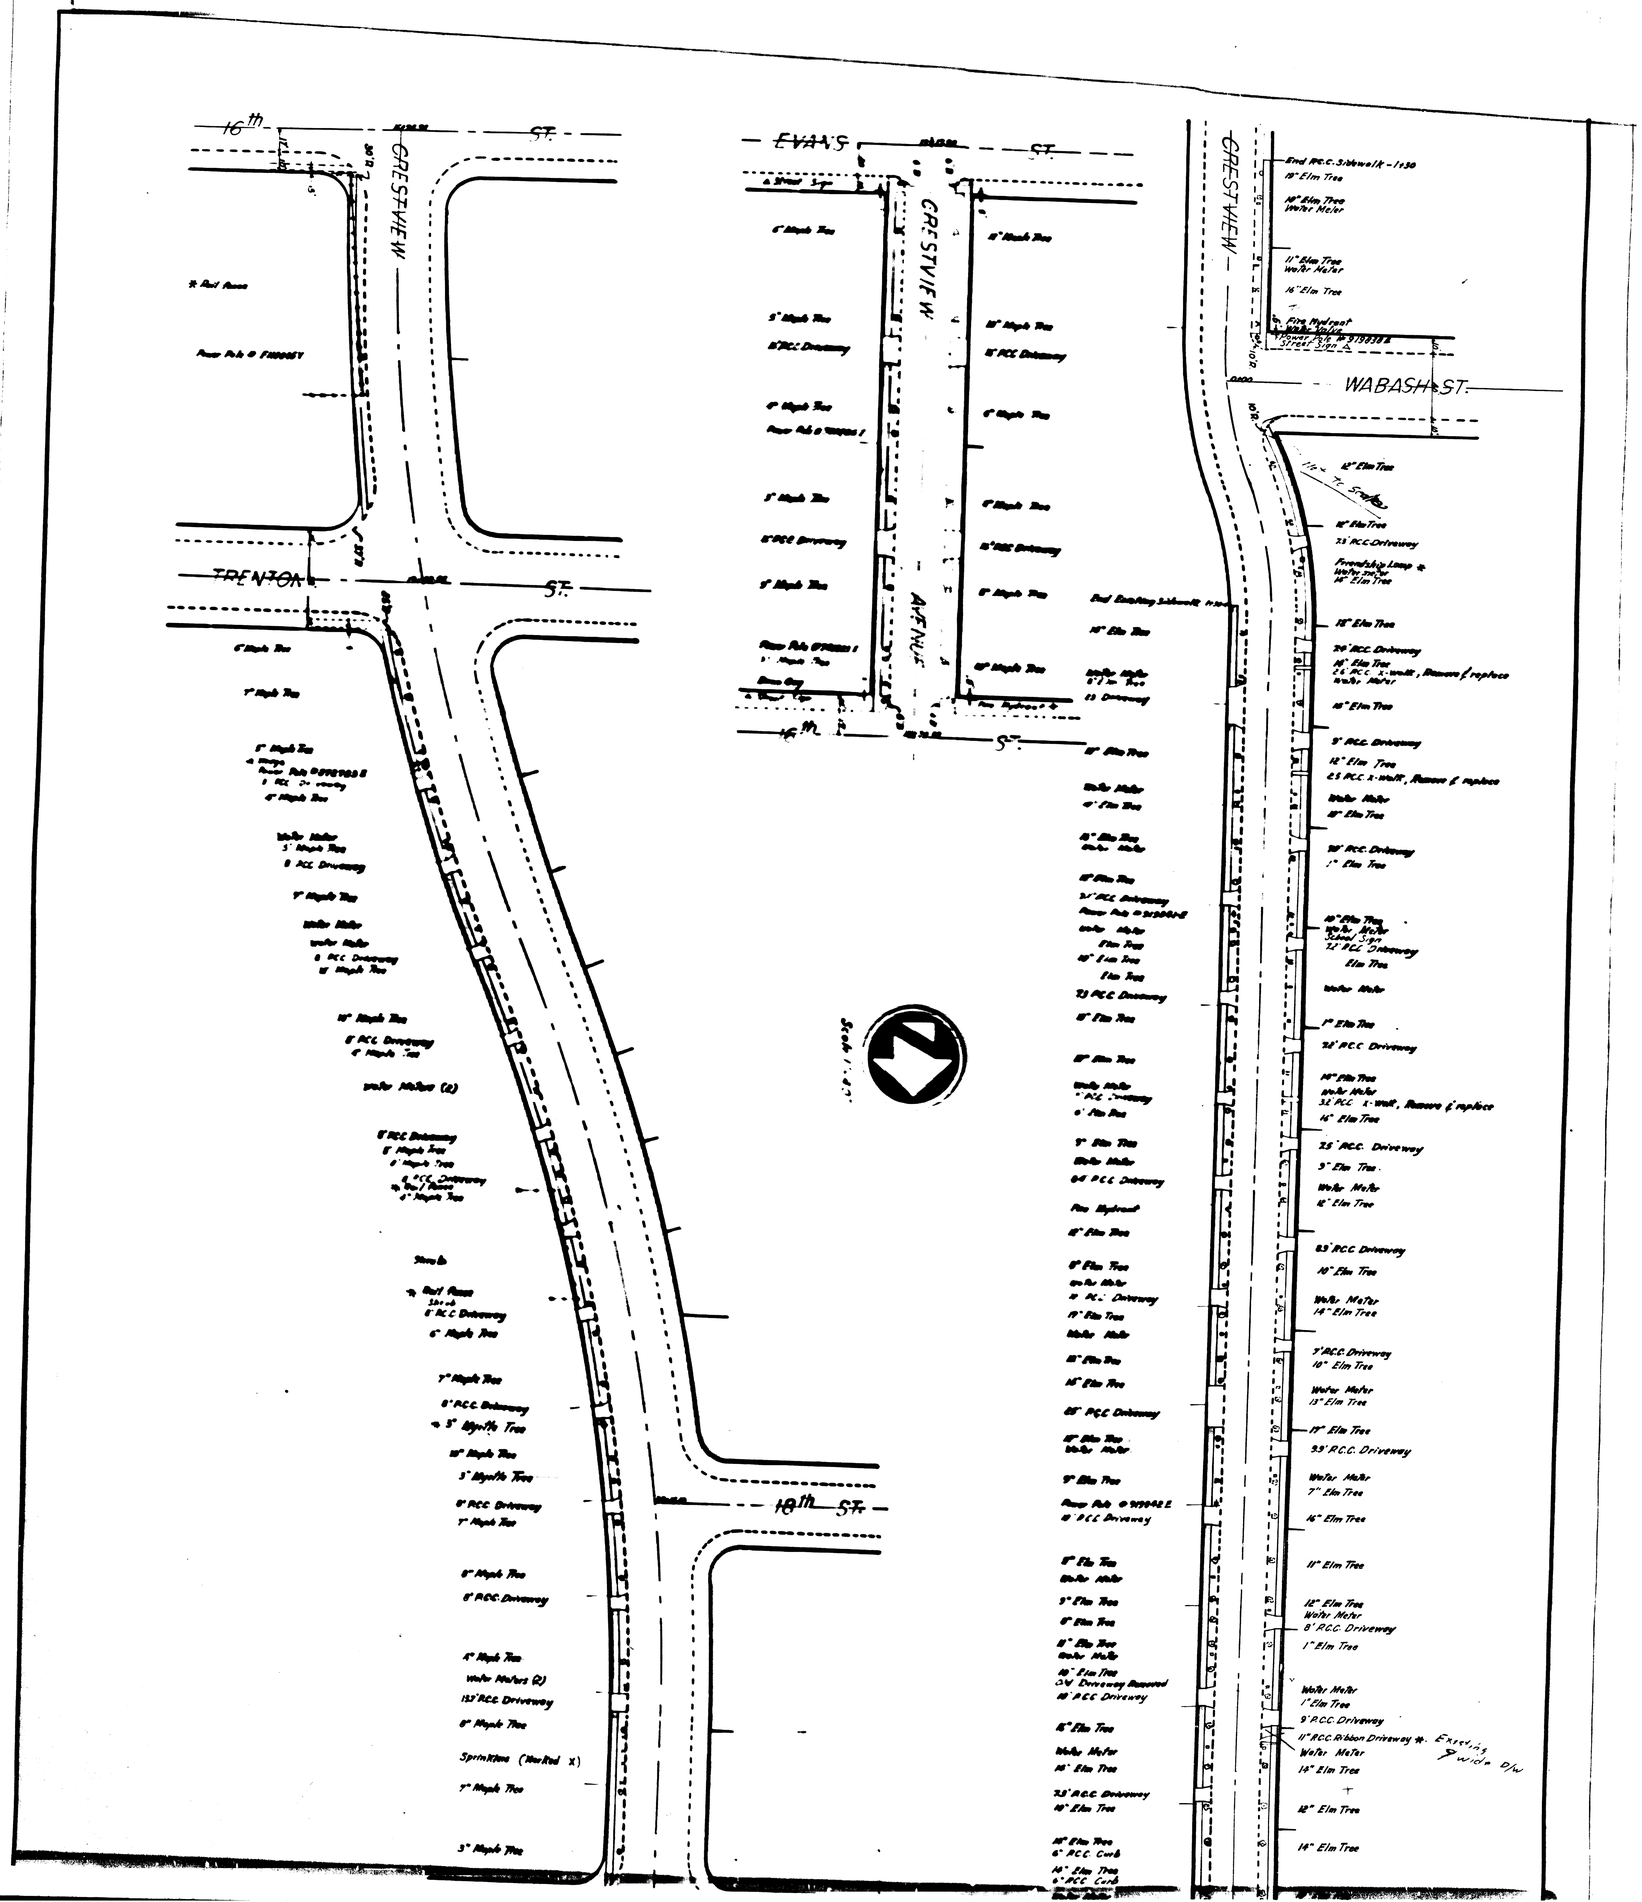
16th ST.
GRESTVIEW
TRENTON ST.
EVANS ST.
GRESTVIEW AVENUE
WABASH ST.
18th ST.
Scale 1" = 40'-0"