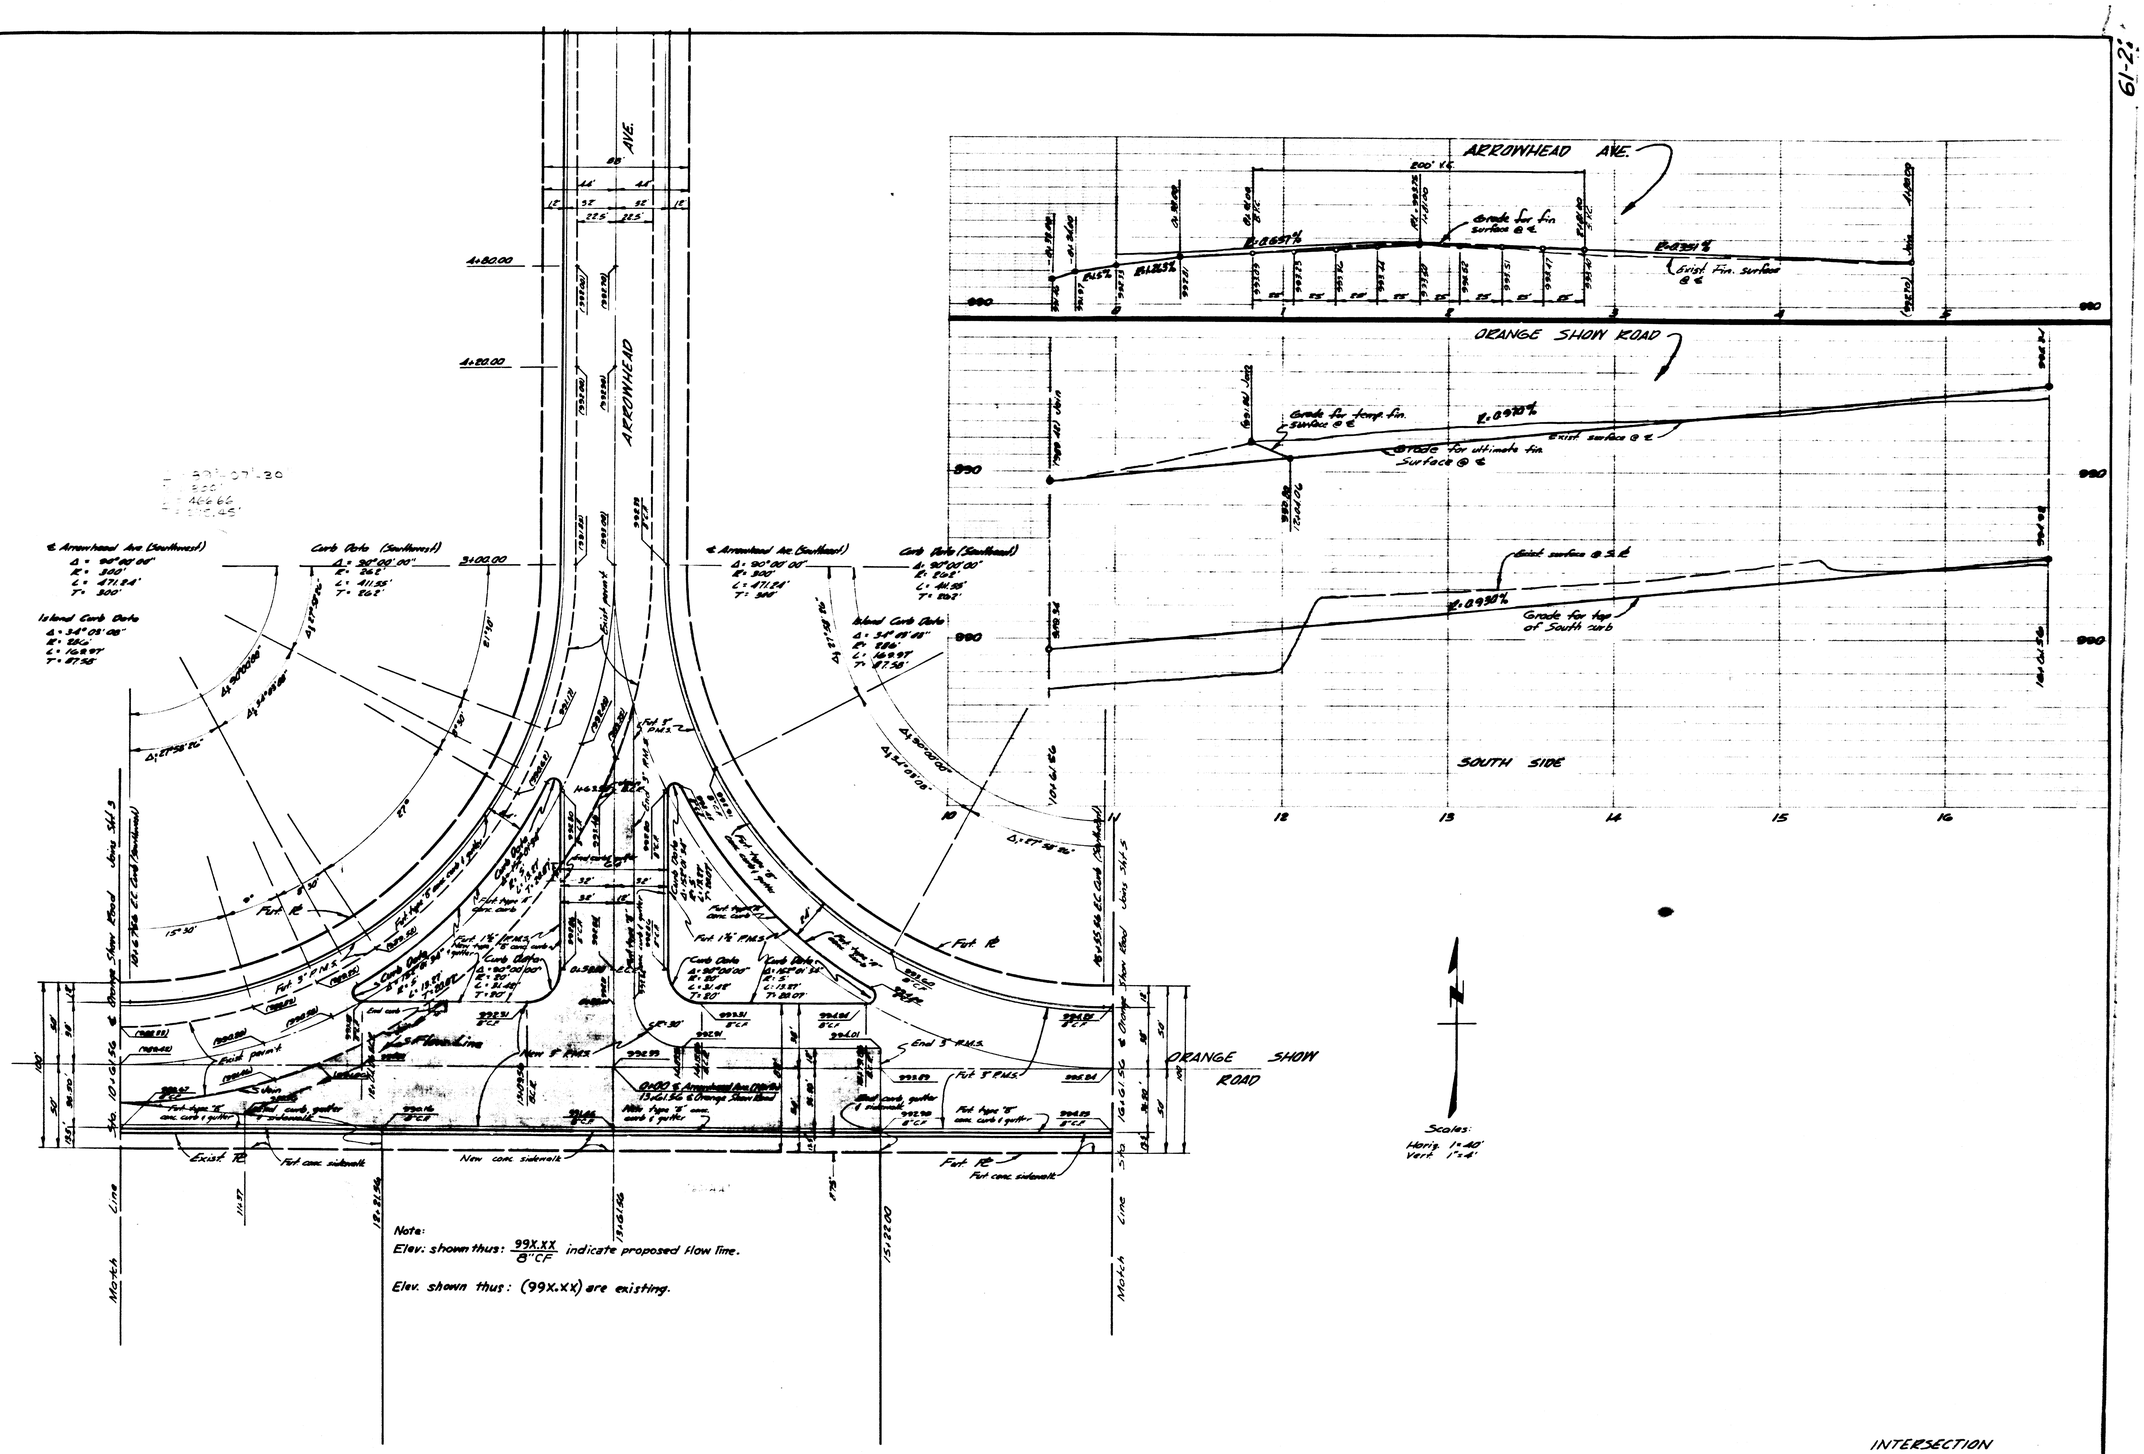

INTERSECTION
ORANGE SHOW ROAD & ARROWHEAD AVE.

G. Sauerman & Assoc.
April 7, 60
Ronald E. Wilford
9079

2767
1

61-21