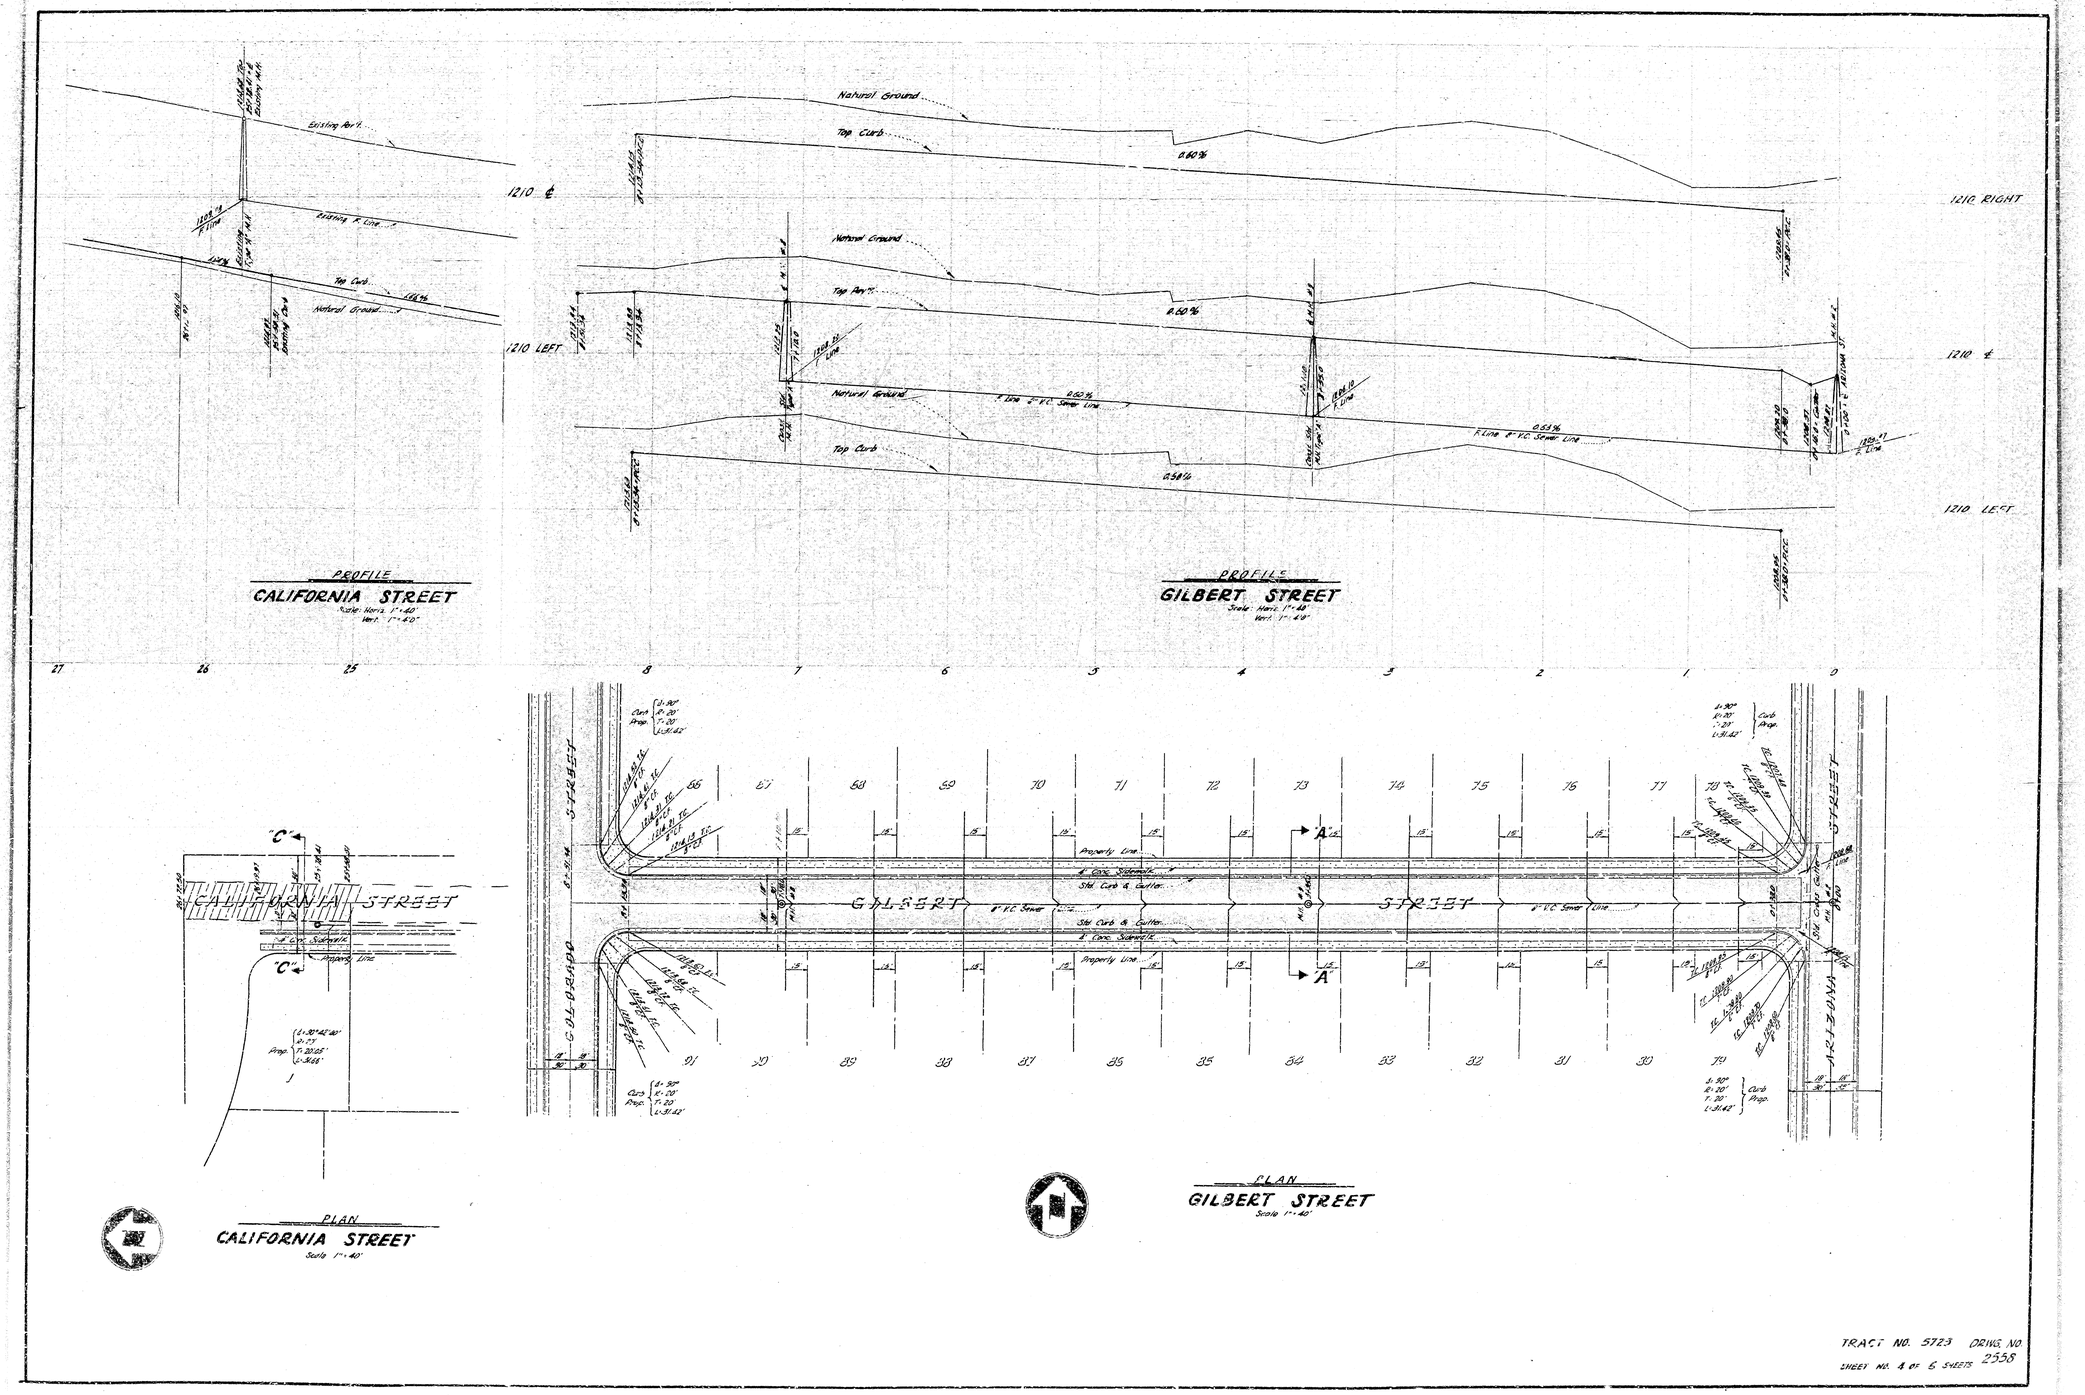

TRACT NO. 5723 DRWG. NO.
SHEET NO. 4 OF 6 SHEETS 2558