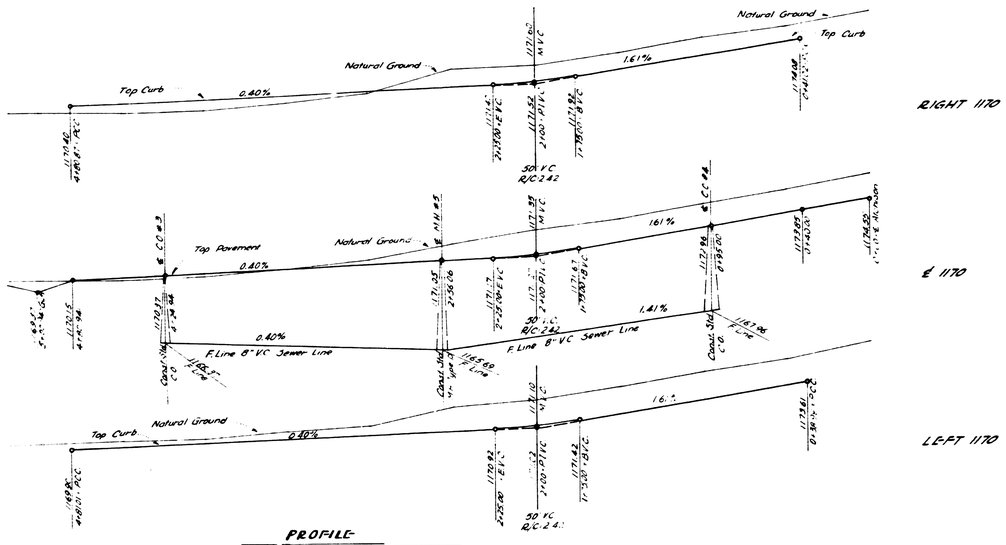

PROFILE

TAMARISK AVENUE

Scale: Horizontal 1" = 40'
Vertical 1" = 4'0"

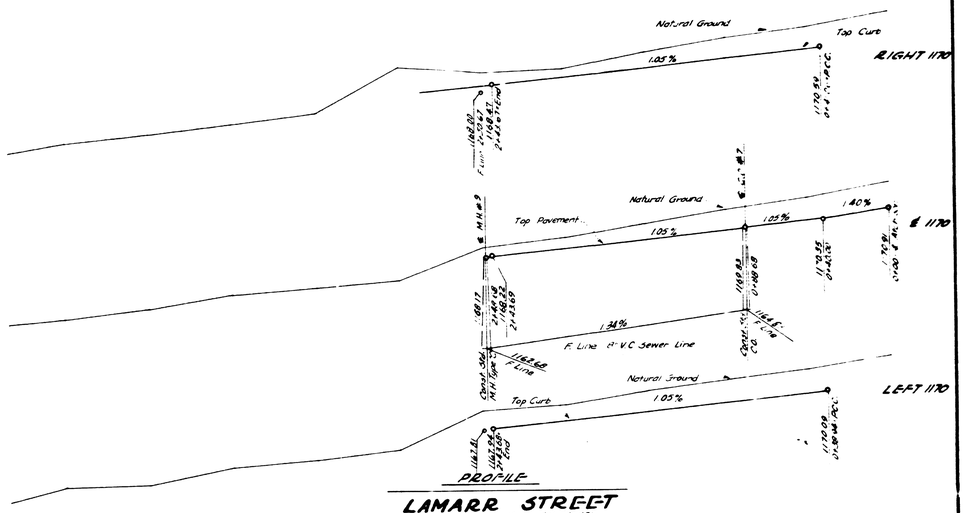

PROFILE

LAMARR STREET

Scale: Horizontal 1" = 40'
Vertical 1" = 4'0"

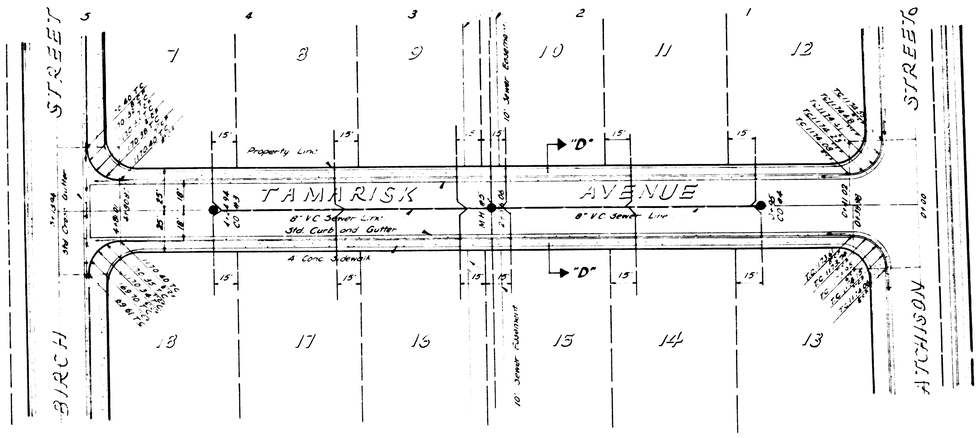

PLAN

TAMARISK AVENUE

Scale: 1" = 40'

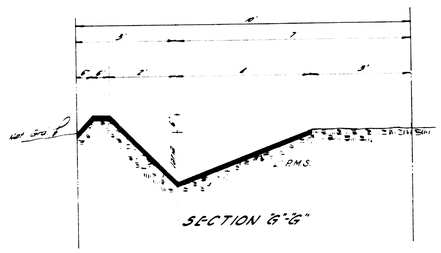

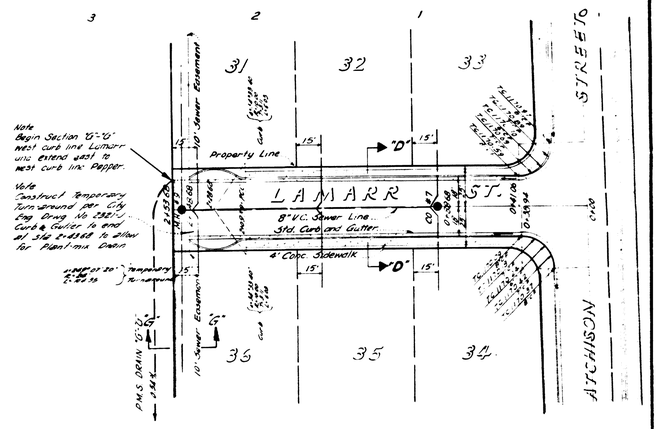

PLAN

LAMARR STREET

Scale: 1" = 40'

TRACT NO. 4829

DRAWING NO. 2540

SHEET NO. 4 OF 9 SHEETS

Tr 4829 9 Sheets

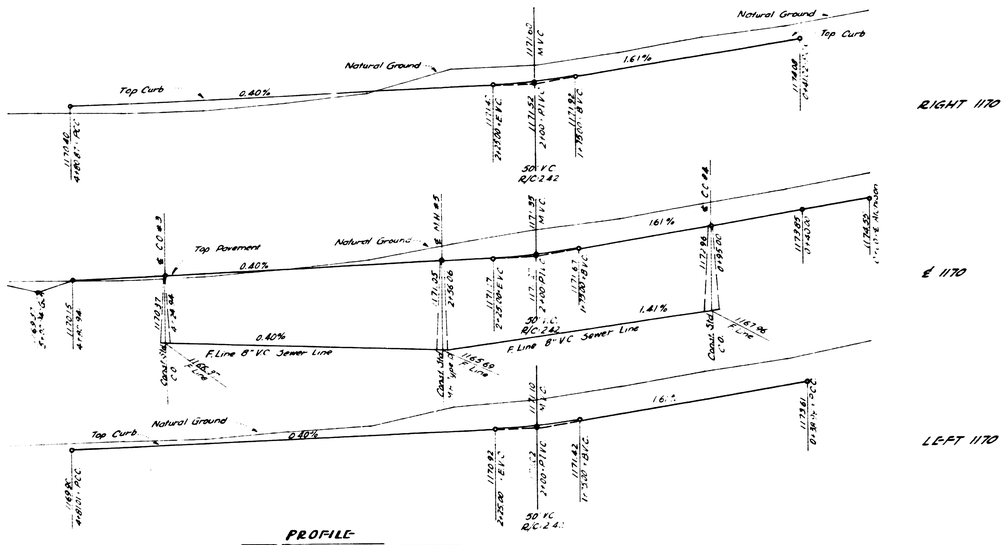

PROFILE

TAMARISK AVENUE

Scale: Horizontal 1" = 40'
Vertical 1" = 4'0"

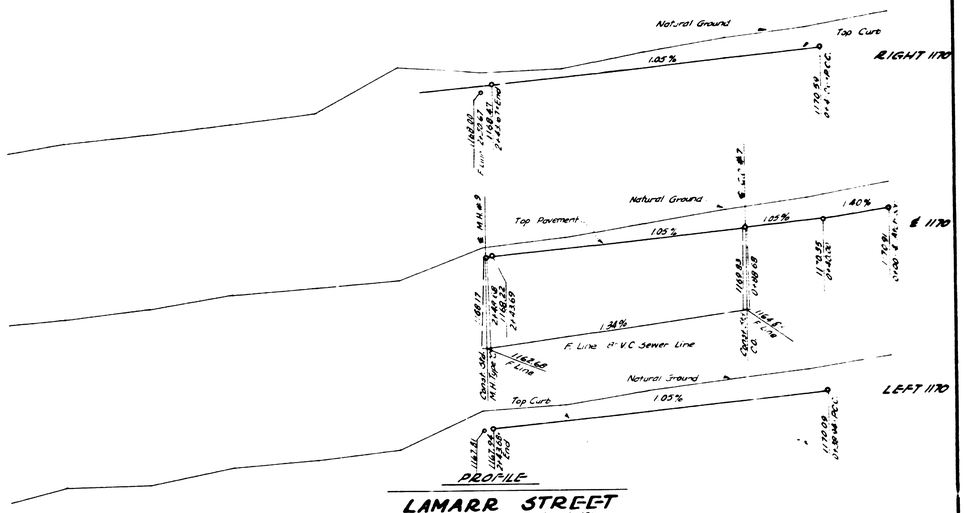

PROFILE

LAMARR STREET

Scale: Horizontal 1" = 40'
Vertical 1" = 4'0"

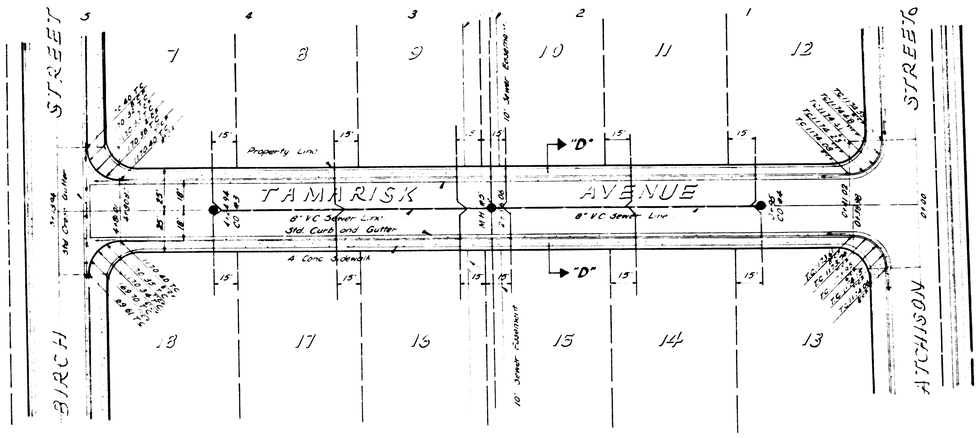

PLAN

TAMARISK AVENUE

Scale: 1" = 40'

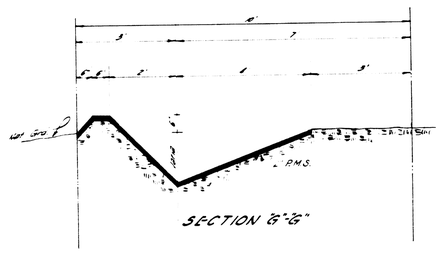

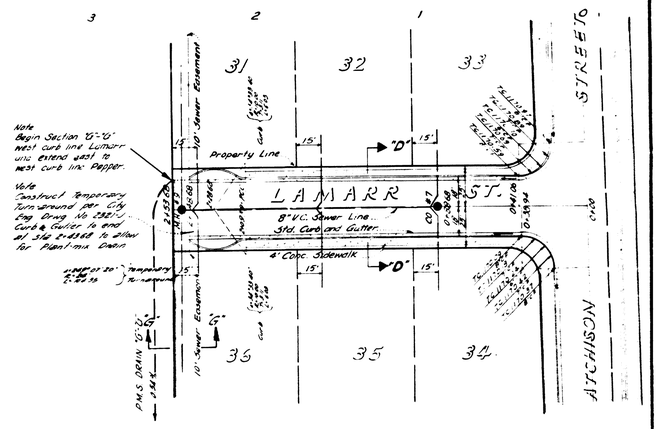

PLAN

LAMARR STREET

Scale: 1" = 40'

TRACT NO. 4829

DRAWING NO. 2540

SHEET NO. 4 OF 9 SHEETS

Tr 4829 9 Sheets