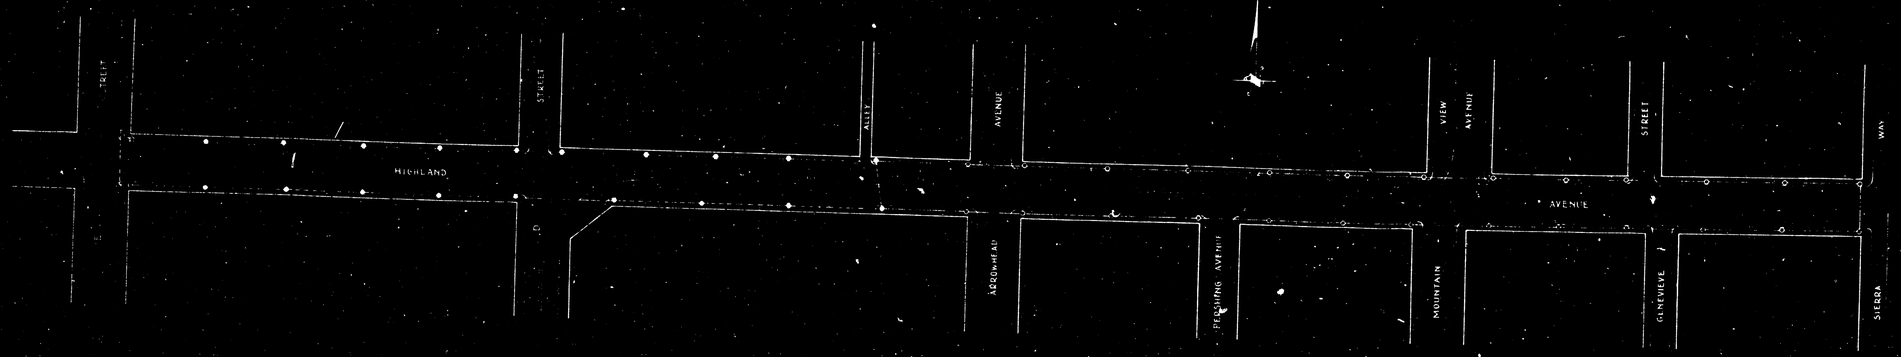

PROPOSED INSTALLATION OF ELECTROLIERS

ON

HIGHLAND AVENUE

FROM

E STREET TO SIERRA WAY

SAN BERNARDINO, CALIFORNIA

SCALE 1" = 100'

○ LOCATION OF NEW ELECTROLIERS

● LOCATION OF EXISTING ELECTROLIERS TO BE REMOVED & REPLACED WITH NEW EQUIPMENT

- - - - - EXISTING 1½" CONDUIT

——— NEW 1½" CONDUIT

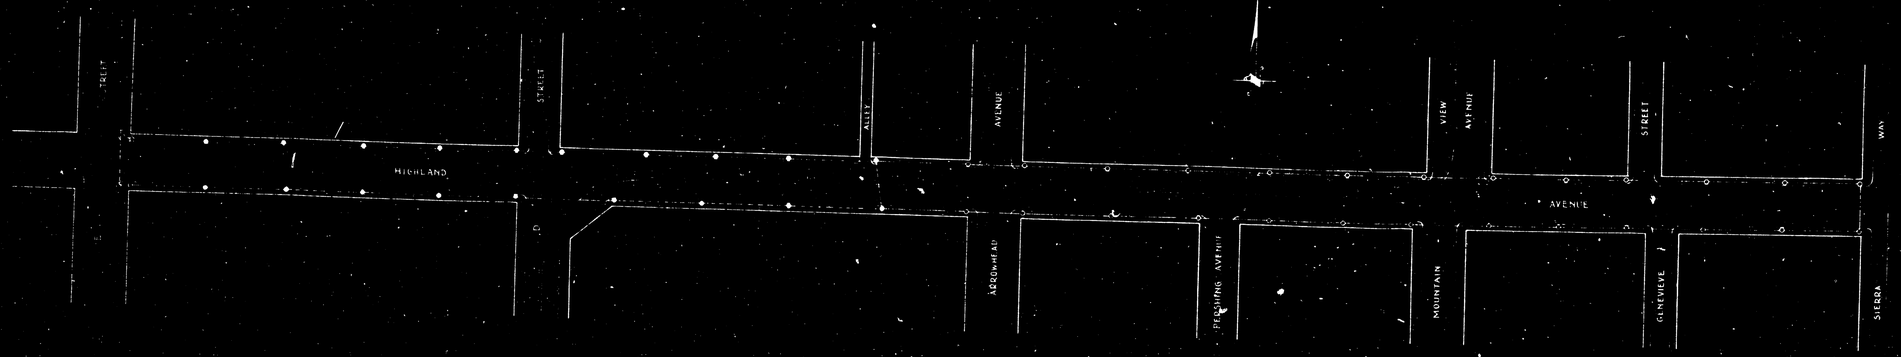

PROPOSED INSTALLATION OF ELECTROLIERS

ON

HIGHLAND AVENUE

FROM

E STREET TO SIERRA WAY

SAN BERNARDINO, CALIFORNIA

SCALE 1" = 100'

○ LOCATION OF NEW ELECTROLIERS

● LOCATION OF EXISTING ELECTROLIERS TO BE REMOVED & REPLACED WITH NEW EQUIPMENT

- - - - - EXISTING 1½" CONDUIT

——— NEW 1½" CONDUIT