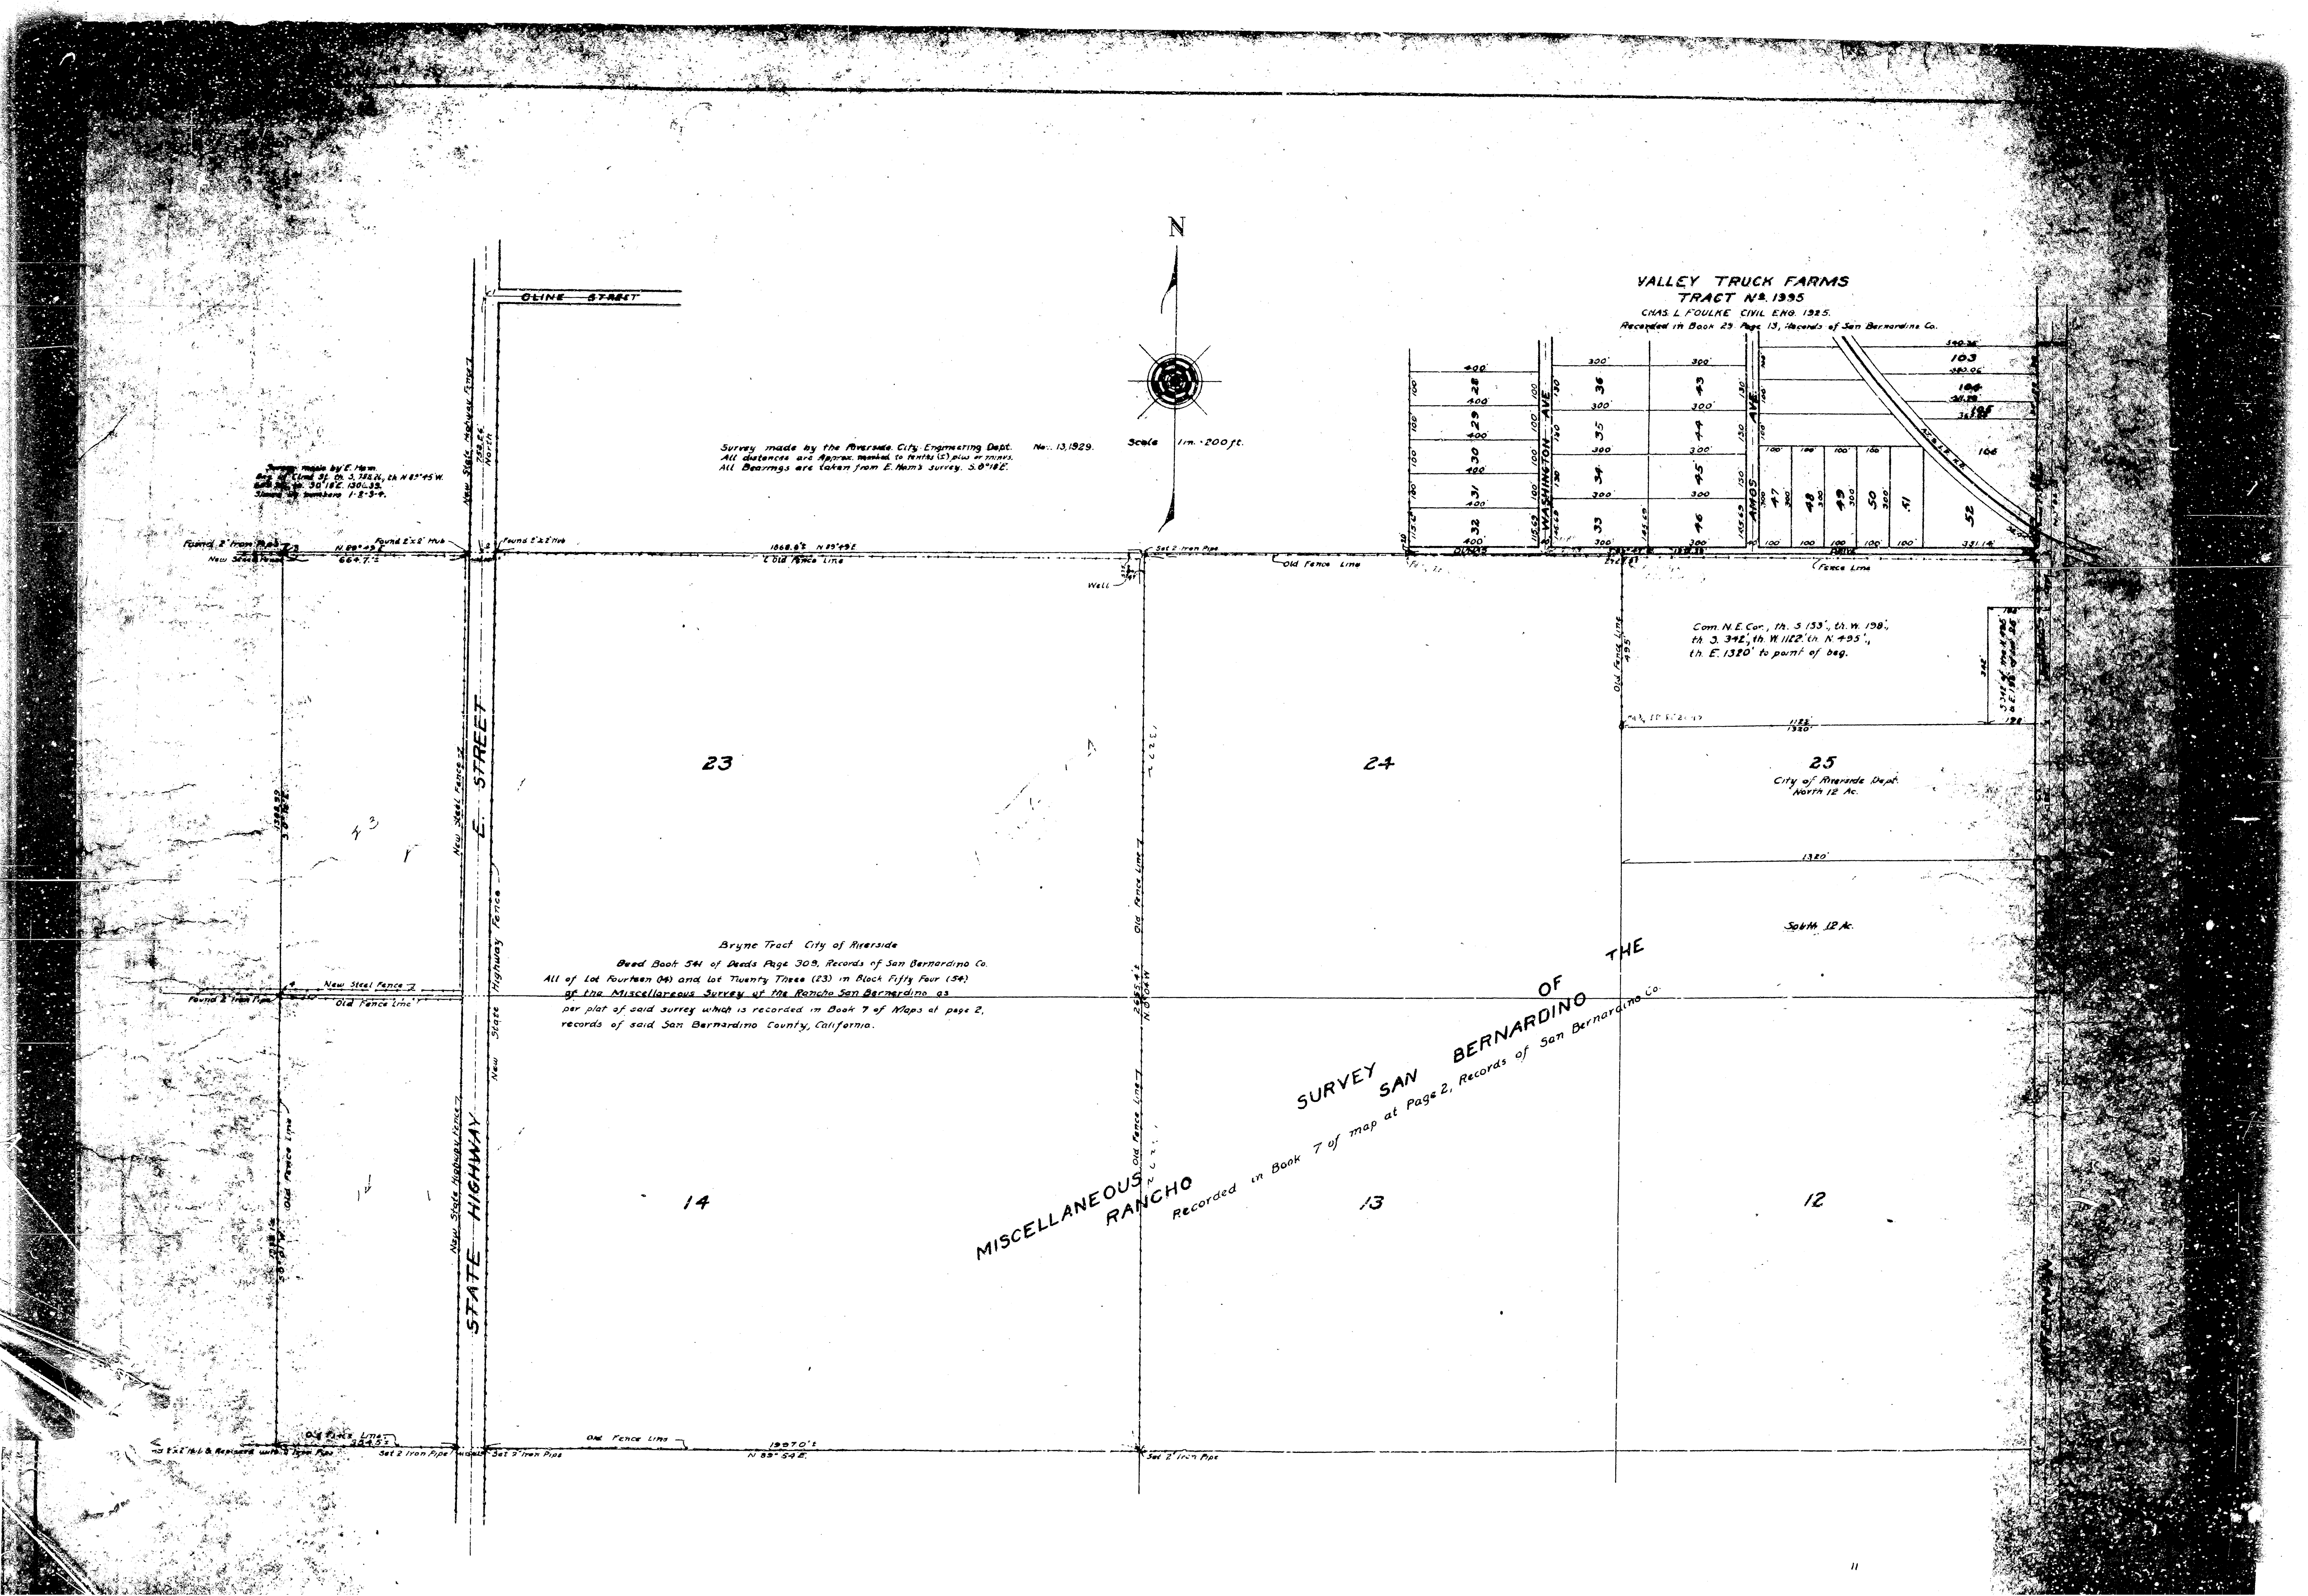
VALLEY TRUCK FARMS
TRACT No. 1995
CHAS. L. FOULKE CIVIL ENG. 1925.
Recorded in Book 23 Page 13, Records of San Bernardino Co.
Survey made by the Riverside City Engineering Dept. No.: 13,1929.
All distances are Approx. marked to tenths (±) plus or minus.
All Bearings are taken from E. Ham's survey. S.0°18'E.
Scale 1 in. = 200 ft.
N
OLINE STREET
STATE HIGHWAY
E. STREET
New State Highway Fence
New Steel Fence
Old Fence Line
WASHINGTON AVE
AMOS AVE
Bryne Tract City of Riverside
Deed Book 541 of Deeds Page 309, Records of San Bernardino Co.
All of Lot Fourteen (14) and Lot Twenty Three (23) in Block Fifty Four (54)
of the Miscellaneous Survey of the Rancho San Bernardino as
per plat of said survey which is recorded in Book 7 of Maps at page 2,
records of said San Bernardino County, California.
MISCELLANEOUS SURVEY OF THE RANCHO SAN BERNARDINO
Recorded in Book 7 of map at Page 2, Records of San Bernardino Co.
Com. N.E. Cor., th. S 153', th. W. 198',
th. S. 342', th. W. 1122', th. N. 495',
th. E. 1320' to point of beg.
City of Riverside Dept.
North 12 Ac.
South 12 Ac.
23
24
25
14
13
12
Well
2655.4'±
N.0°04'W
1868.8'±
1970'±
N.89°54'E
758.26'
North
495'
1320'

# MISCELLANEOUS SURVEY OF THE RANCHO SAN BERNARDINO

Recorded in Book 7 of map at Page 2, Records of San Bernardino Co.

N

Survey made by the Riverside City Engineering Dept. No. 13,1929.
All distances and courses marked in feet(') and inches(").
All Bearings are taken from E. Ham's survey, S 0°18' E.

Scale 1 in. = 200 ft.

OLINE STREET

New State Highway Fence

E. STREET

STATE HIGHWAY

New Steel Fence at

New Steel Fence

Old Fence Line

Found 2" from Pipe

Found 2" Iron Pipe

Found 2" Iron Pipe

Set 2" Iron Pipe

Old Fence Line

Well

Old Fence Line

Old Fence Line

Old Fence Line