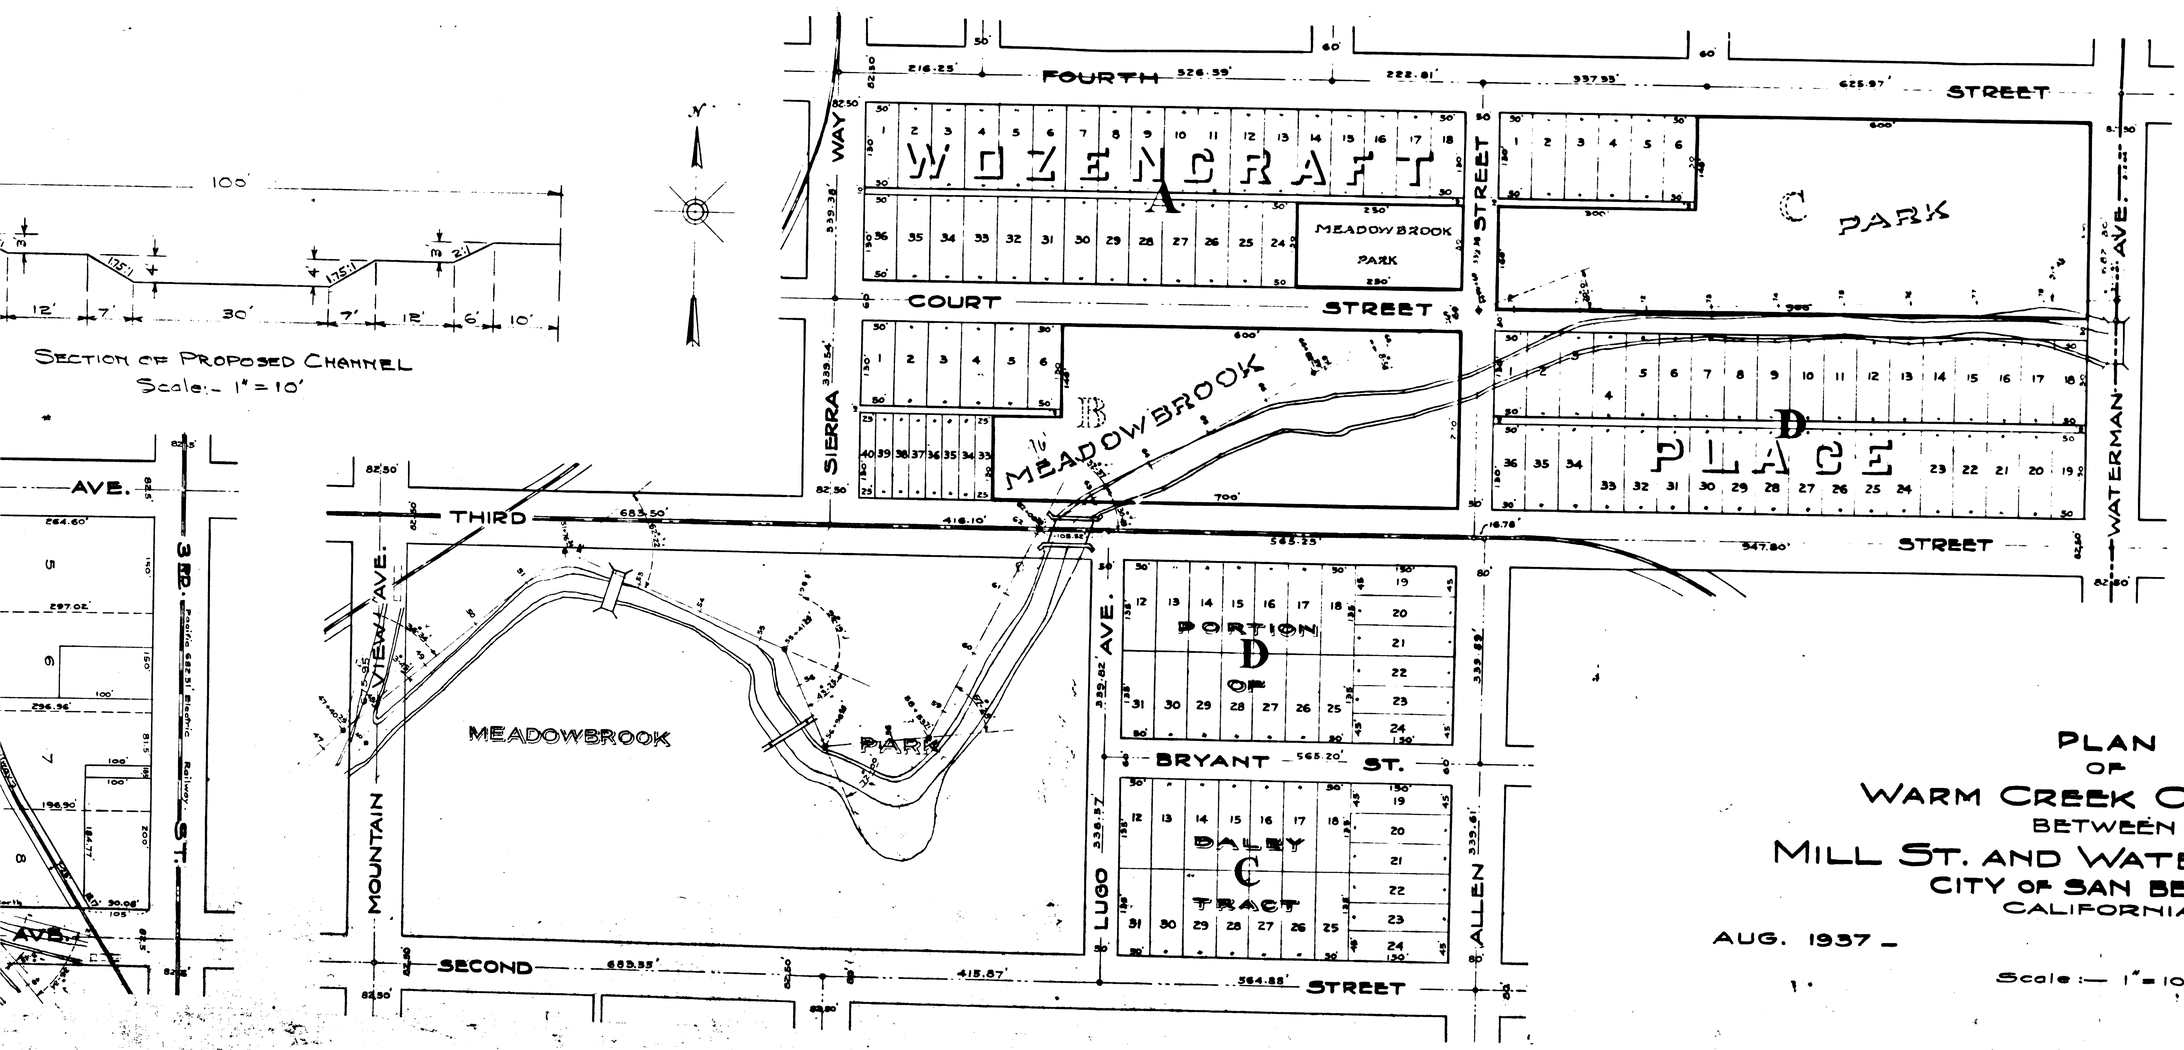

PLAN
OF
WARM CREEK CHANNEL
BETWEEN
MILL ST. AND WATERMAN AVE.
CITY OF SAN BERNARDINO
CALIFORNIA

AUG. 1937 –

CHARLES L. FOULKE
CITY ENGINEER.

Scale:— 1" = 100'